

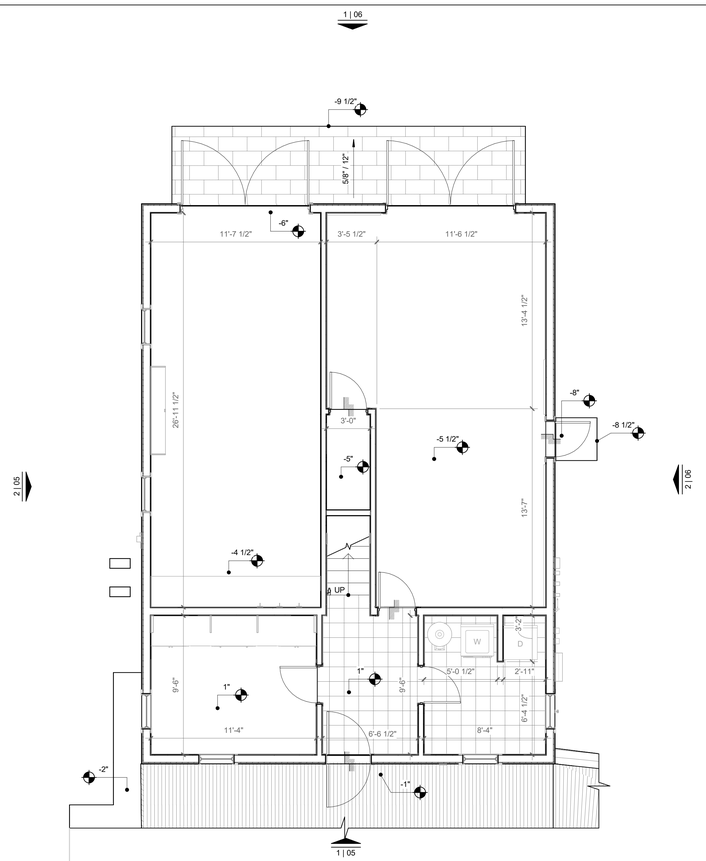


1 GUEST HOUSE FIRST FLOOR PLAN
1/4" = 1'-0"

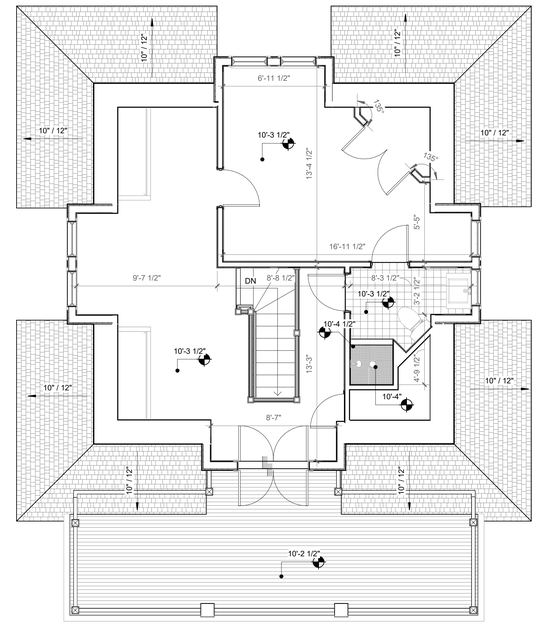

2 GUEST HOUSE SECOND FLOOR PLAN
1/4" = 1'-0"

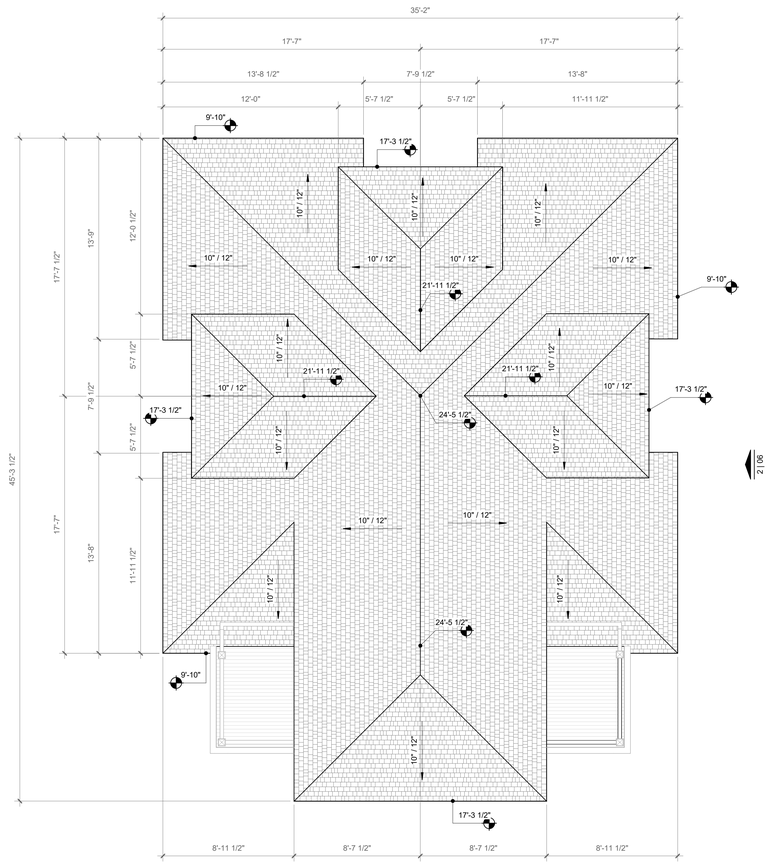


3 GUEST HOUSE ROOF PLAN
1/4" = 1'-0"

GUEST HOUSE FIRST, SECOND AND ROOF PLANS

Project Number	
Date	
Drawn By	
Checked By	

01

Scale 1/4" = 1'-0"

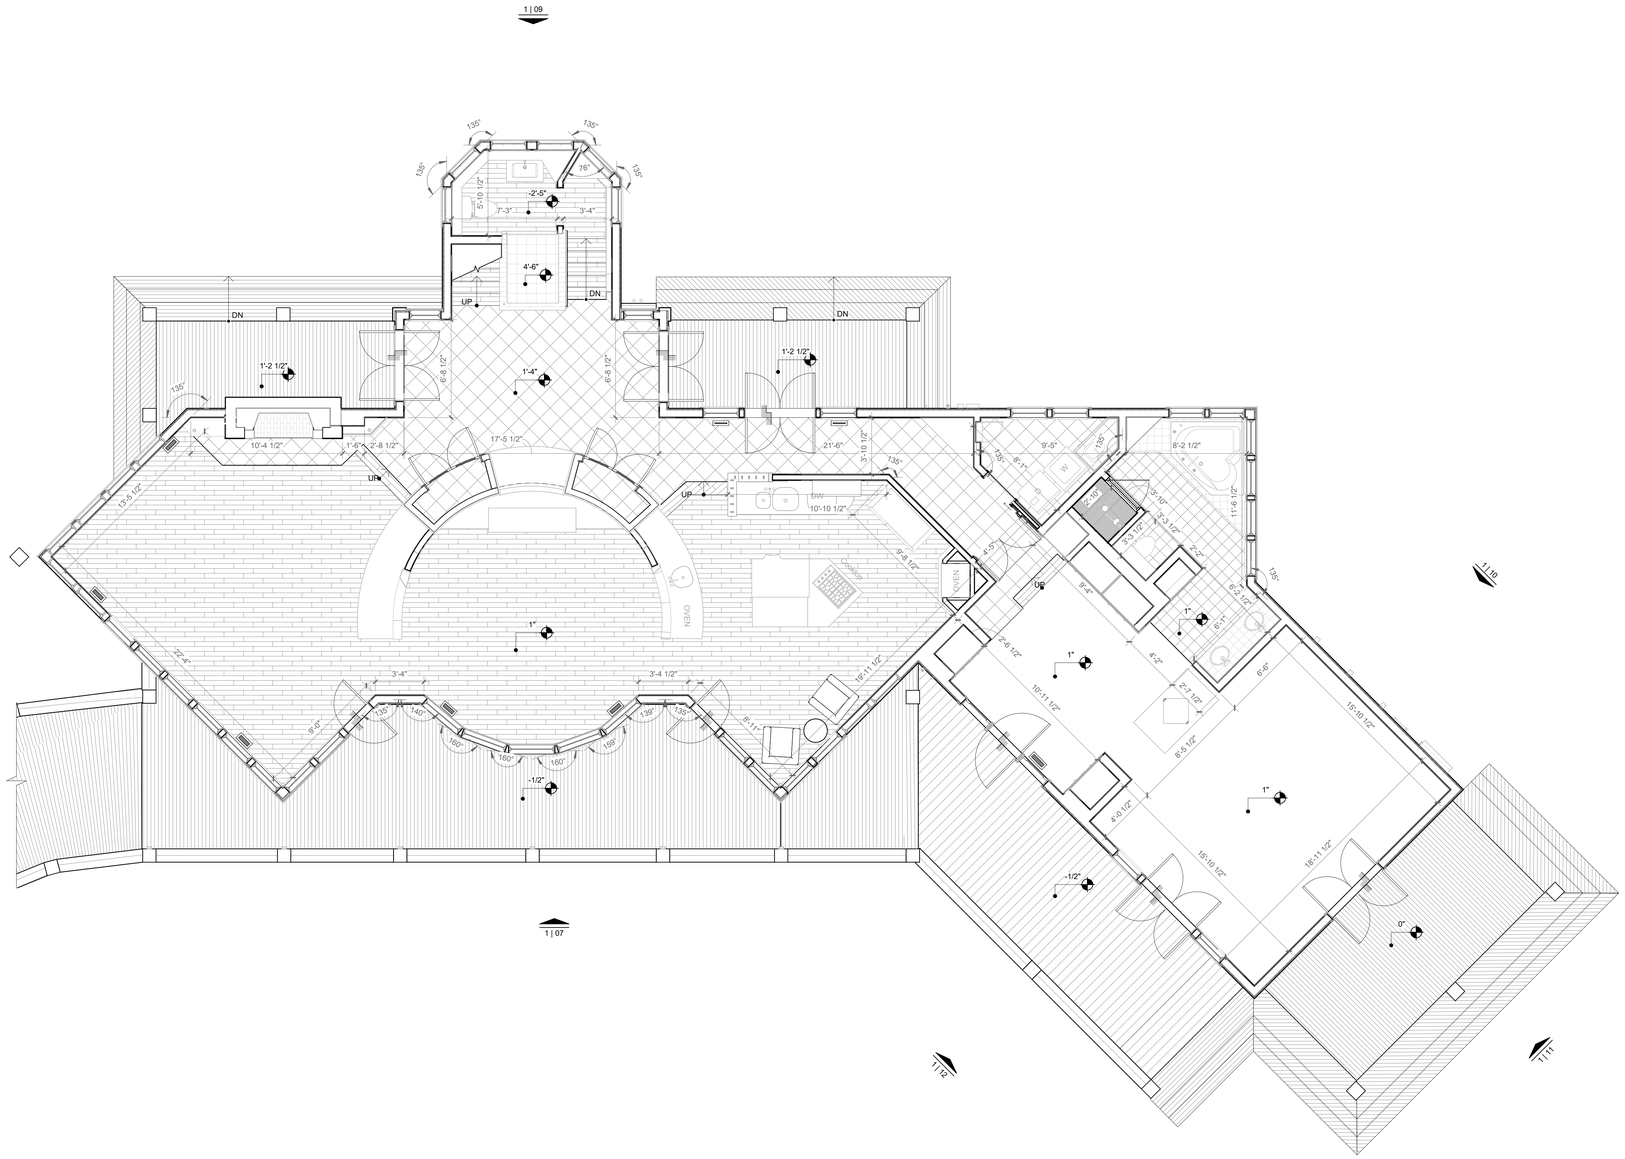


1 MAIN HOUSE FIRST FLOOR PLAN
1/4" = 1'-0"

MAIN HOUSE FIRST FLOOR PLAN

Project Number	
Date	
Drawn By	
Checked By	

02

Scale 1/4" = 1'-0"

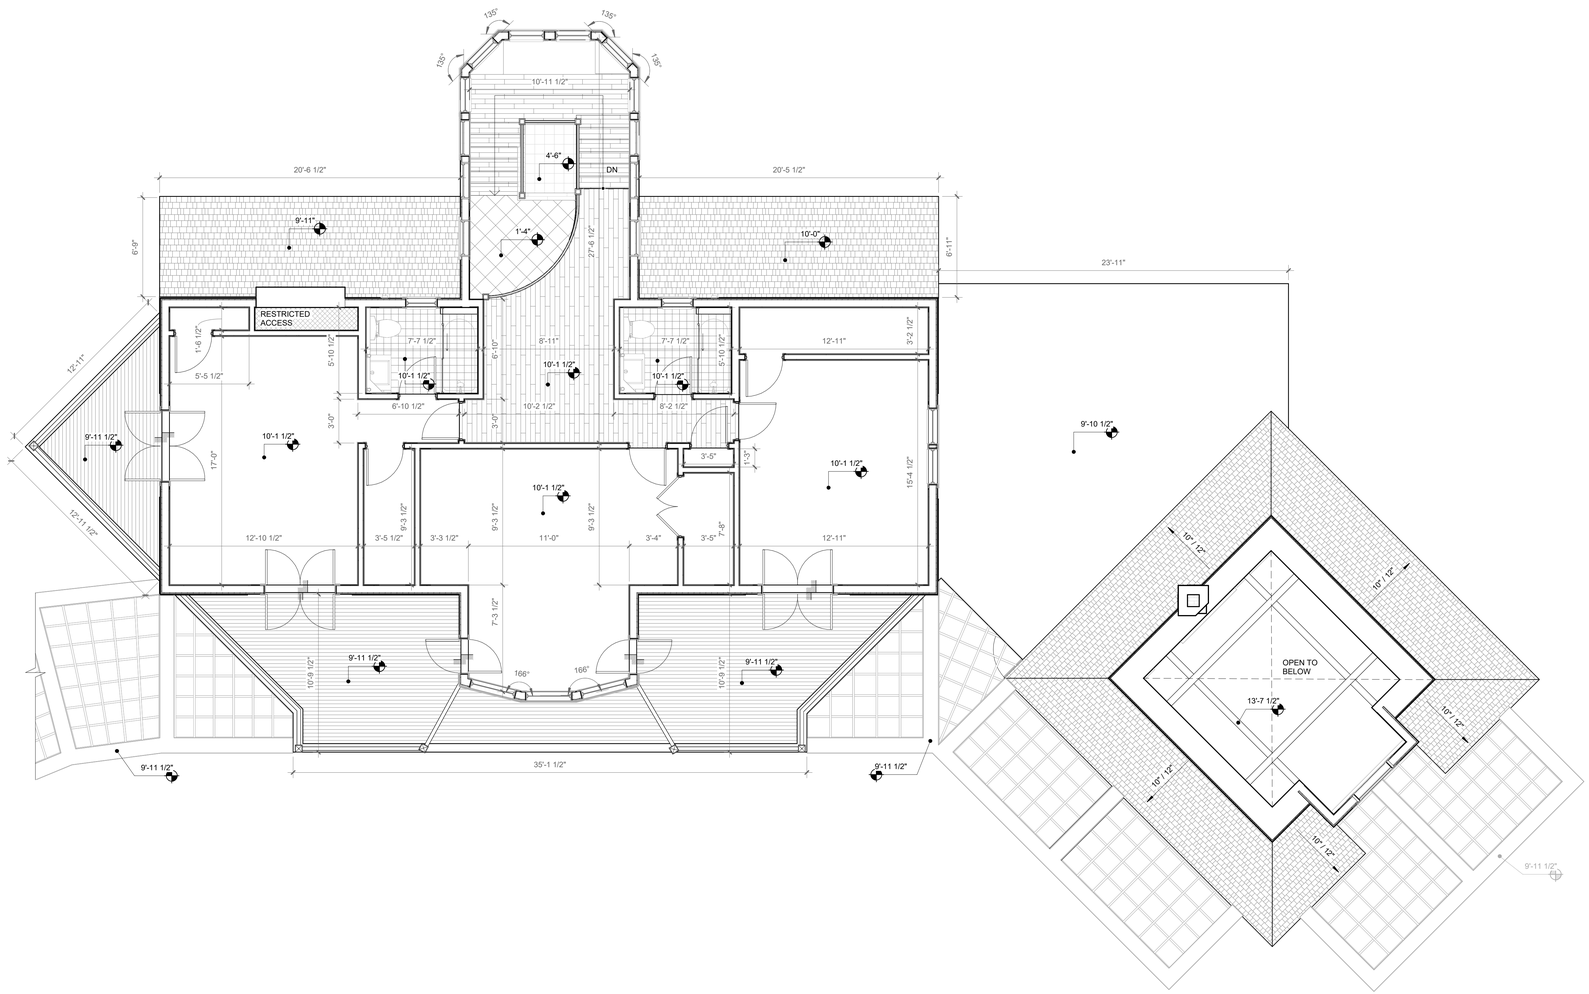


1 MAIN HOUSE SECOND FLOOR PLAN
1/4" = 1'-0"

MAIN HOUSE SECOND FLOOR PLAN

Project Number	
Date	
Drawn By	
Checked By	

03

Scale 1/4" = 1'-0"

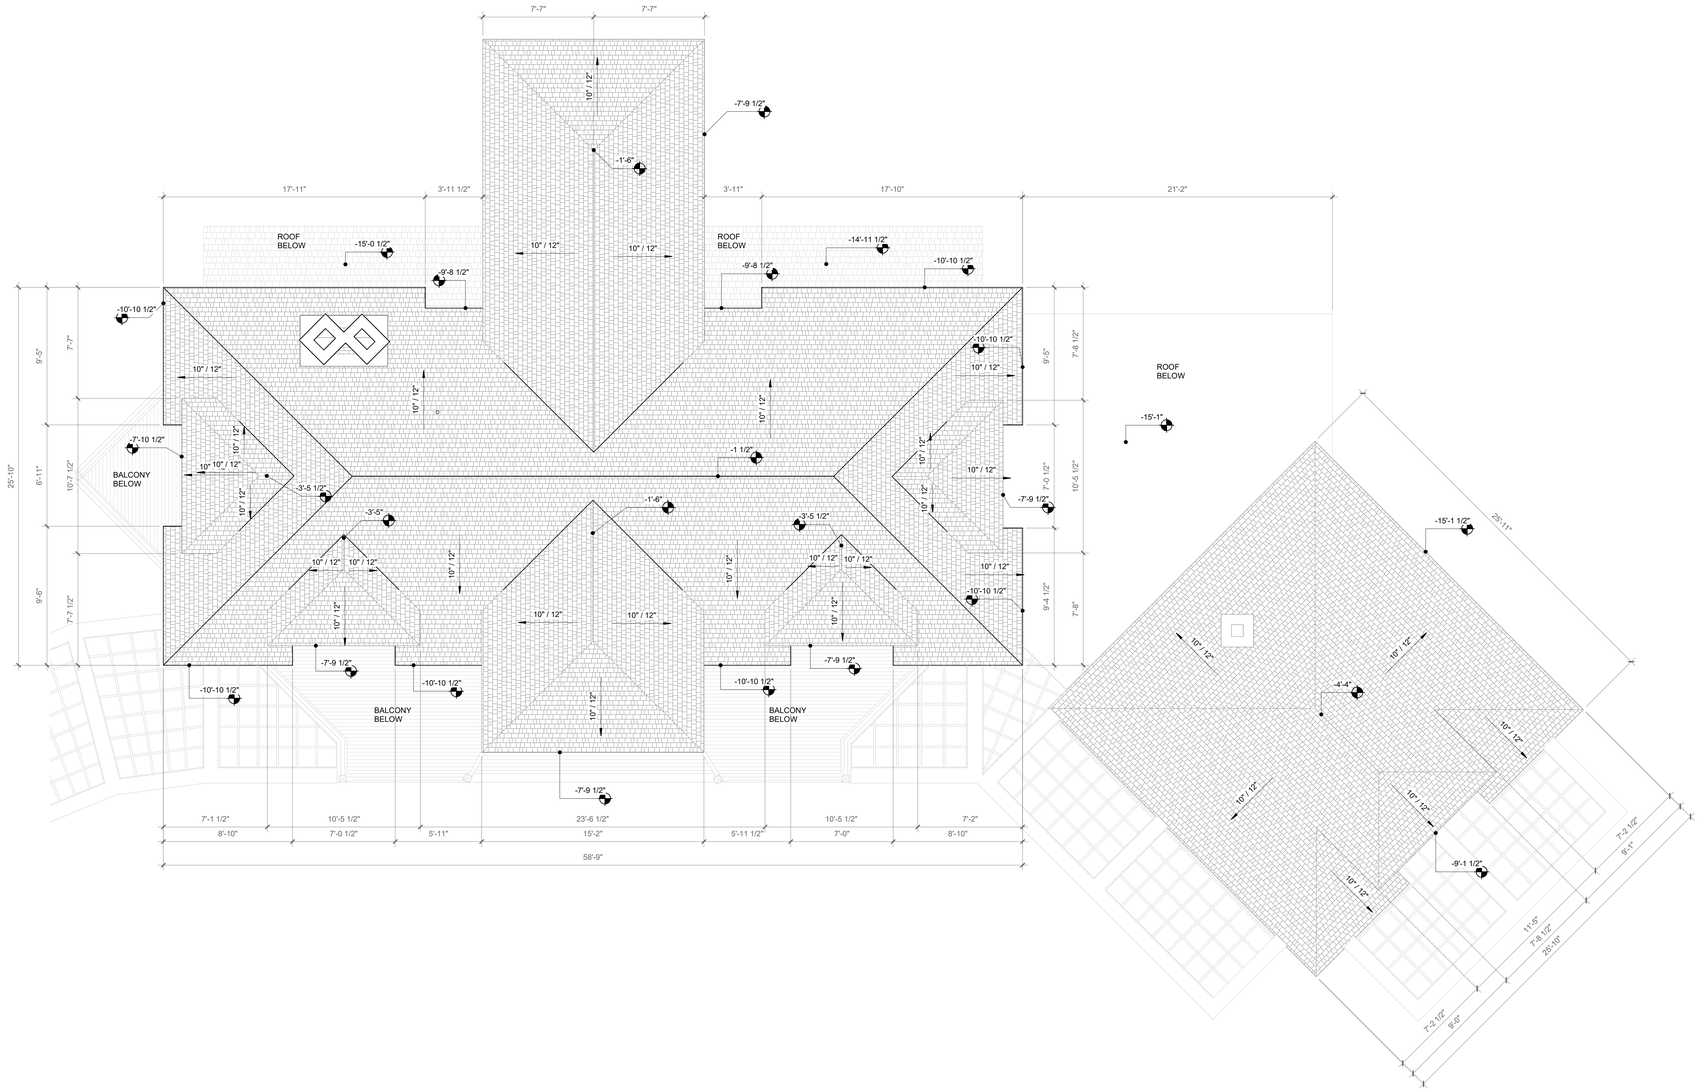


1 MAIN HOUSE ROOF PLAN
1/4" = 1'-0"

MAIN HOUSE ROOF PLAN

Project Number	
Date	
Drawn By	
Checked By	

04

Scale 1/4" = 1'-0"

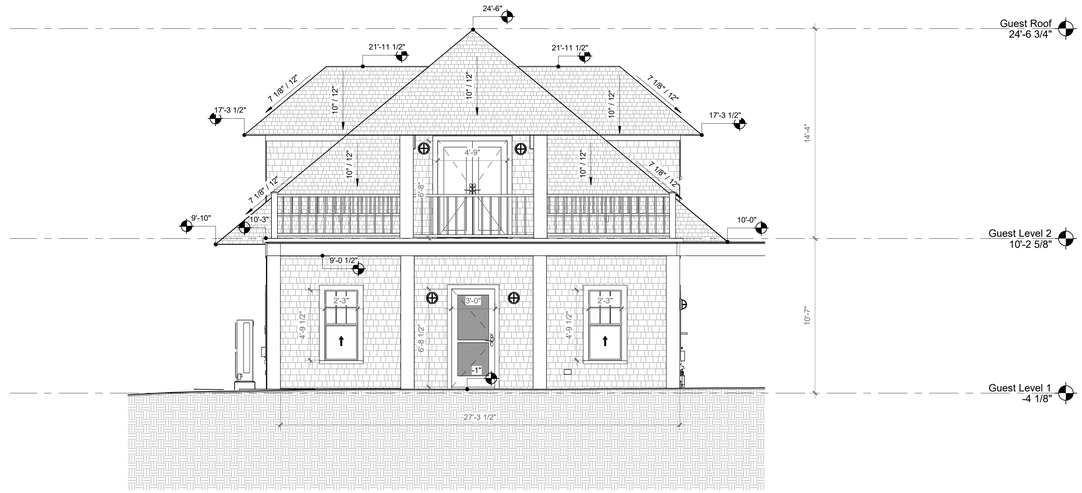

1 GUEST HOUSE ELEVATION 1
1/4" = 1'-0"




2 GUEST HOUSE ELEVATION 2
1/4" = 1'-0"

GUEST HOUSE ELEVATIONS 1,2


Project Number	
Date	
Drawn By	
Checked By	

05

Scale 1/4" = 1'-0"

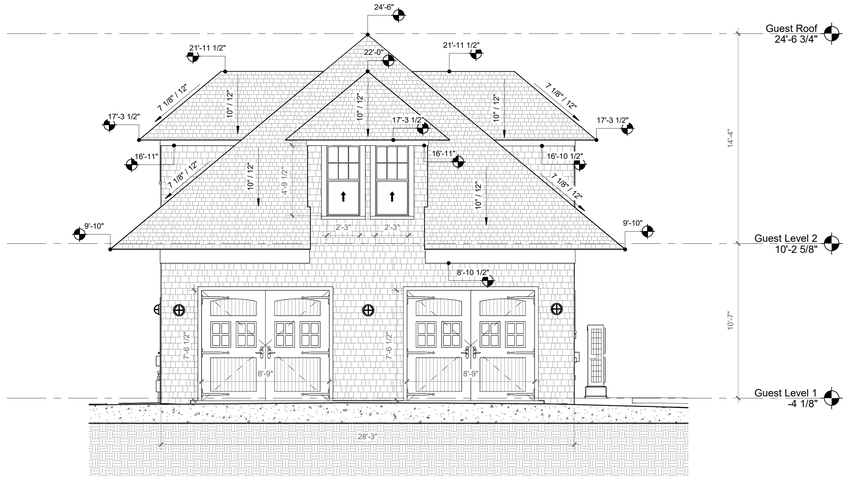

1 GUEST HOUSE ELEVATION 3
1/4" = 1'-0"

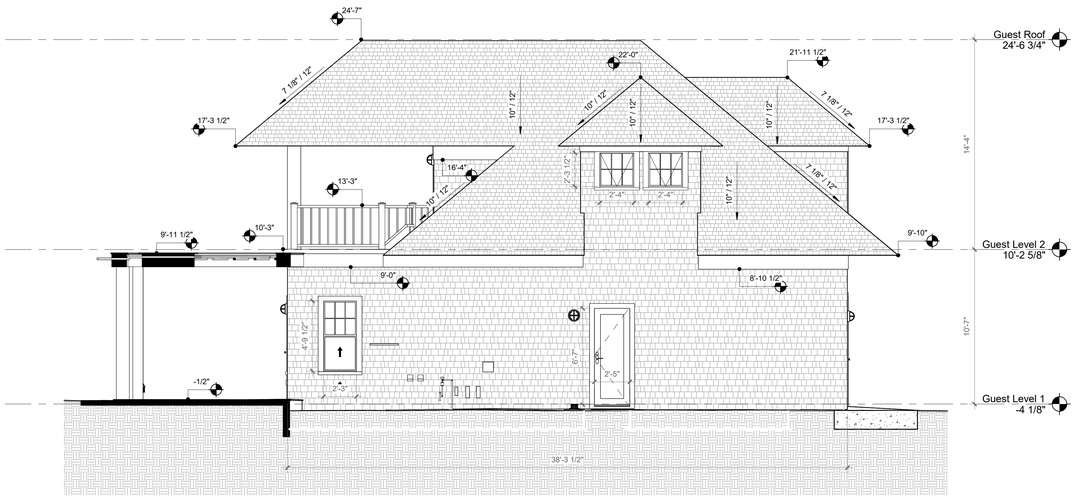


2 GUEST HOUSE ELEVATION 4
1/4" = 1'-0"

GUEST HOUSE ELEVATIONS 3,4

Project Number	
Date	
Drawn By	
Checked By	

06


Scale 1/4" = 1'-0"

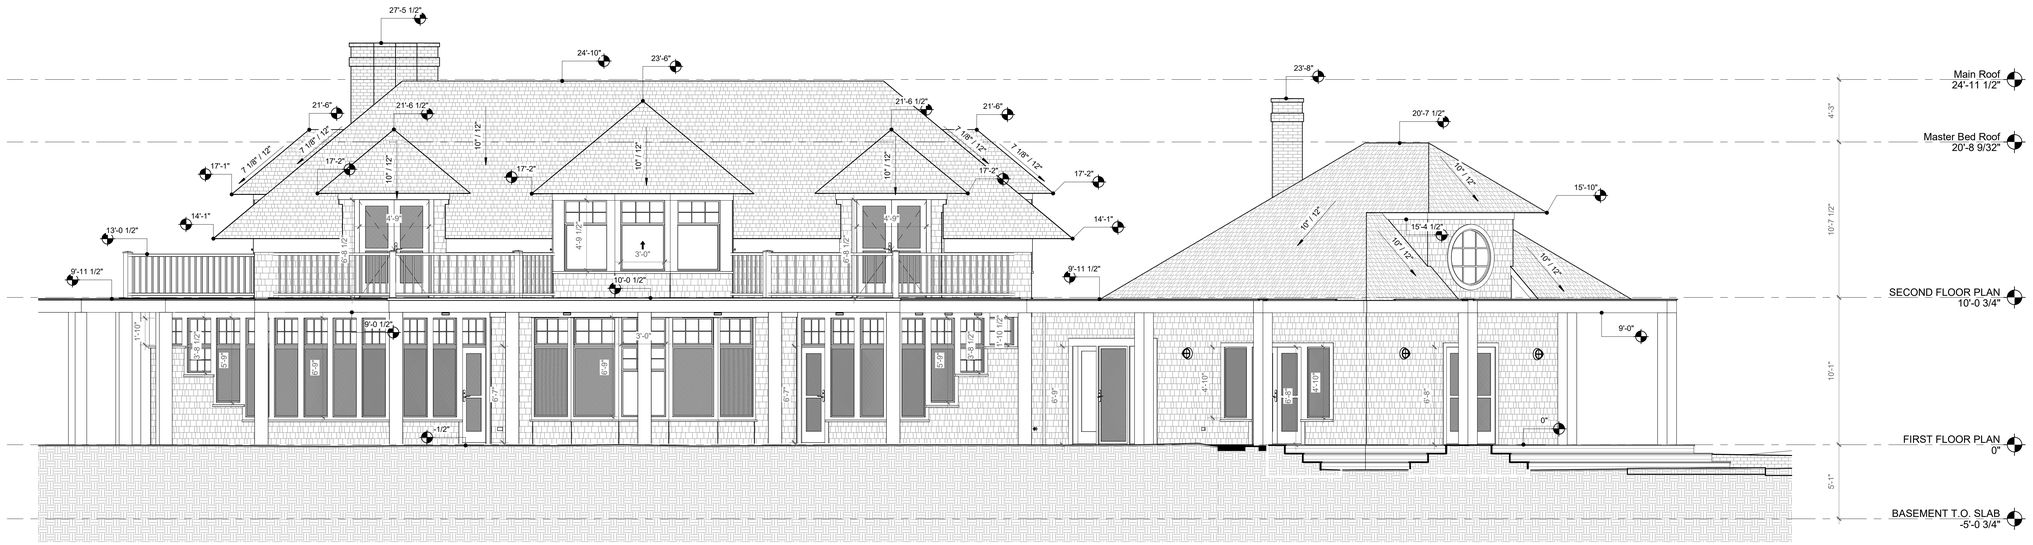

1 MAIN HOUSE ELEVATION 1
1/4" = 1'-0"

MAIN HOUSE ELEVATION 1

Project Number	
Date	
Drawn By	
Checked By	
	07
Scale	1/4" = 1'-0"

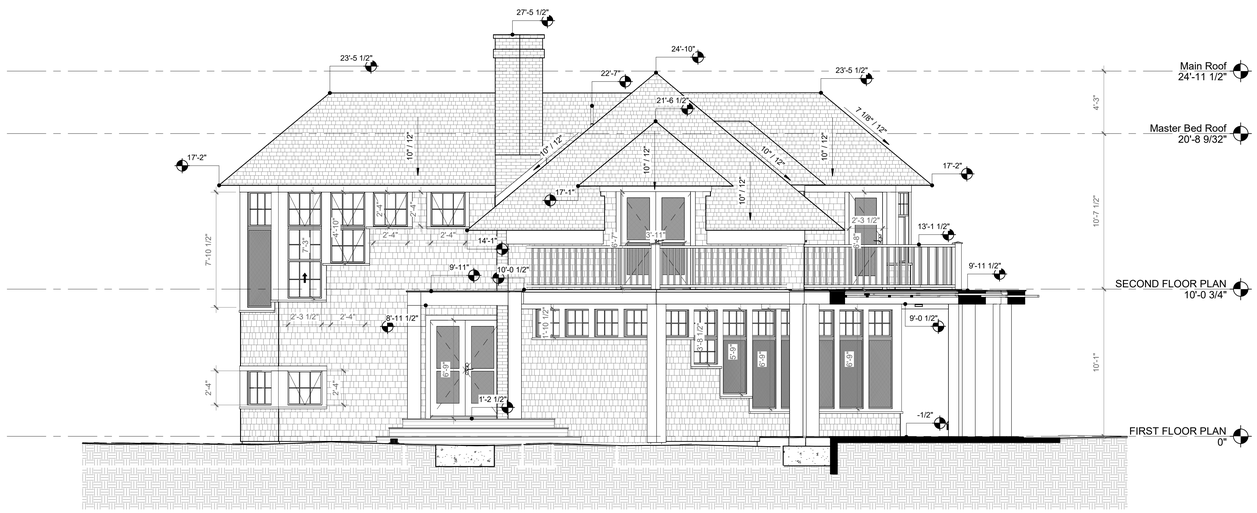

1 MAIN HOUSE ELEVATION 2
1/4" = 1'-0"

MAIN HOUSE ELEVATION 2

Project Number	
Date	
Drawn By	
Checked By	

08

Scale 1/4" = 1'-0"




1 MAIN HOUSE ELEVATION 3
1/4" = 1'-0"

MAIN HOUSE ELEVATION 3

Project Number	
Date	
Drawn By	
Checked By	

09

Scale 1/4" = 1'-0"

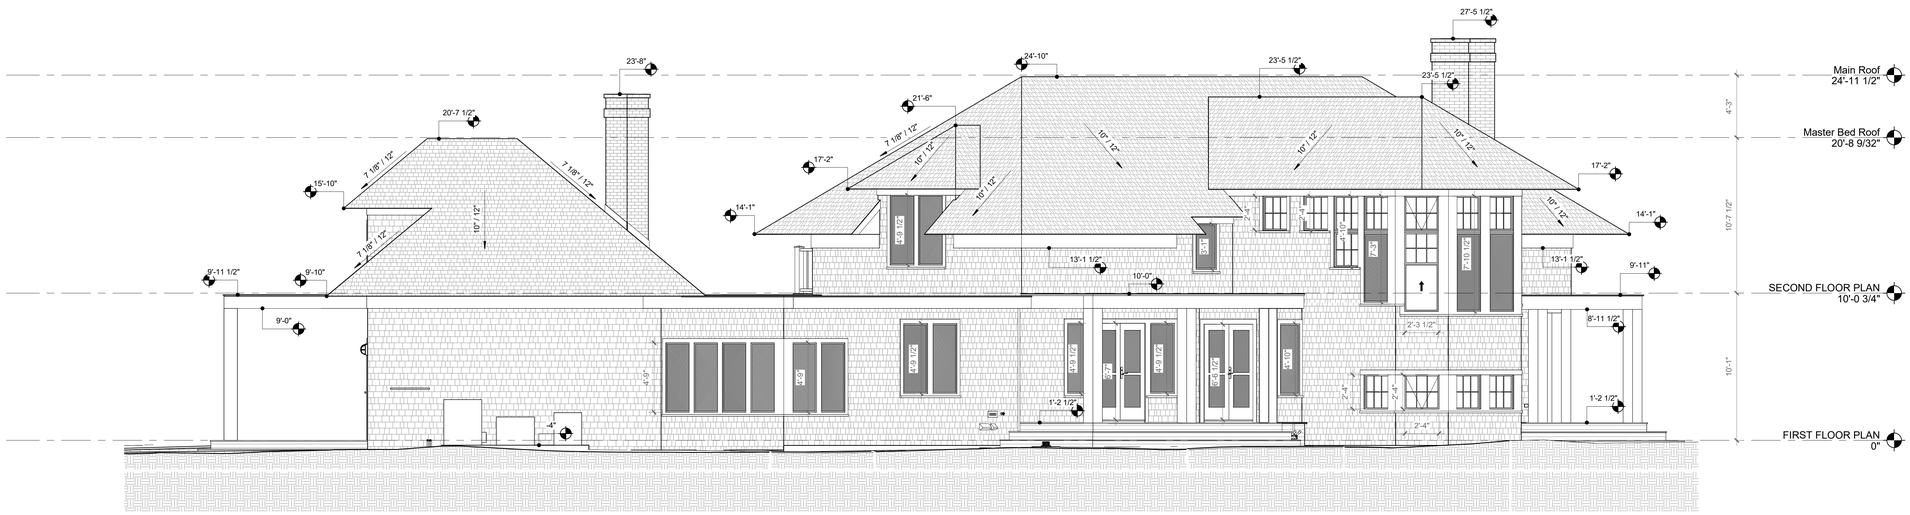


1 MAIN HOUSE ELEVATION 4
1/4" = 1'-0"

MAIN HOUSE ELEVATION 4

Project Number	
Date	
Drawn By	
Checked By	

10

Scale 1/4" = 1'-0"

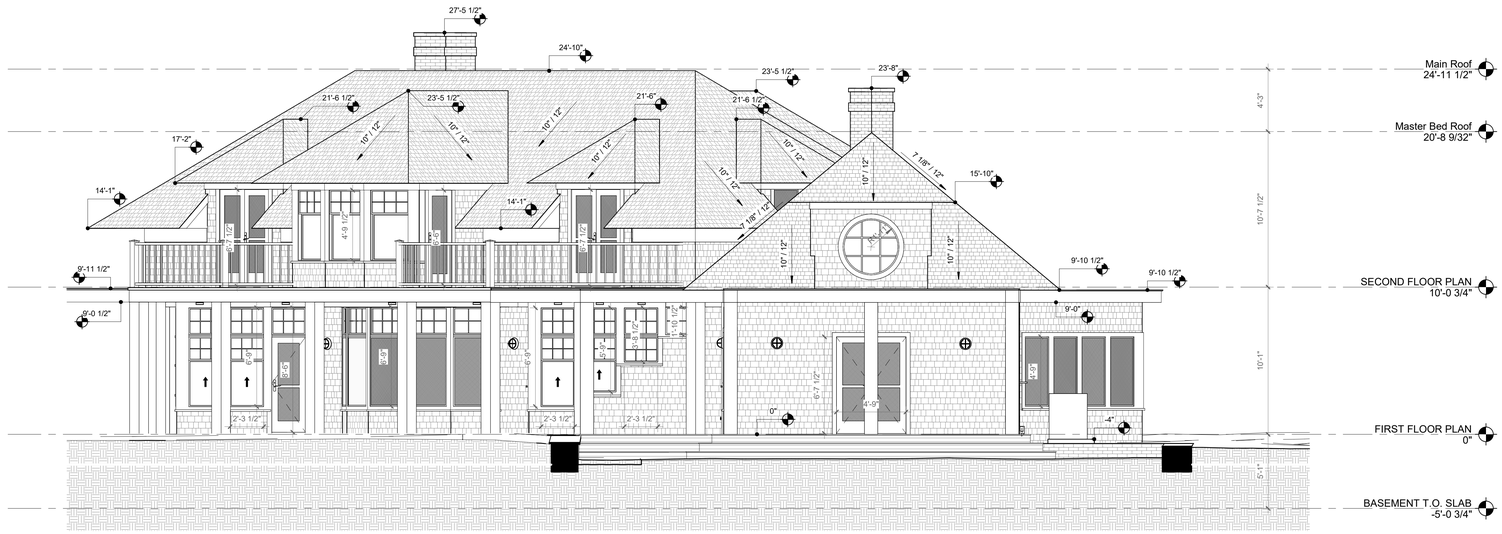


1 MAIN HOUSE ELEVATION 5
1/4" = 1'-0"

MAIN HOUSE ELEVATION 5

Project Number	
Date	
Drawn By	
Checked By	

11

Scale 1/4" = 1'-0"

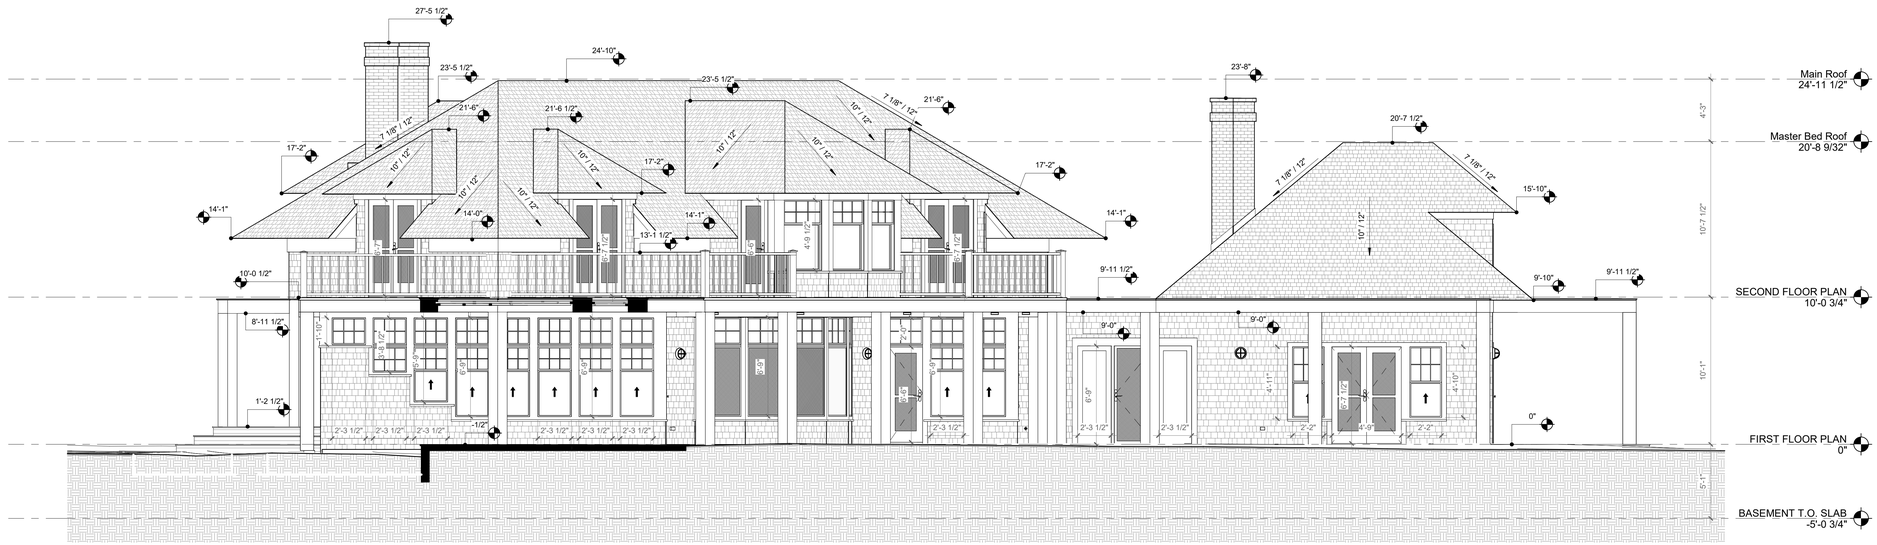

1 MAIN HOUSE ELEVATION 6
1/4" = 1'-0"

MAIN HOUSE ELEVATION 6

Project Number	
Date	
Drawn By	
Checked By	
	12
Scale	1/4" = 1'-0"