
1 | 09

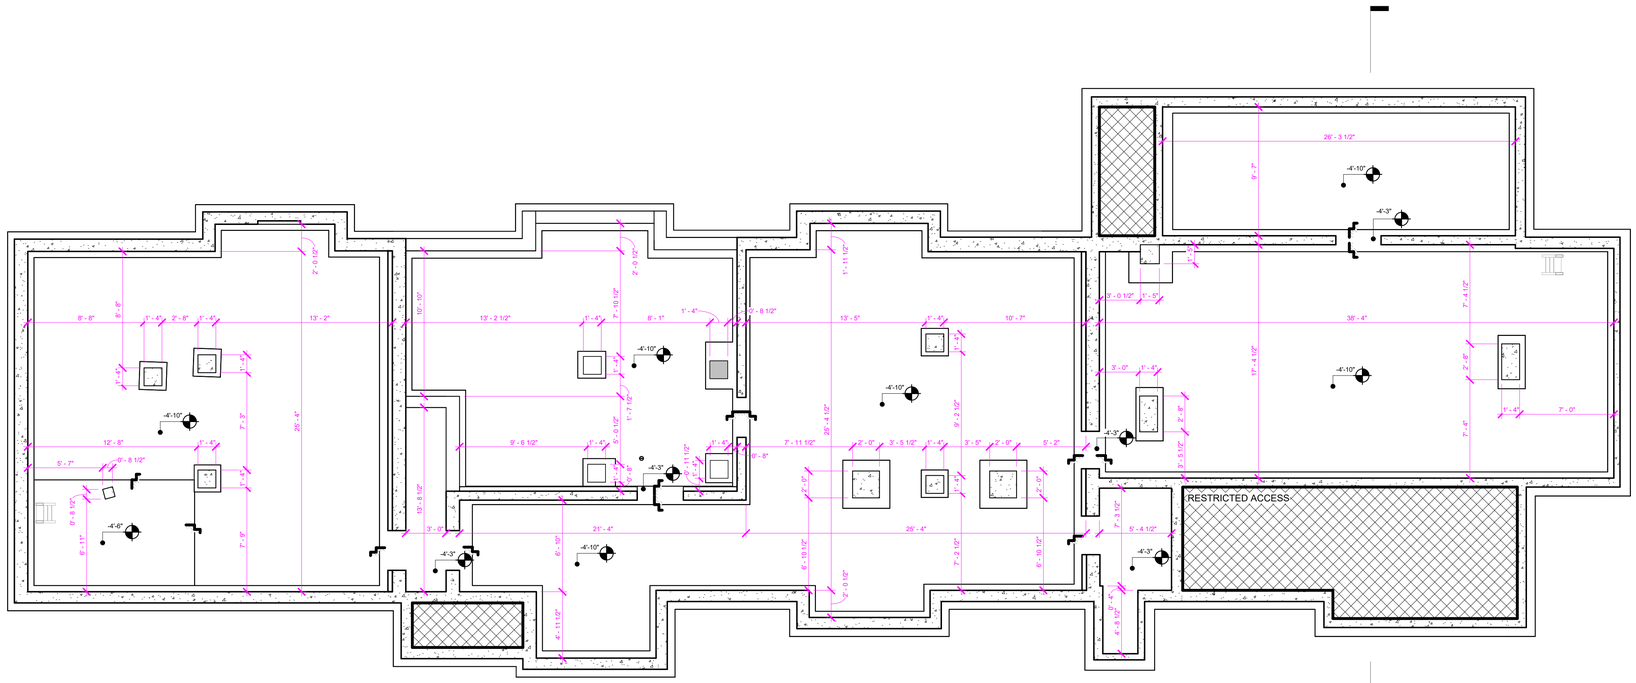

1 MAIN HOUSE BASEMENT PLAN
3/16" = 1'-0"


1 | 10

MAIN HOUSE BASEMENT PLAN

Project Number	
Date	
Drawn By	
Checked By	

01

Scale 3/16" = 1'-0"

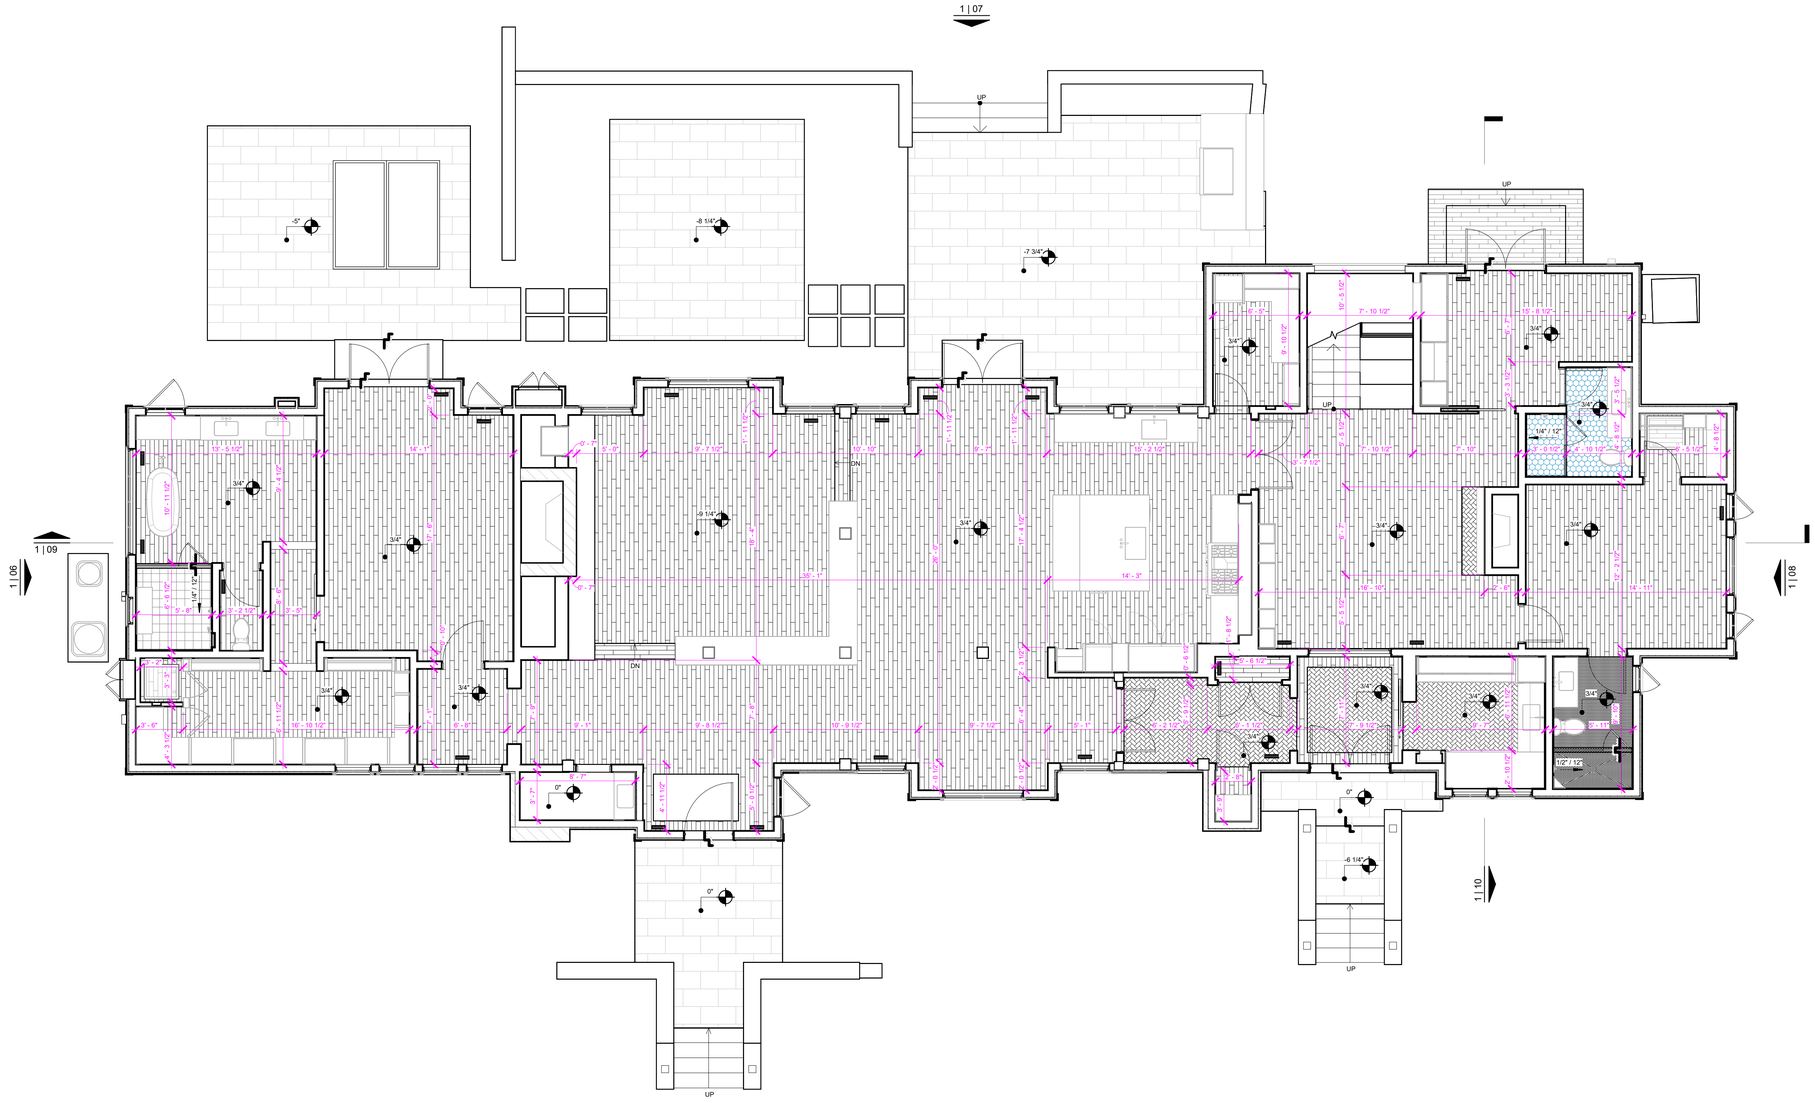


1 MAIN HOUSE FIRST FLOOR PLAN
3/16" = 1'-0"

MAIN HOUSE FIRST FLOOR PLAN

Project Number	
Date	
Drawn By	
Checked By	

02

Scale 3/16" = 1'-0"

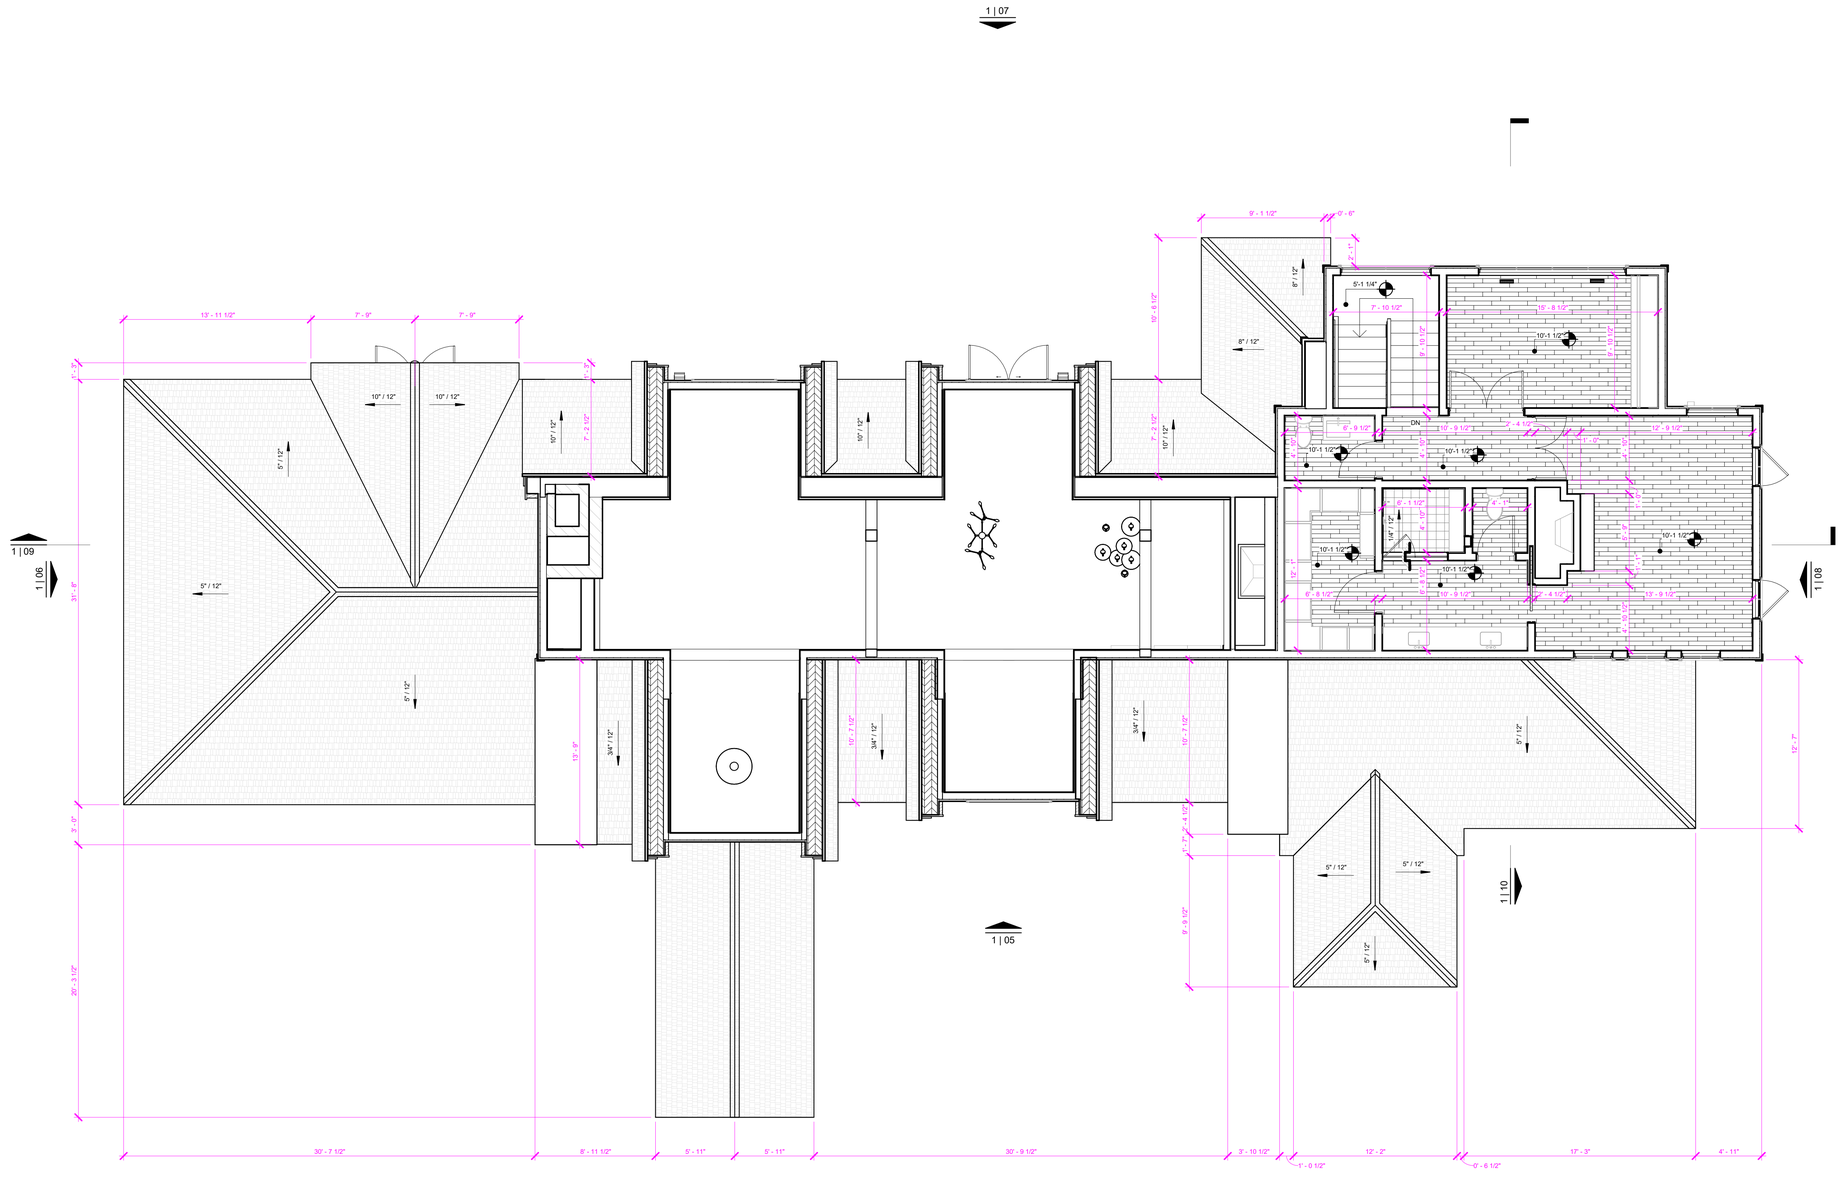


1 MAIN HOUSE SECOND FLOOR PLAN
3/16" = 1'-0"

MAIN HOUSE SECOND FLOOR PLAN

Project Number	
Date	
Drawn By	
Checked By	

03

Scale 3/16" = 1'-0"

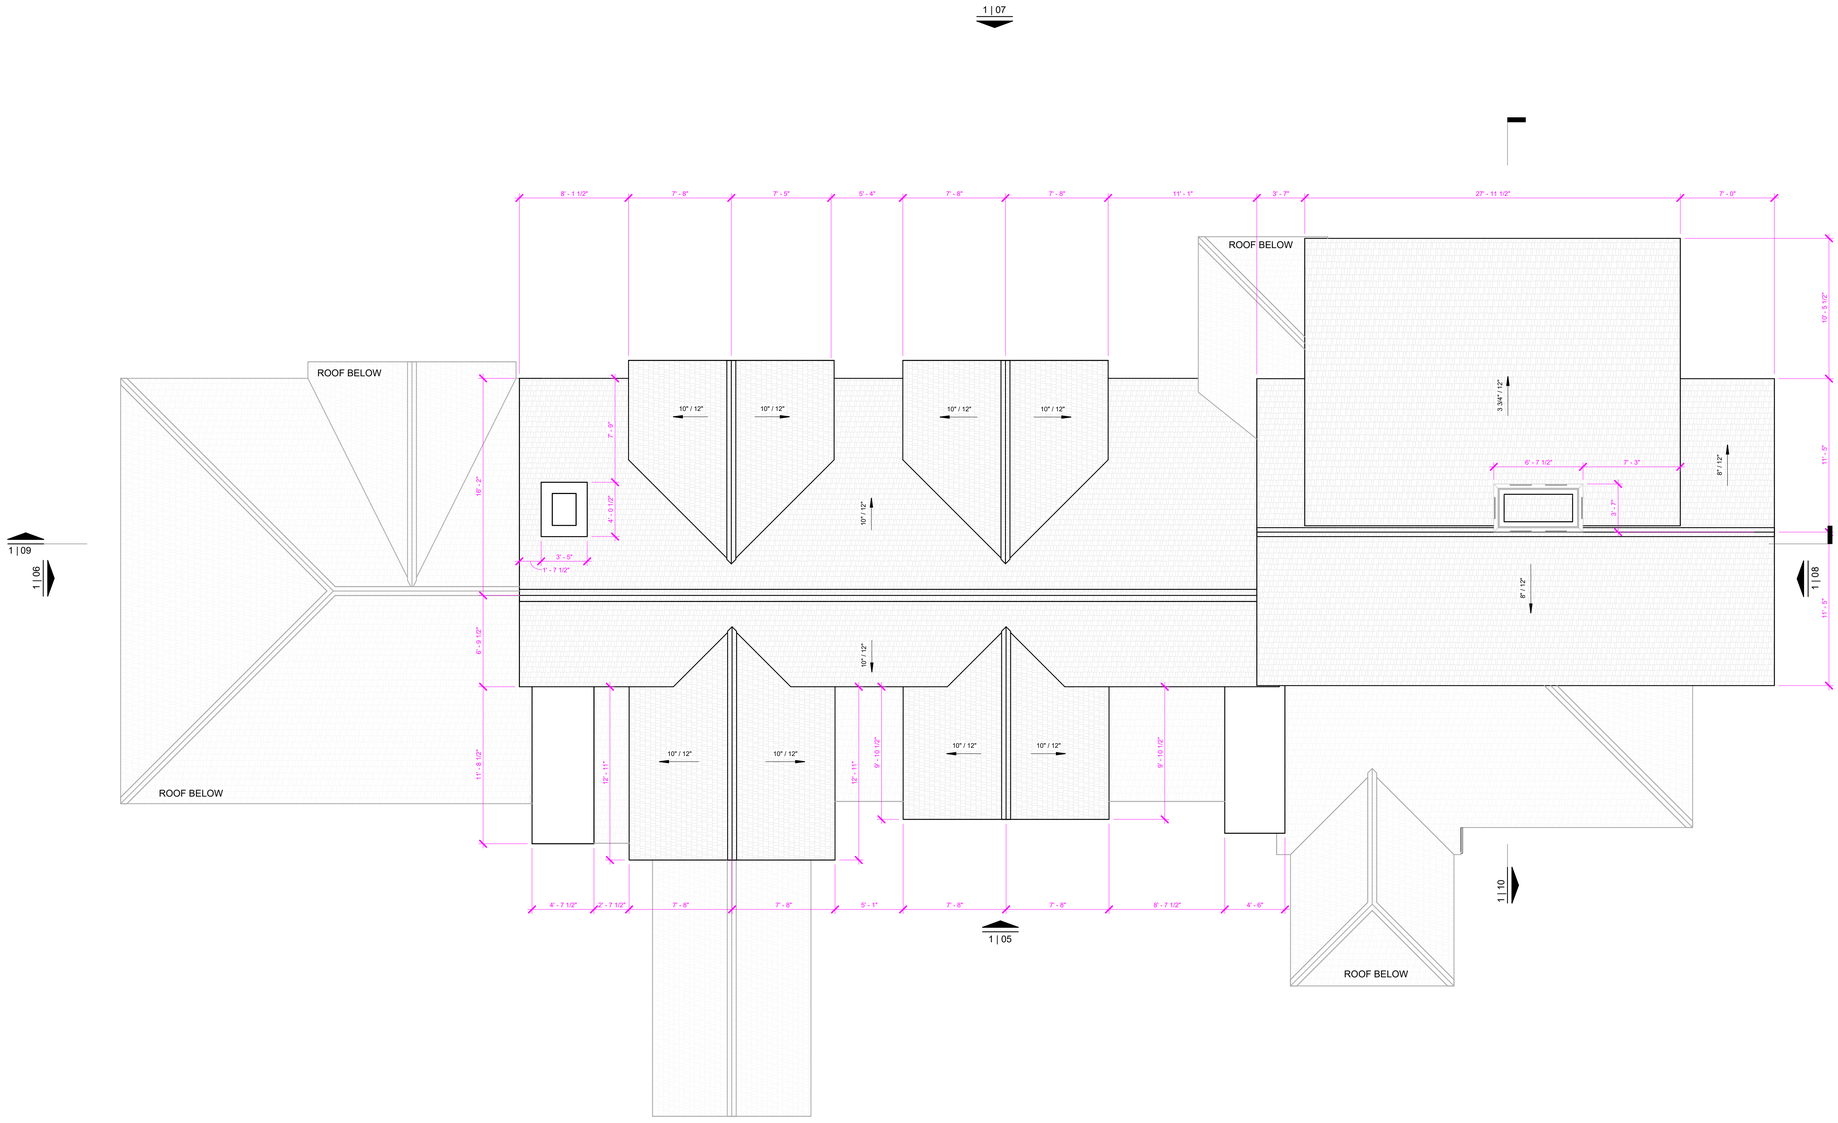


1 MAIN HOUSE ROOF PLAN
3/16" = 1'-0"

MAIN HOUSE ROOF PLAN

Project Number	
Date	
Drawn By	
Checked By	

04

Scale 3/16" = 1'-0"

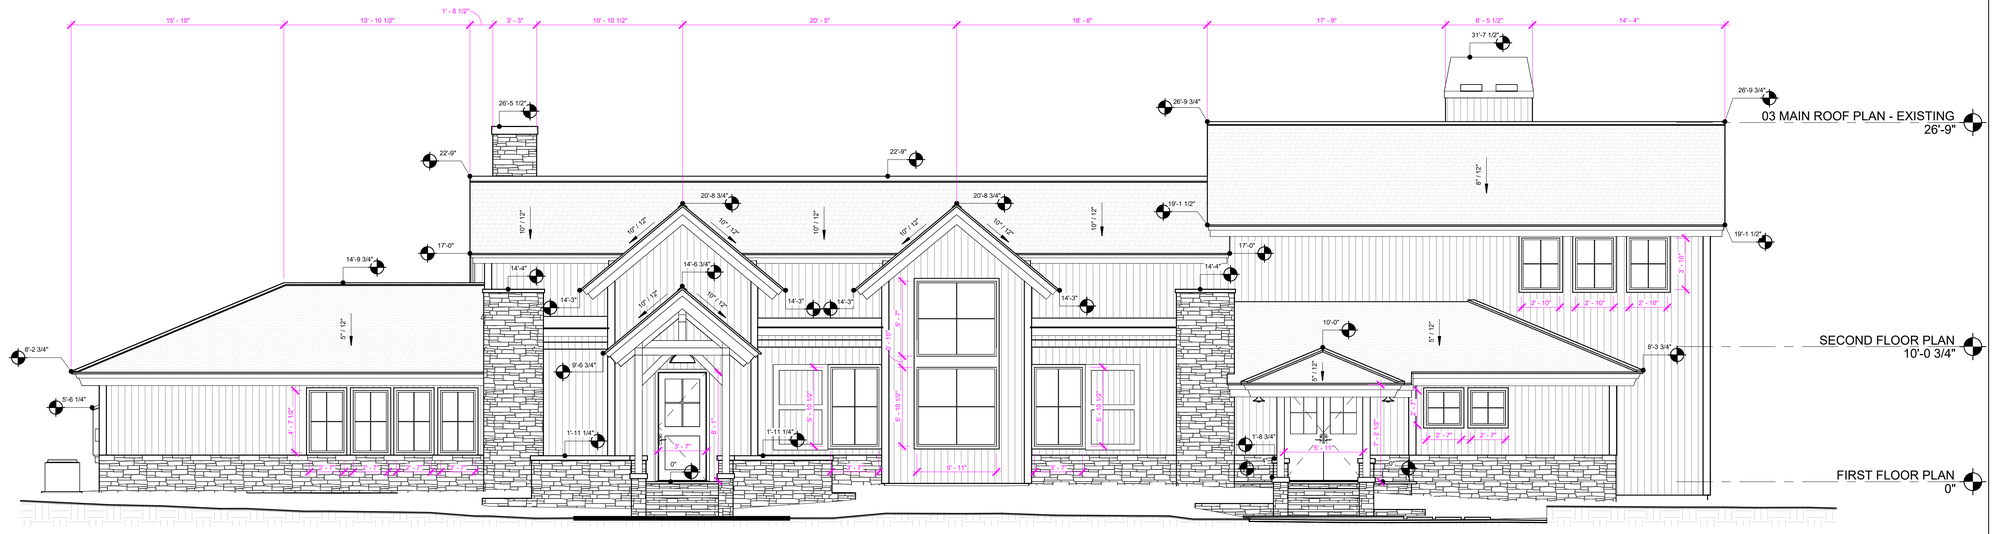


1 MAIN HOUSE SOUTH ELEVATION
3/16" = 1'-0"

MAIN HOUSE SOUTH ELEVATION

Project Number	
Date	
Drawn By	
Checked By	

05

Scale 3/16" = 1'-0"

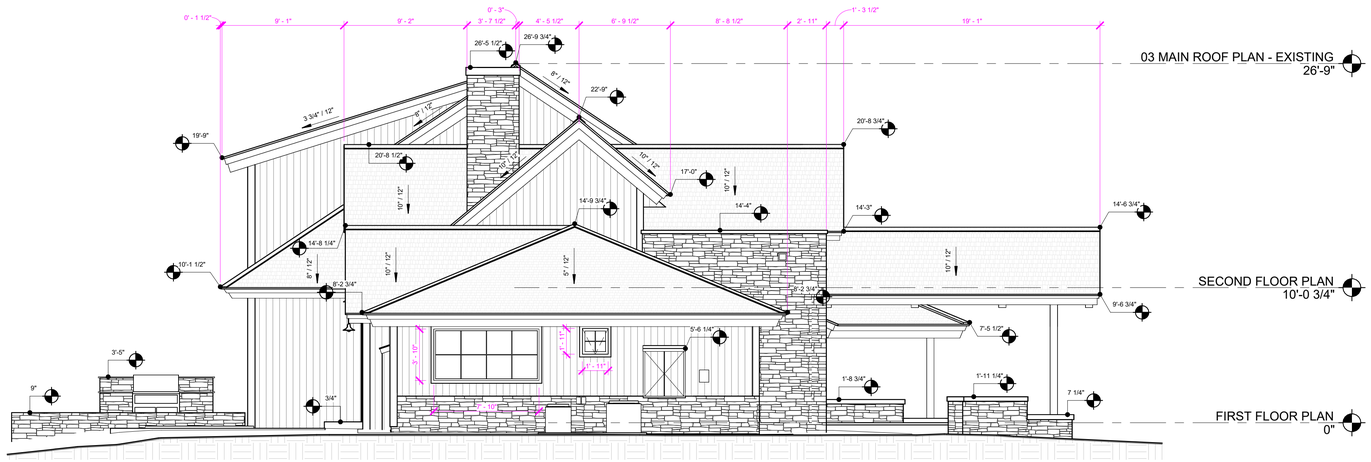


1 MAIN HOUSE WEST ELEVATION
3/16" = 1'-0"

MAIN HOUSE WEST ELEVATION

Project Number	
Date	
Drawn By	
Checked By	

06

Scale 3/16" = 1'-0"

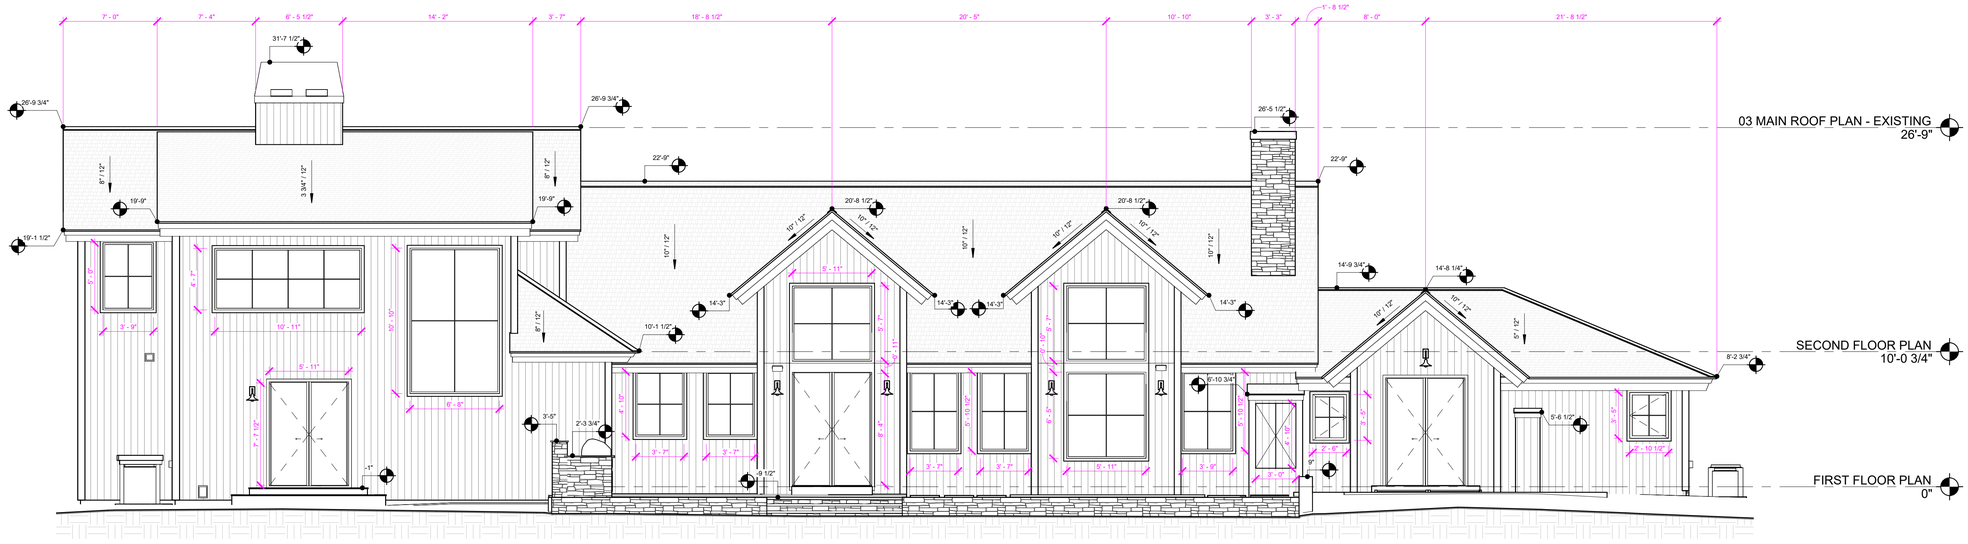


1 MAIN HOUSE NORTH ELEVATION
3/16" = 1'-0"

MAIN HOUSE NORTH ELEVATION

Project Number	
Date	
Drawn By	
Checked By	

07

Scale 3/16" = 1'-0"

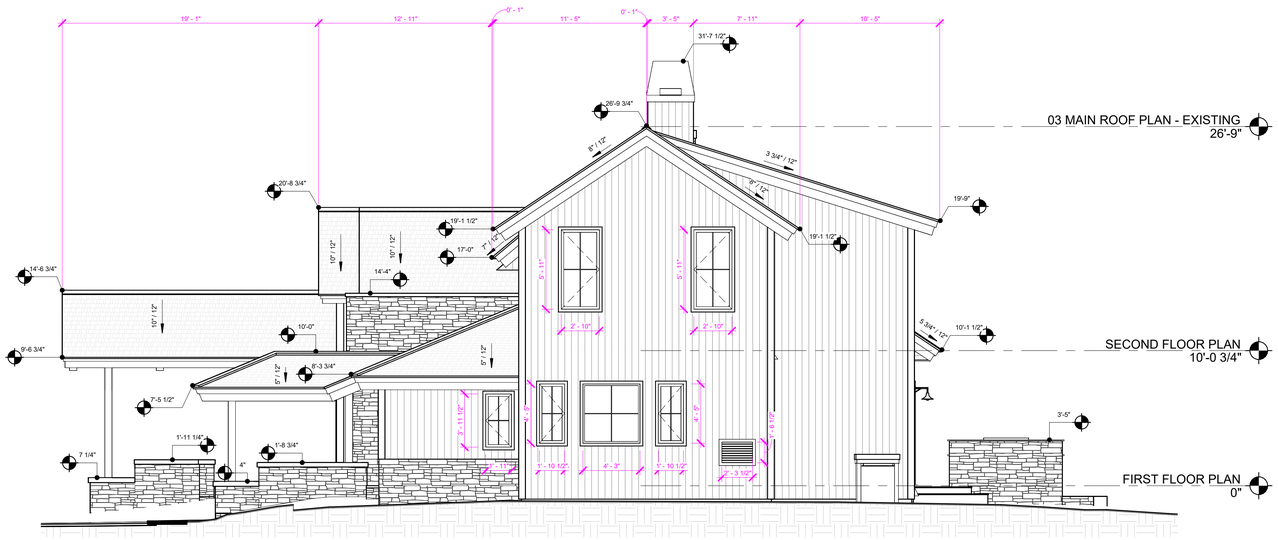


1 MAIN HOUSE EAST ELEVATION
3/16" = 1'-0"

MAIN HOUSE EAST ELEVATION

Project Number	
Date	
Drawn By	
Checked By	

08

Scale 3/16" = 1'-0"

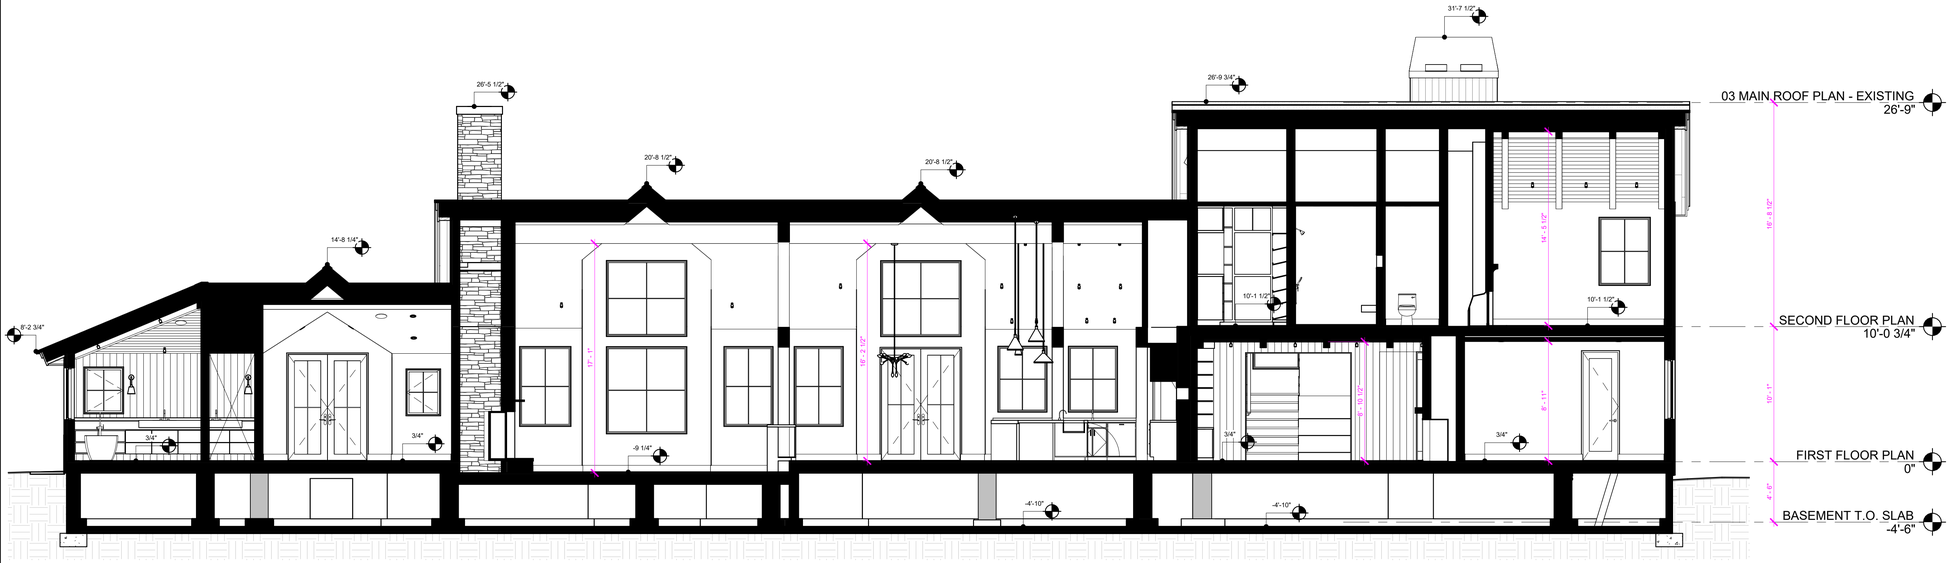


1 SECTION 1-1
3/16" = 1'-0"

SECTION 1-1

Project Number	
Date	
Drawn By	
Checked By	

09

Scale 3/16" = 1'-0"

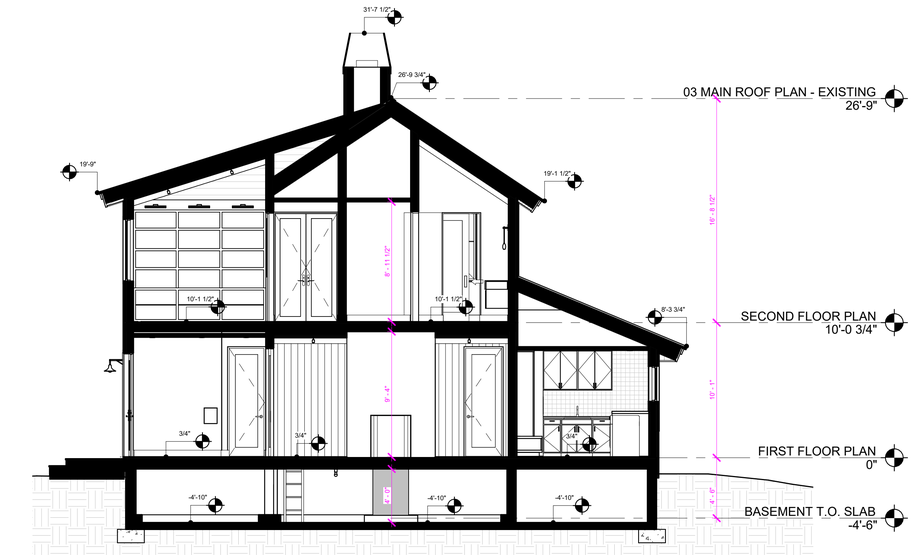


1 SECTION 2-2
3/16" = 1'-0"

SECTION 2-2

Project Number	
Date	
Drawn By	
Checked By	

10

Scale 3/16" = 1'-0"

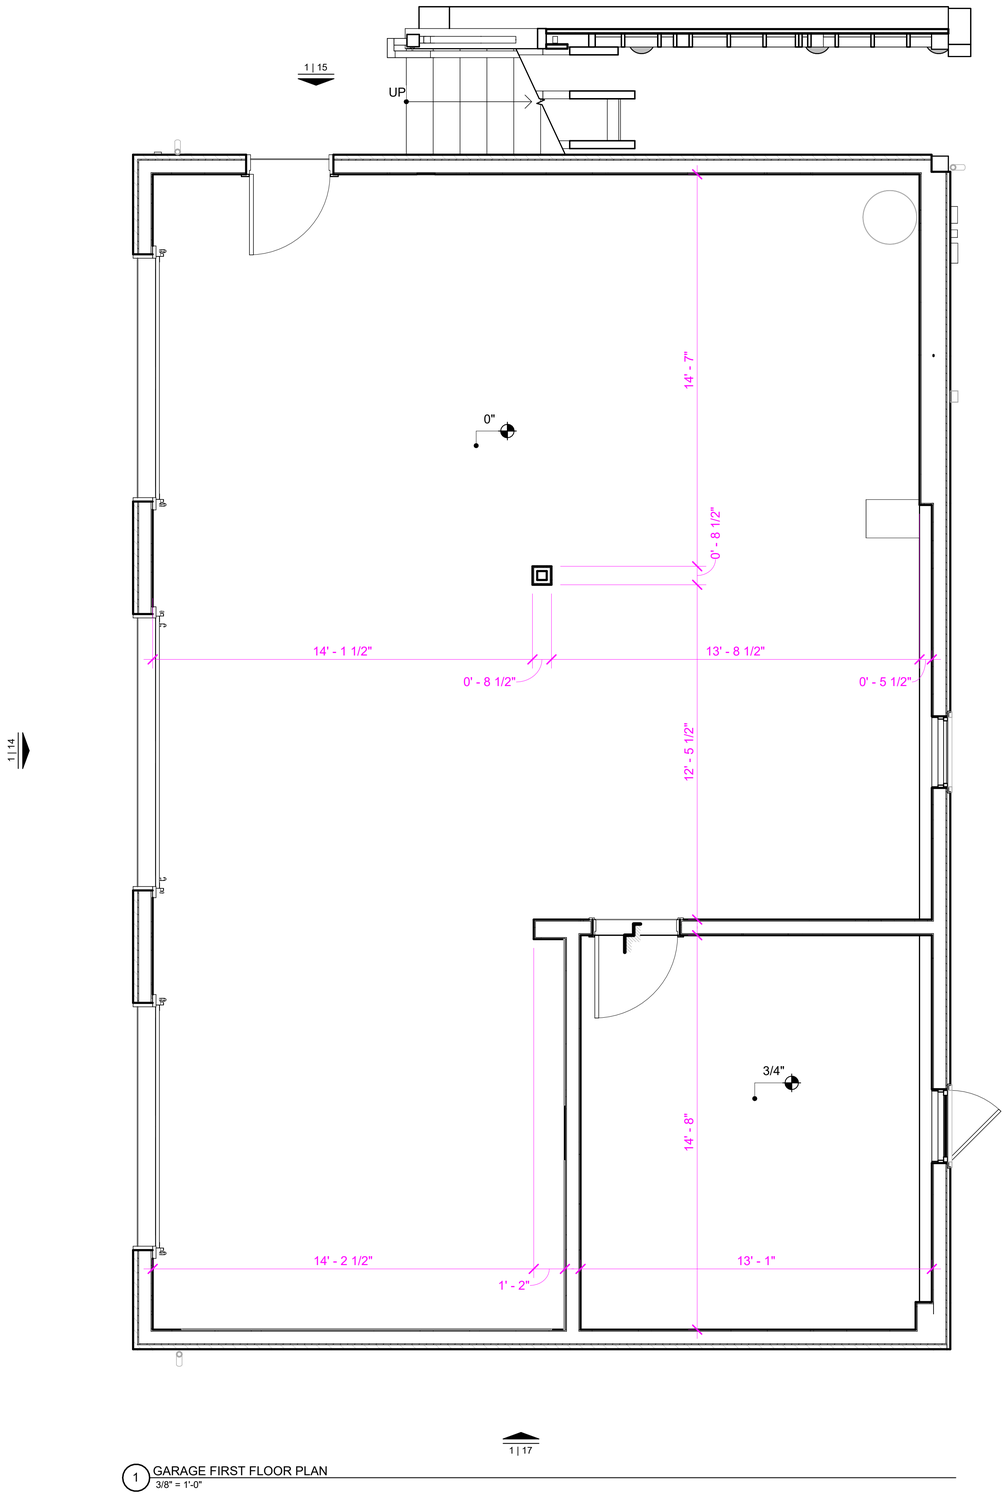

1 GARAGE FIRST FLOOR PLAN
3/8" = 1'-0"

GARAGE FIRST FLOOR PLAN

Project Number	
Date	
Drawn By	
Checked By	

11

Scale 3/8" = 1'-0"



1 | 14

1 | 16

1 | 17


1 GARAGE SECOND FLOOR PLAN
3/8" = 1'-0"

GARAGE SECOND FLOOR PLAN

Project Number	
Date	
Drawn By	
Checked By	

12

Scale 3/8" = 1'-0"

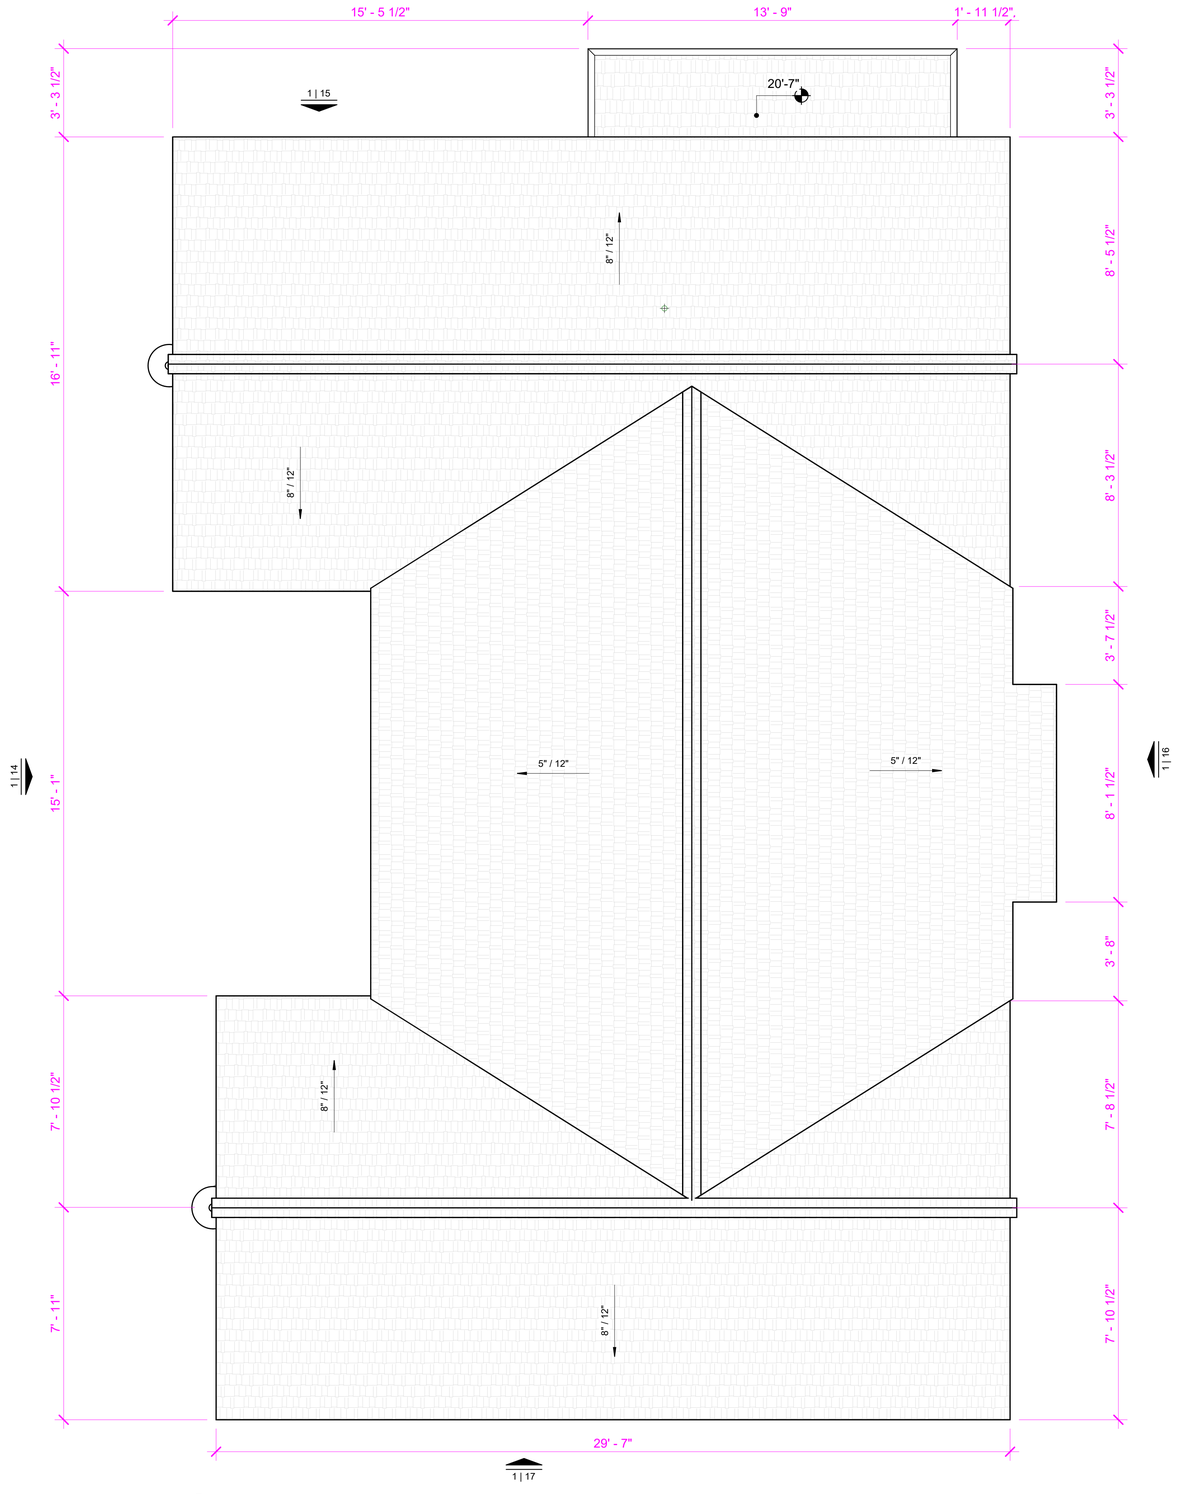

1 GARAGE ROOF PLAN
3/8" = 1'-0"

GARAGE ROOF PLAN

Project Number	
Date	
Drawn By	
Checked By	

13

Scale 3/8" = 1'-0"



1 GARAGE WEST ELEVATION
3/8" = 1'-0"

GARAGE WEST ELEVATION

Project Number	
Date	
Drawn By	
Checked By	

14

Scale 3/8" = 1'-0"




1 GARAGE NORTH ELEVATION
3/8" = 1'-0"

GARAGE NORTH ELEVATION

Project Number	
Date	
Drawn By	
Checked By	

15

Scale 3/8" = 1'-0"

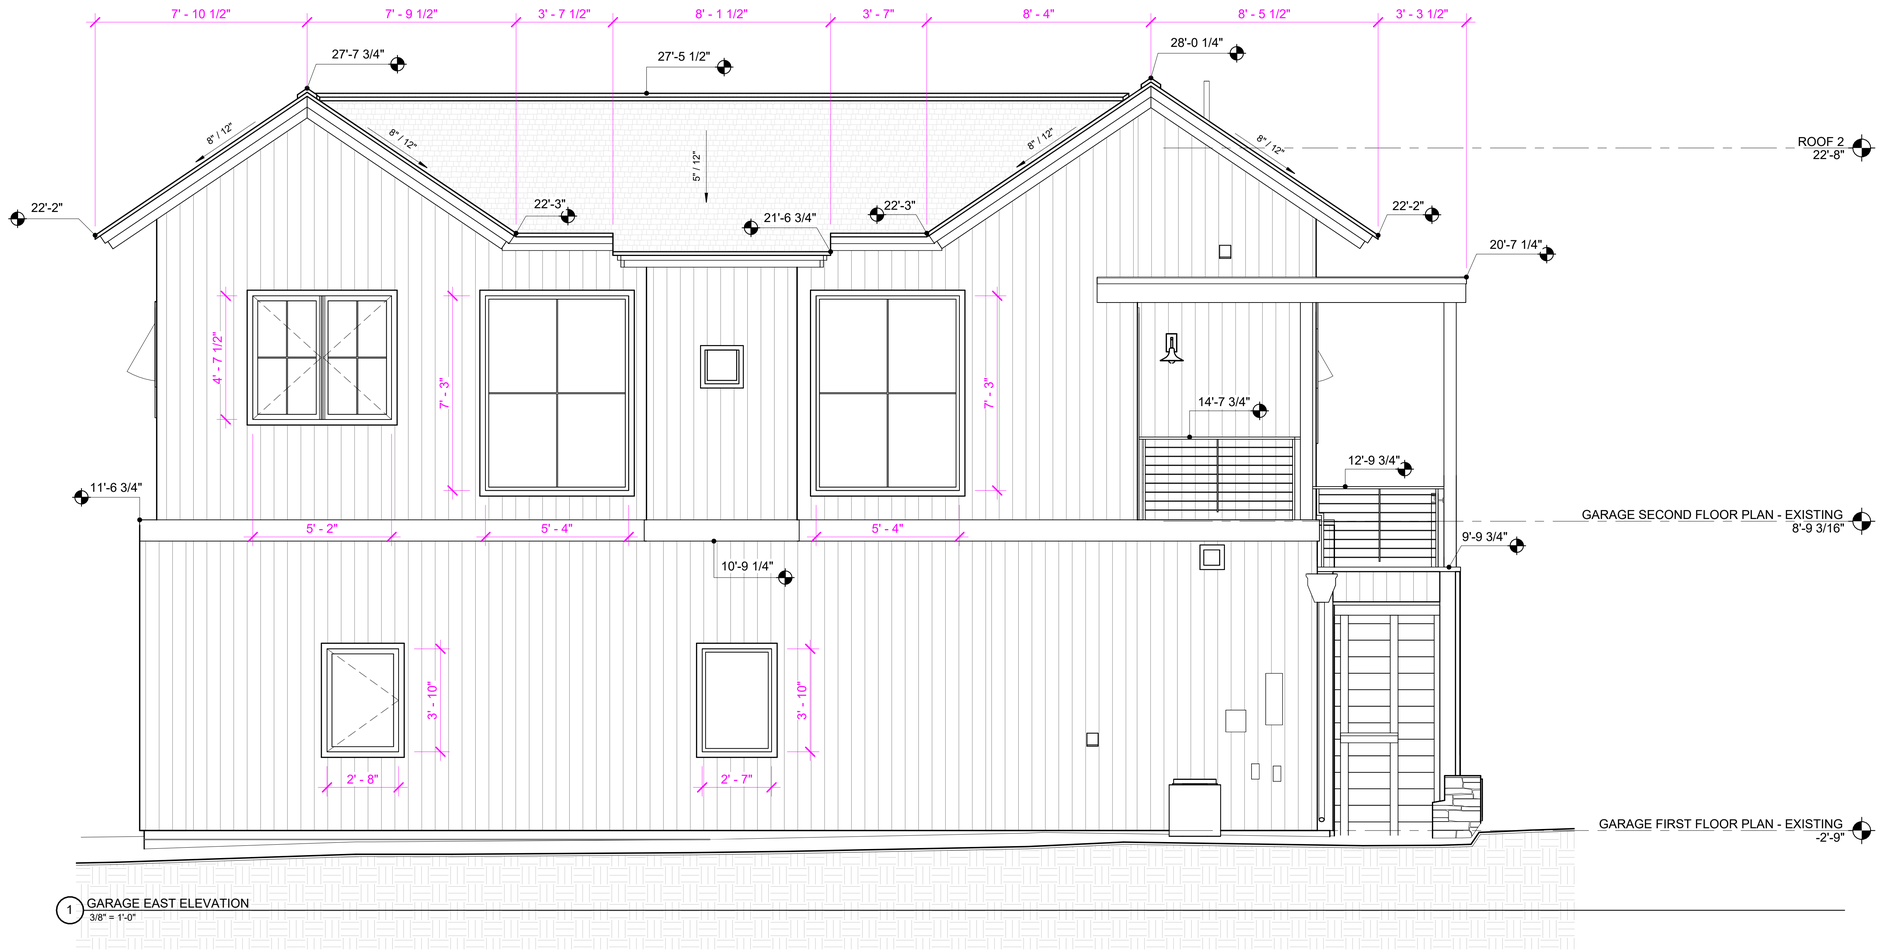


1 GARAGE EAST ELEVATION
3/8" = 1'-0"

GARAGE EAST ELEVATION

Project Number	
Date	
Drawn By	
Checked By	

16

Scale 3/8" = 1'-0"

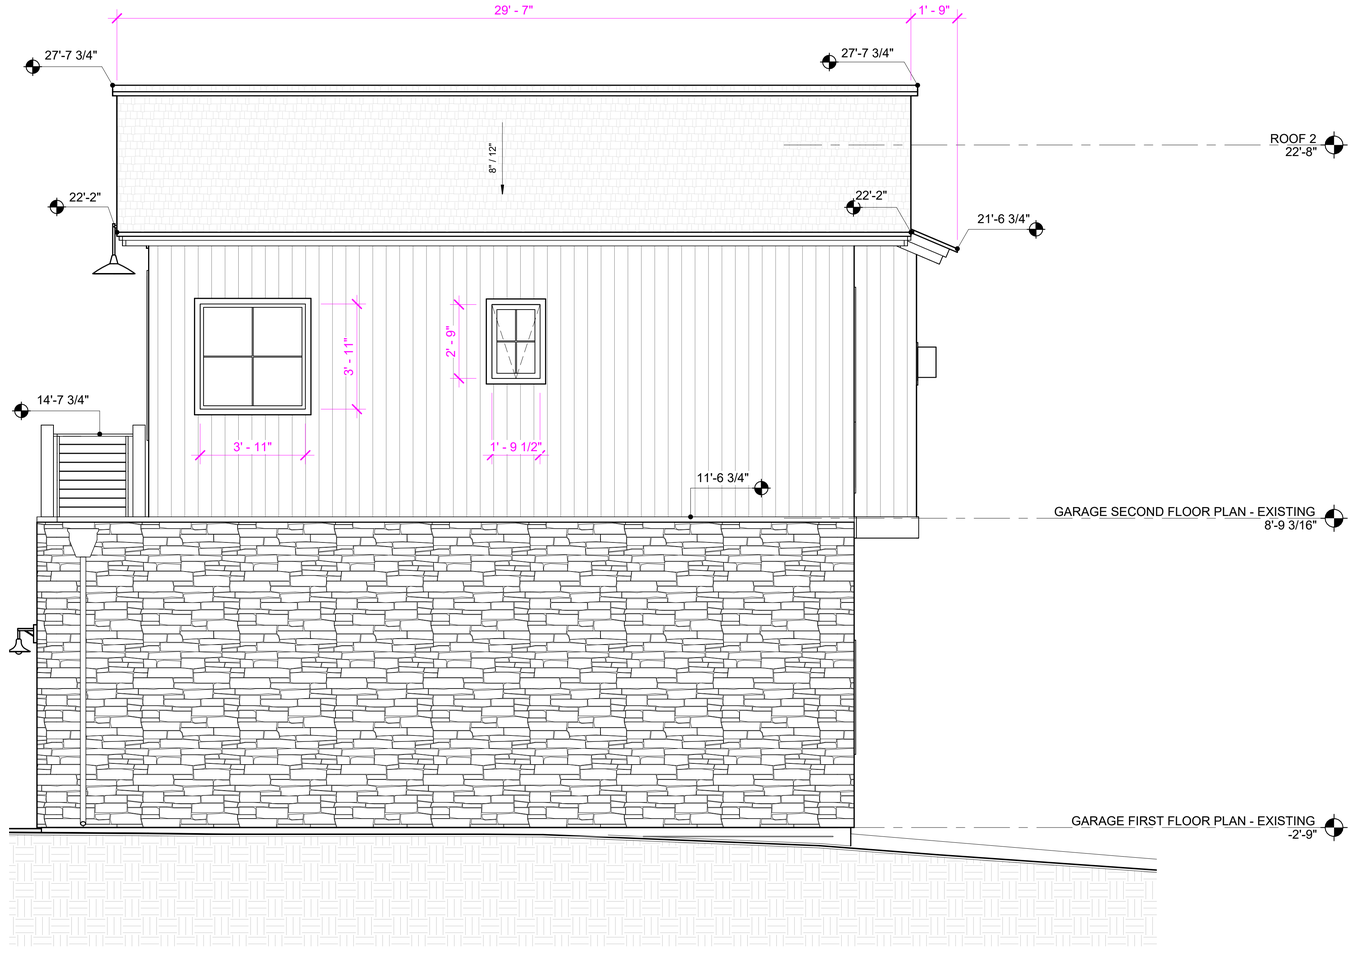

1 GARAGE SOUTH ELEVATION
3/8" = 1'-0"

GARAGE SOUTH ELEVATION

Project Number	
Date	
Drawn By	
Checked By	

17

Scale 3/8" = 1'-0"