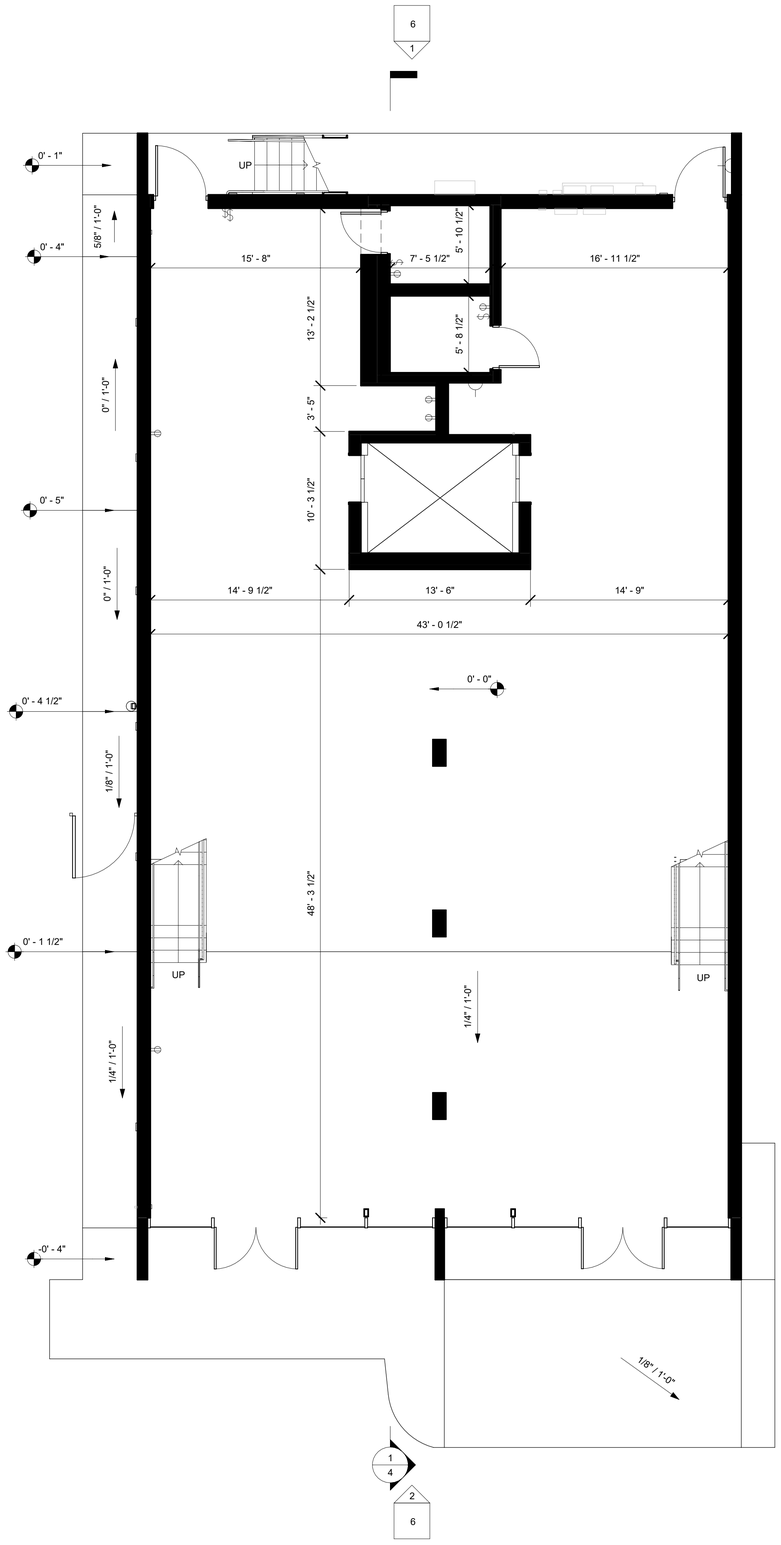



1 LEVEL 1 FLOOR PLAN
3/16" = 1'-0"

No.	Description	Date

LEVEL 1 FLOOR PLAN

Project number	
Date	
Drawn by	
Checked by	
	1
Scale	3/16" = 1'-0"

11/18/2025 12:46:36 PM

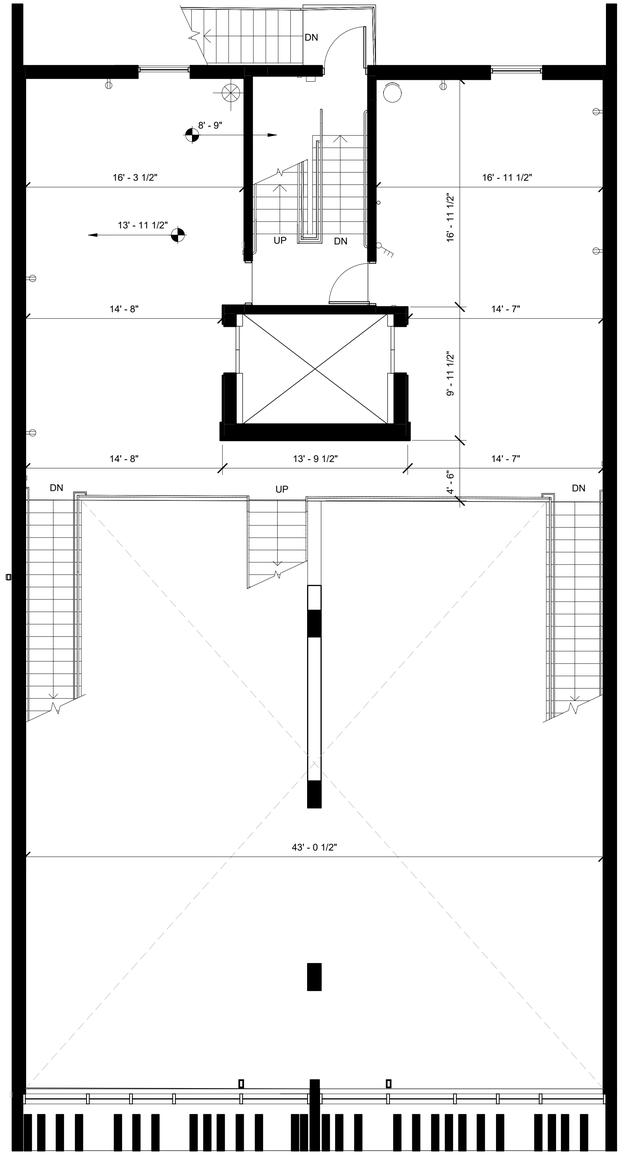


1 LEVEL 2 FLOOR PLAN
3/16" = 1'-0"

No.	Description	Date

LEVEL 2 FLOOR PLAN

Project number	
Date	
Drawn by	
Checked by	
	2
Scale	3/16" = 1'-0"

11/18/2025 12:46:37 PM

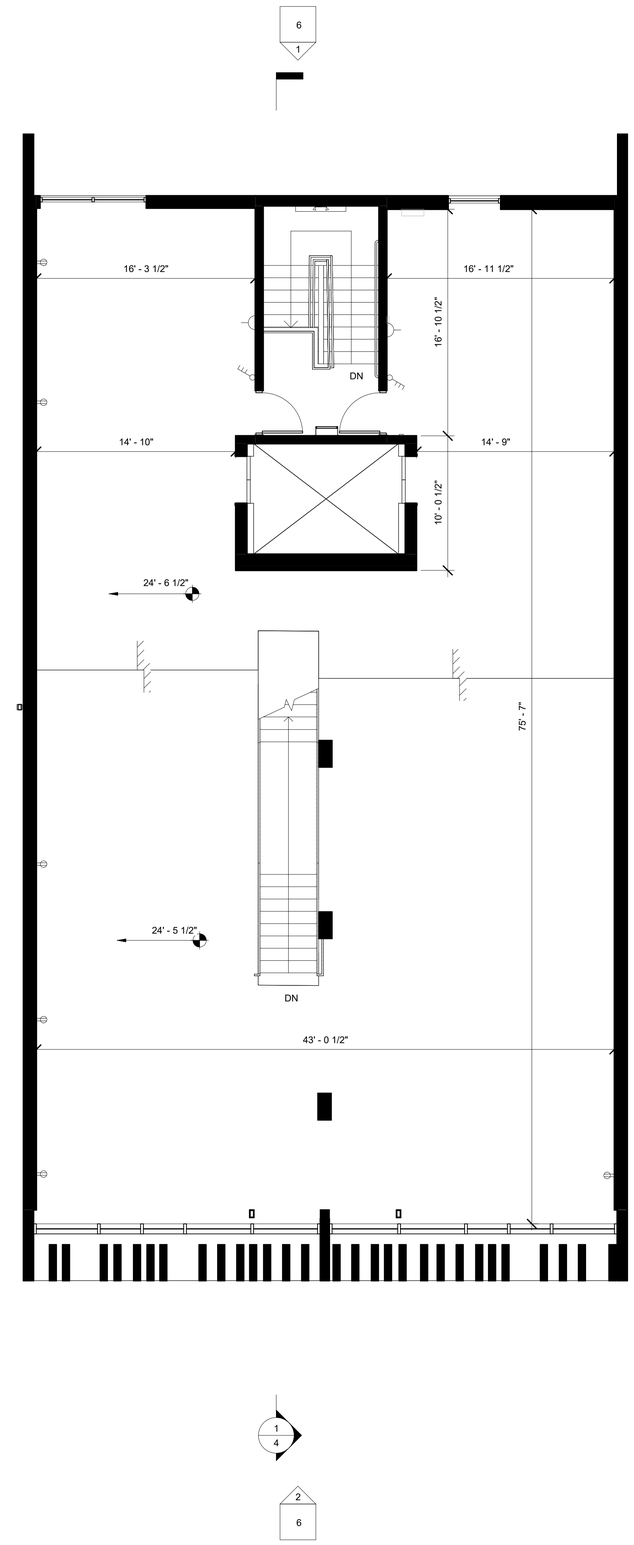


1 LEVEL 3 FLOOR PLAN
3/16" = 1'-0"

No.	Description	Date

LEVEL 3 FLOOR PLAN

Project number	
Date	
Drawn by	
Checked by	
	3
Scale	3/16" = 1'-0"

11/18/2025 12:46:37 PM

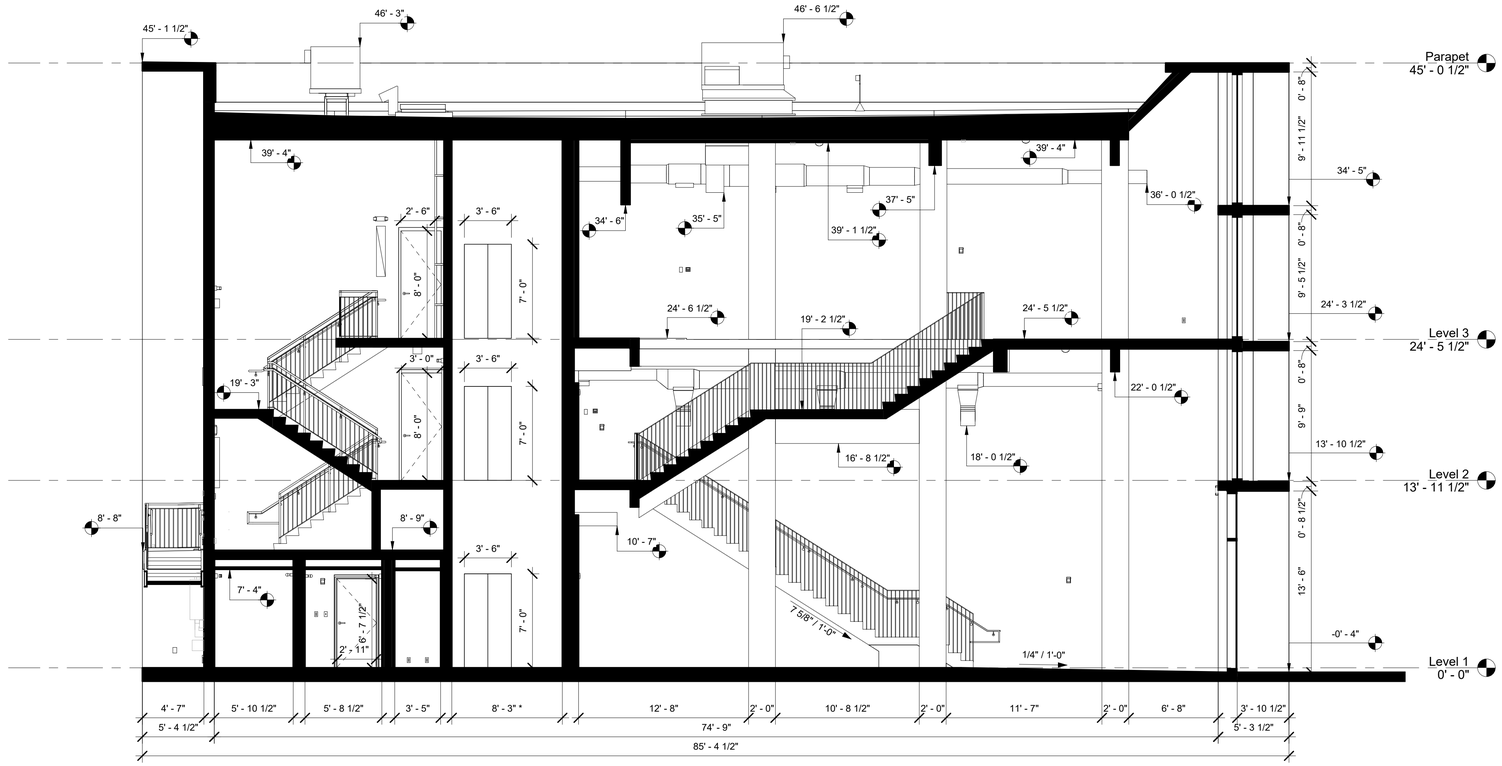


1 SECTION 1
3/16" = 1'-0"

No.	Description	Date


SECTION 1

Project number	
Date	
Drawn by	
Checked by	
	4
Scale	3/16" = 1'-0"

11/18/2025 12:46:38 PM

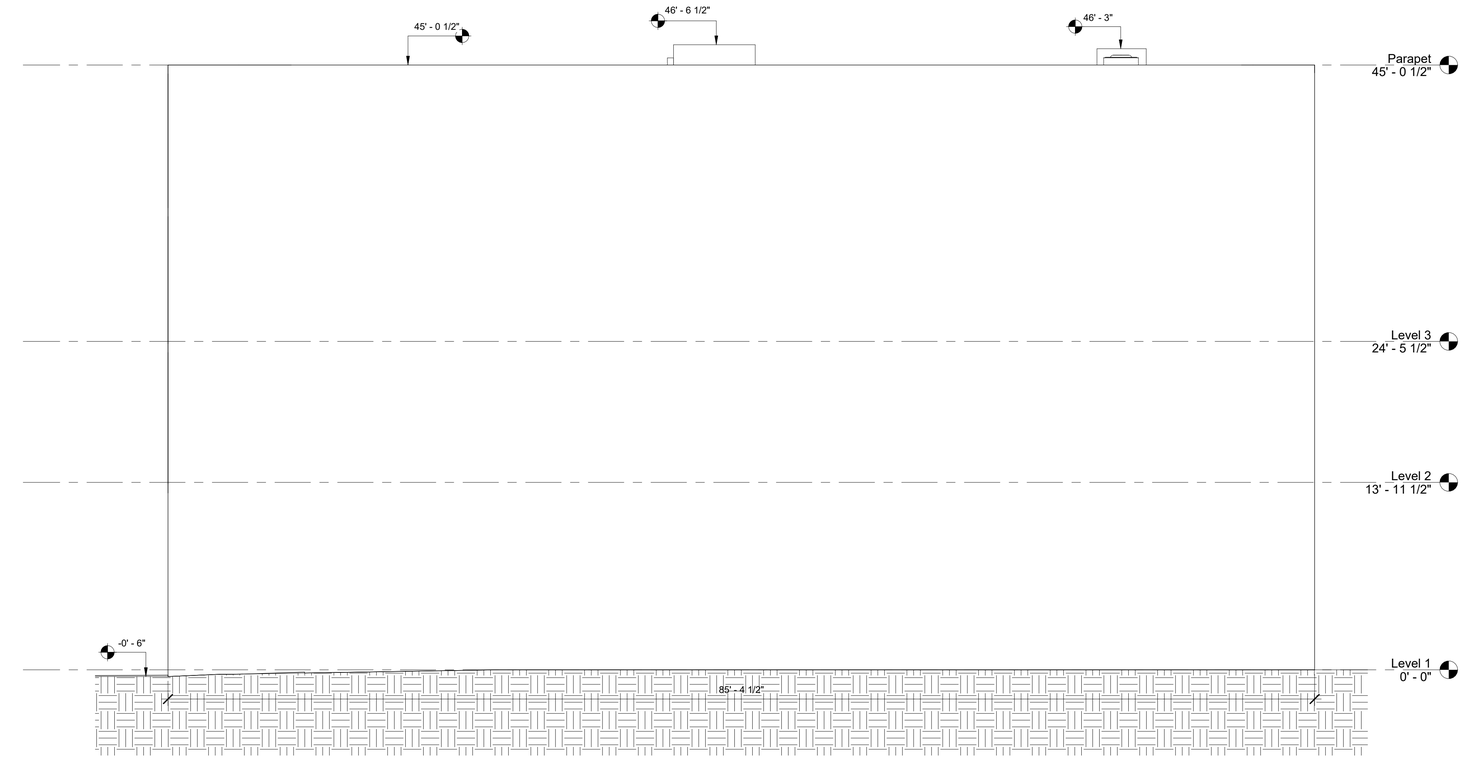

1 EAST ELEVATION
3/16" = 1'-0"

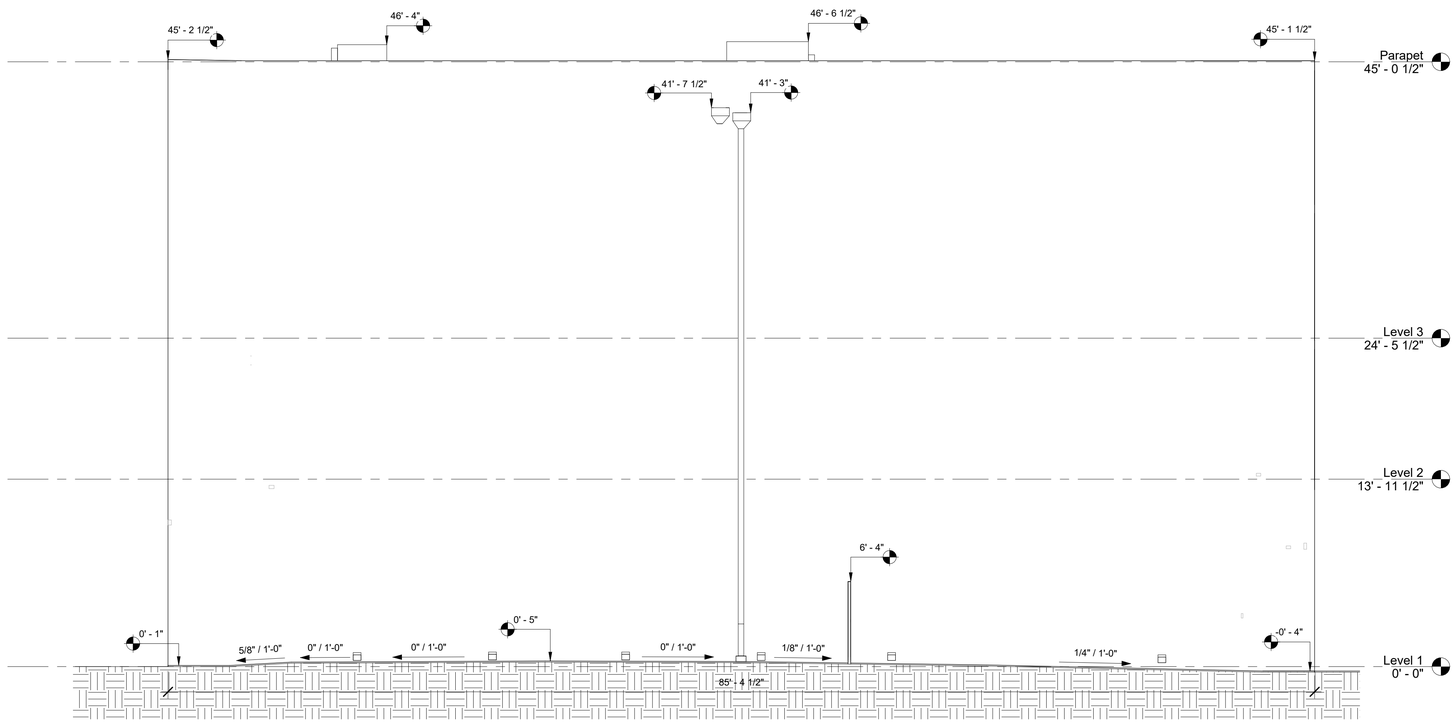


2 WEST ELEVATION
3/16" = 1'-0"

No.	Description	Date


EAST, WEST ELEVATION

Project number	
Date	
Drawn by	
Checked by	
	5
Scale	3/16" = 1'-0"

11/18/2025 12:46:39 PM

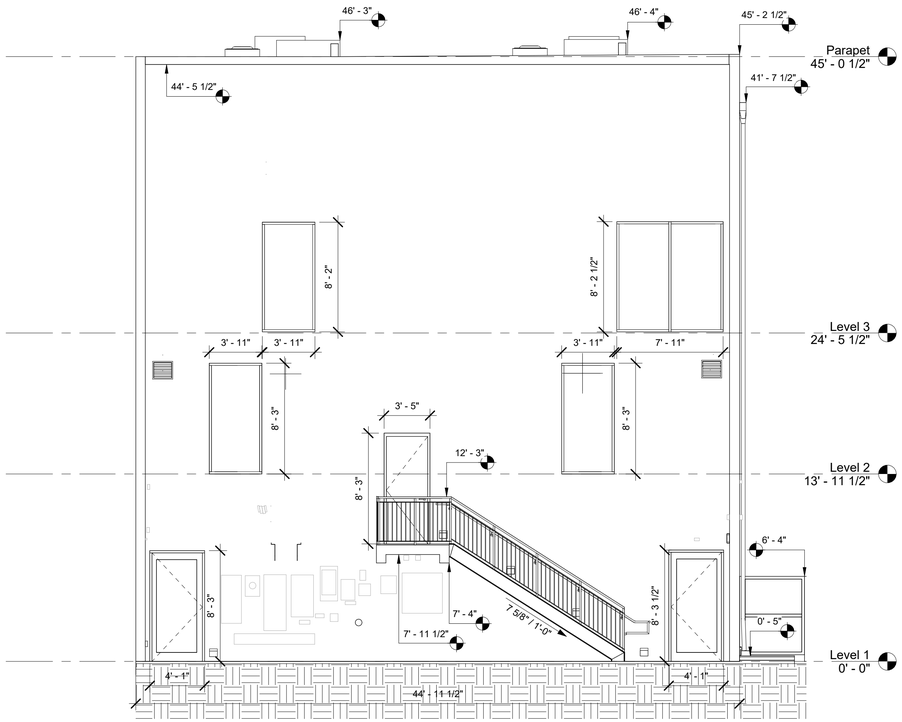

1 NORTH ELEVATION
3/16" = 1'-0"

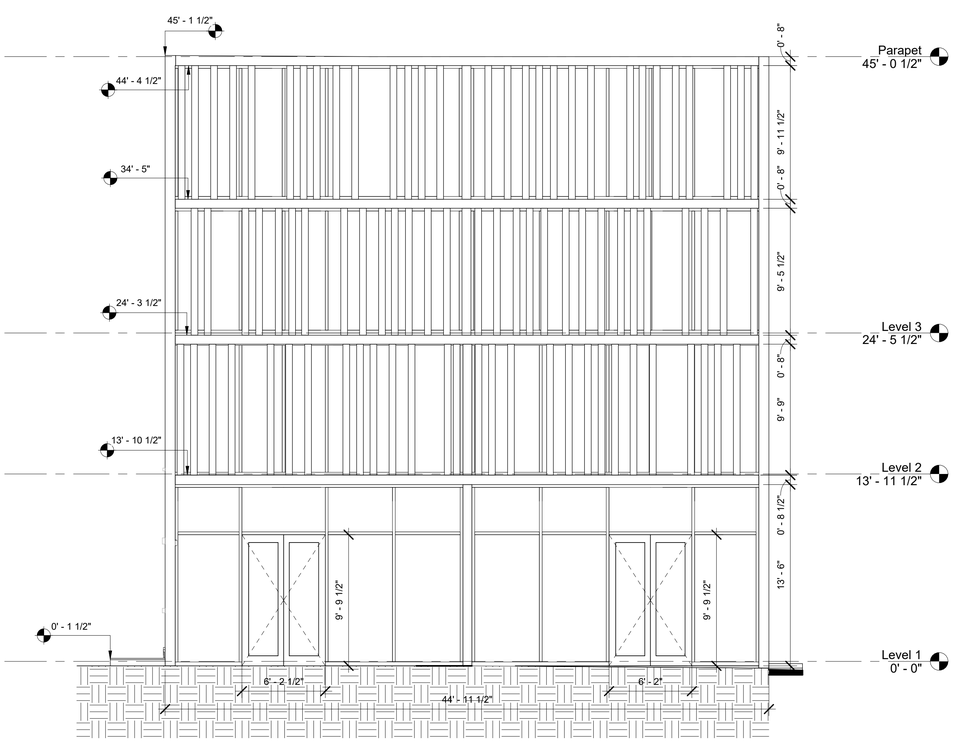

2 SOUTH ELEVATION
3/16" = 1'-0"

No.	Description	Date

NORTH, SOUTH ELEVATION

Project number	
Date	
Drawn by	
Checked by	
	6
Scale	3/16" = 1'-0"

11/18/2025 12:46:40 PM