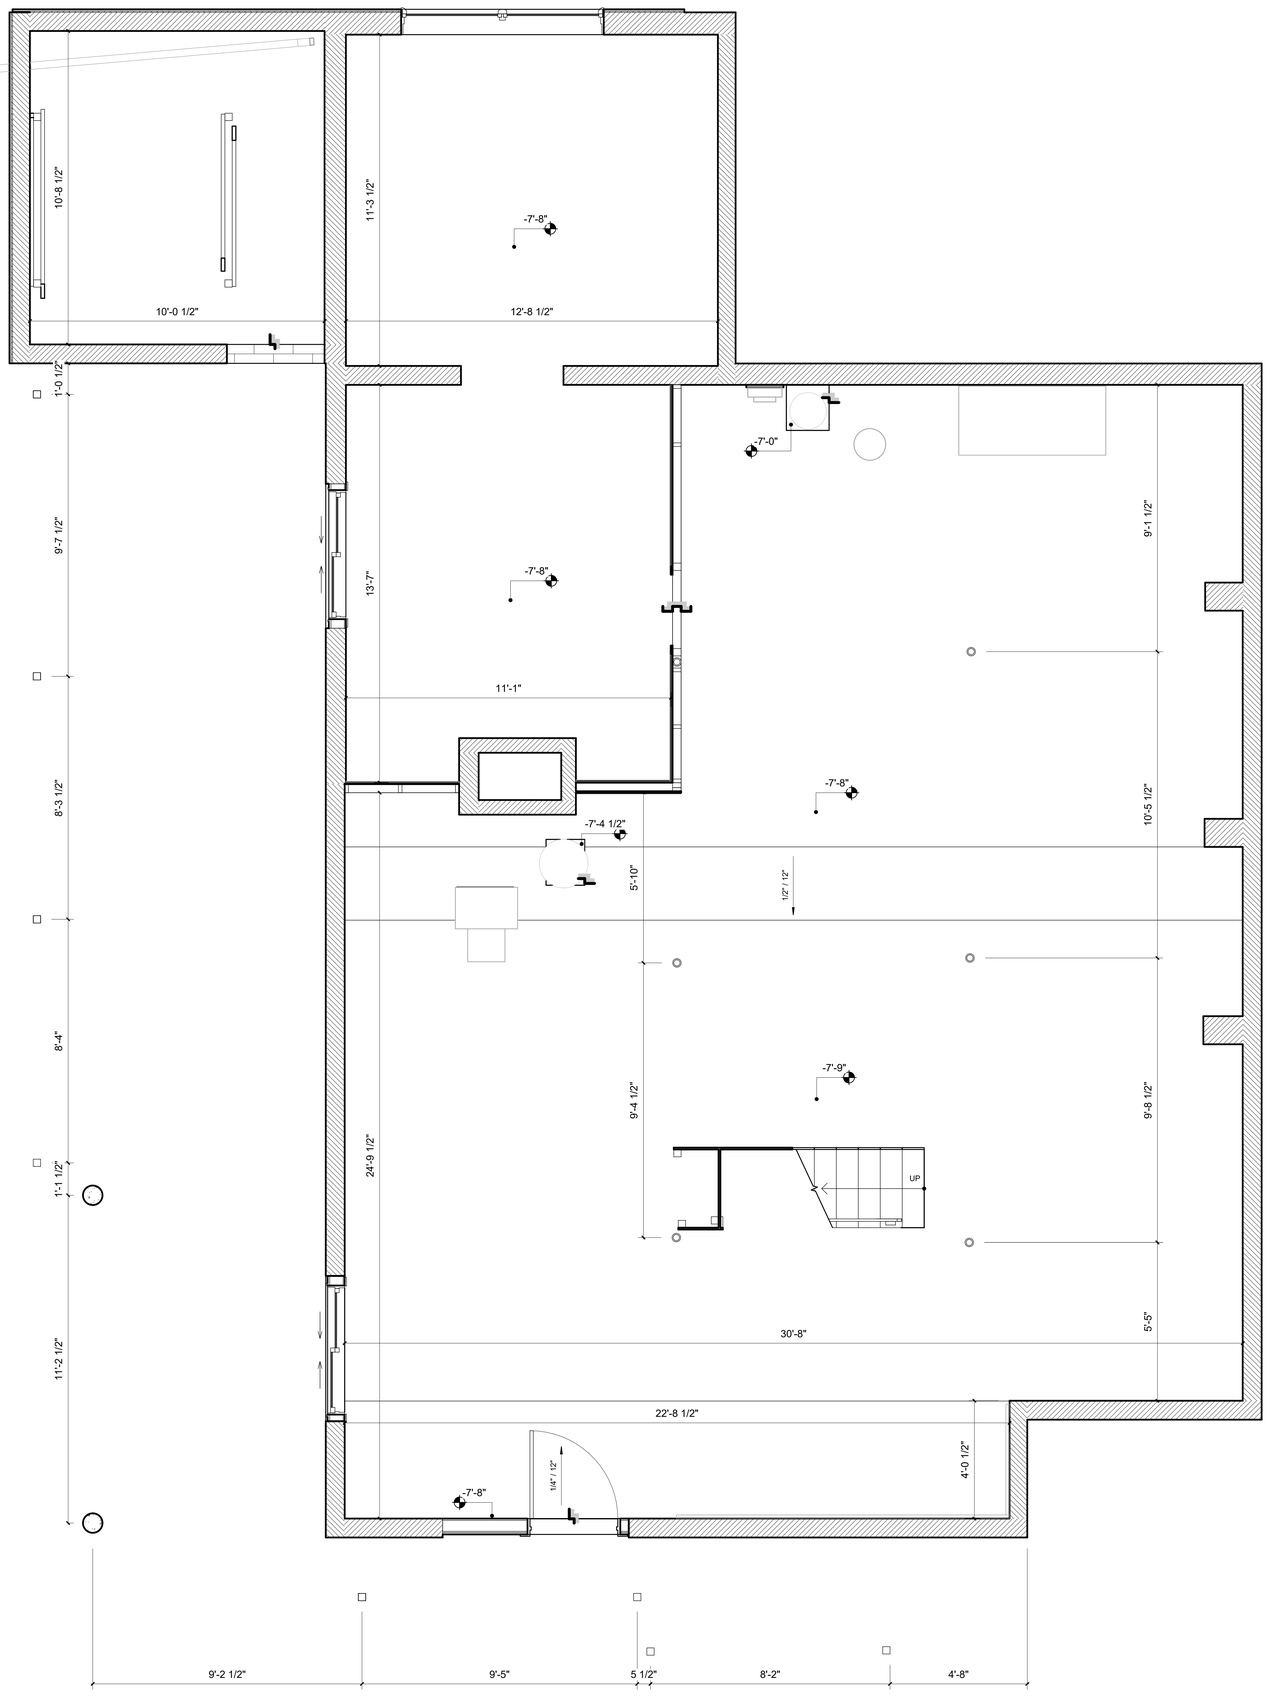


1 BASEMENT FLOOR PLAN
1/2" = 1'-0"

Existing drawings, not for construction.
Contractor to verify dimensions in field prior to construction, fabrication, or installation.


BASEMENT FLOOR PLAN

Project Number	
Date	
Drawn By	
Checked By	

01

Scale 1/2" = 1'-0"

Plan North

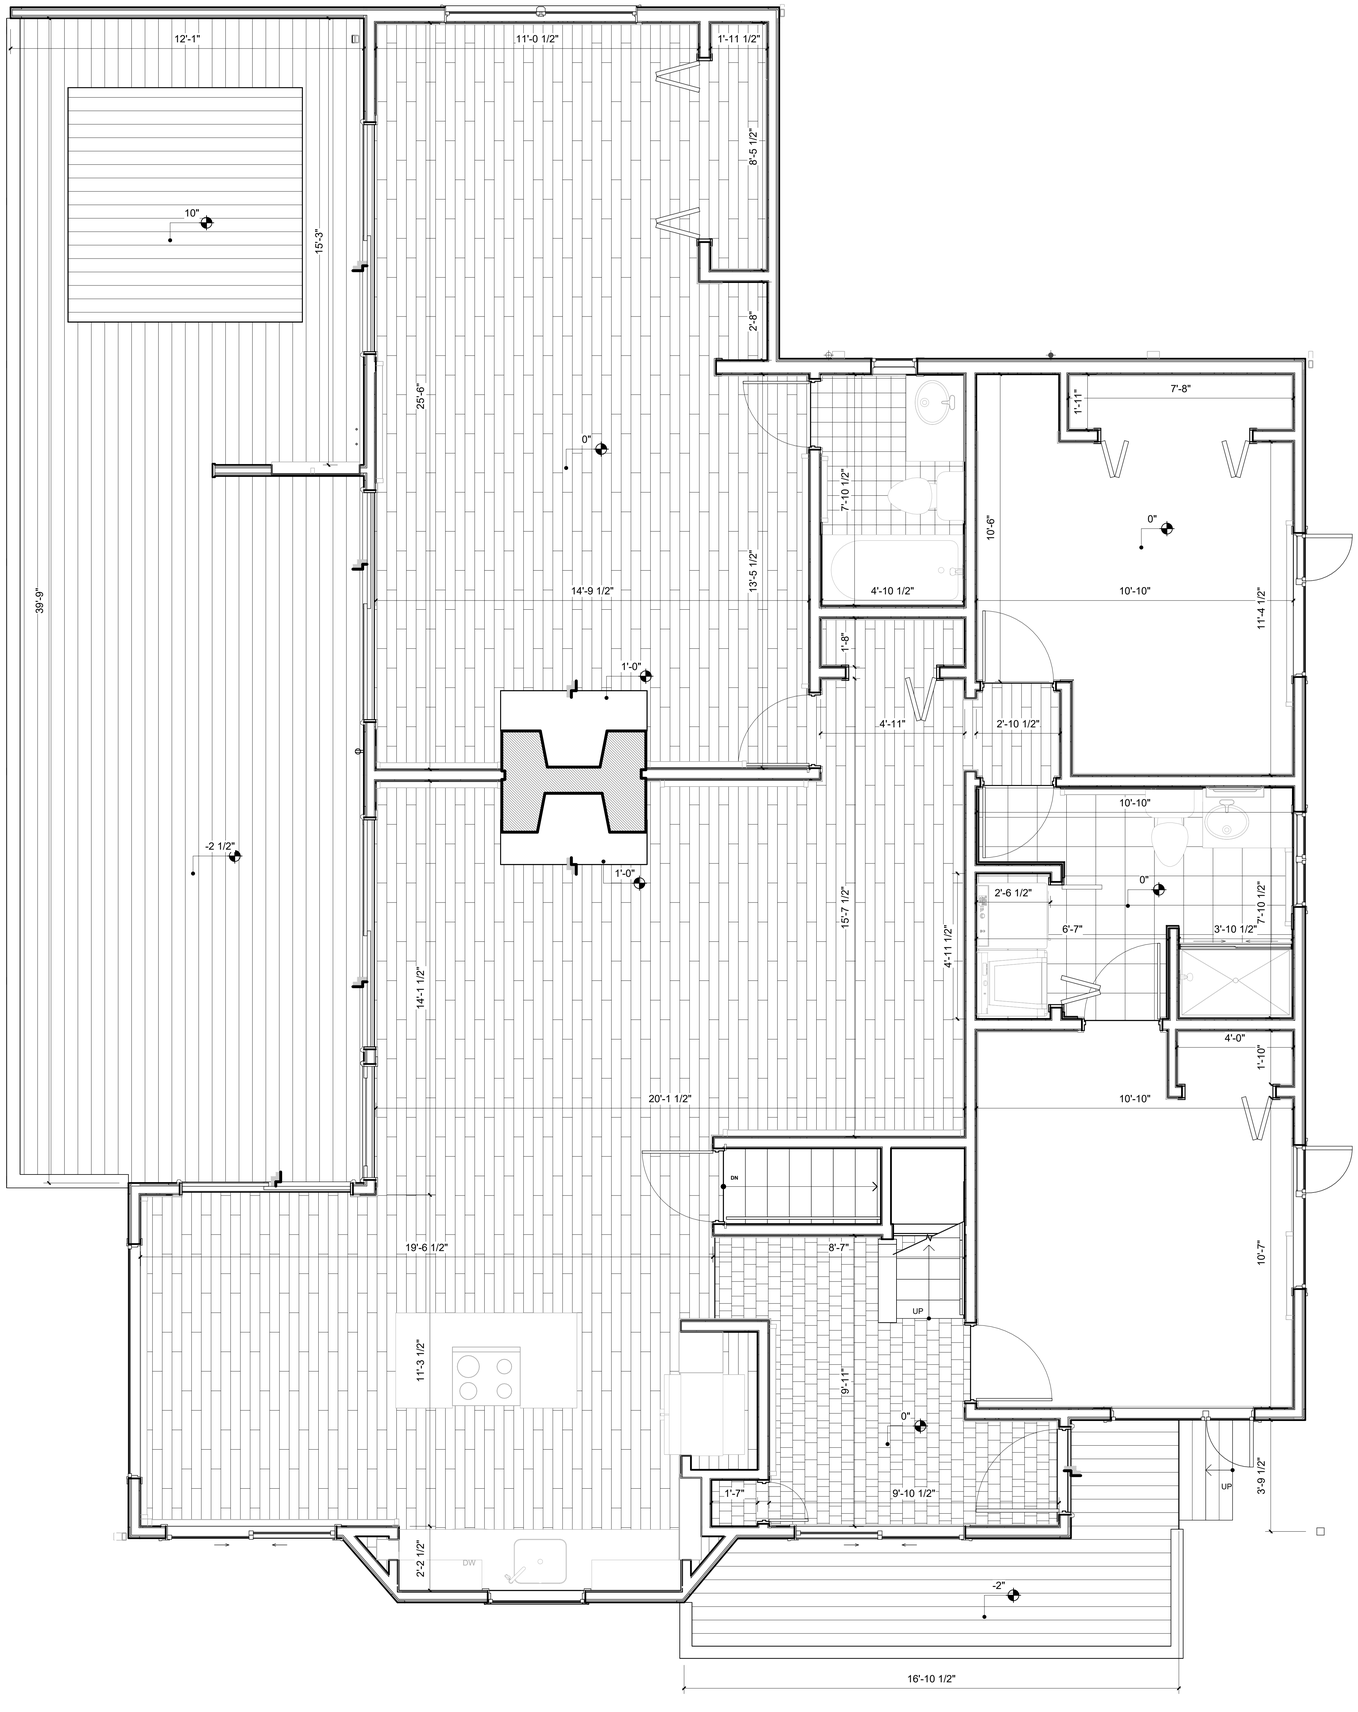

1 FIRST FLOOR PLAN
1/2" = 1'-0"

Existing drawings, not for construction.
Contractor to verify dimensions in field prior to construction, fabrication, or installation.


FIRST FLOOR PLAN

Project Number	
Date	
Drawn By	
Checked By	

02

Scale 1/2" = 1'-0"

Plan North

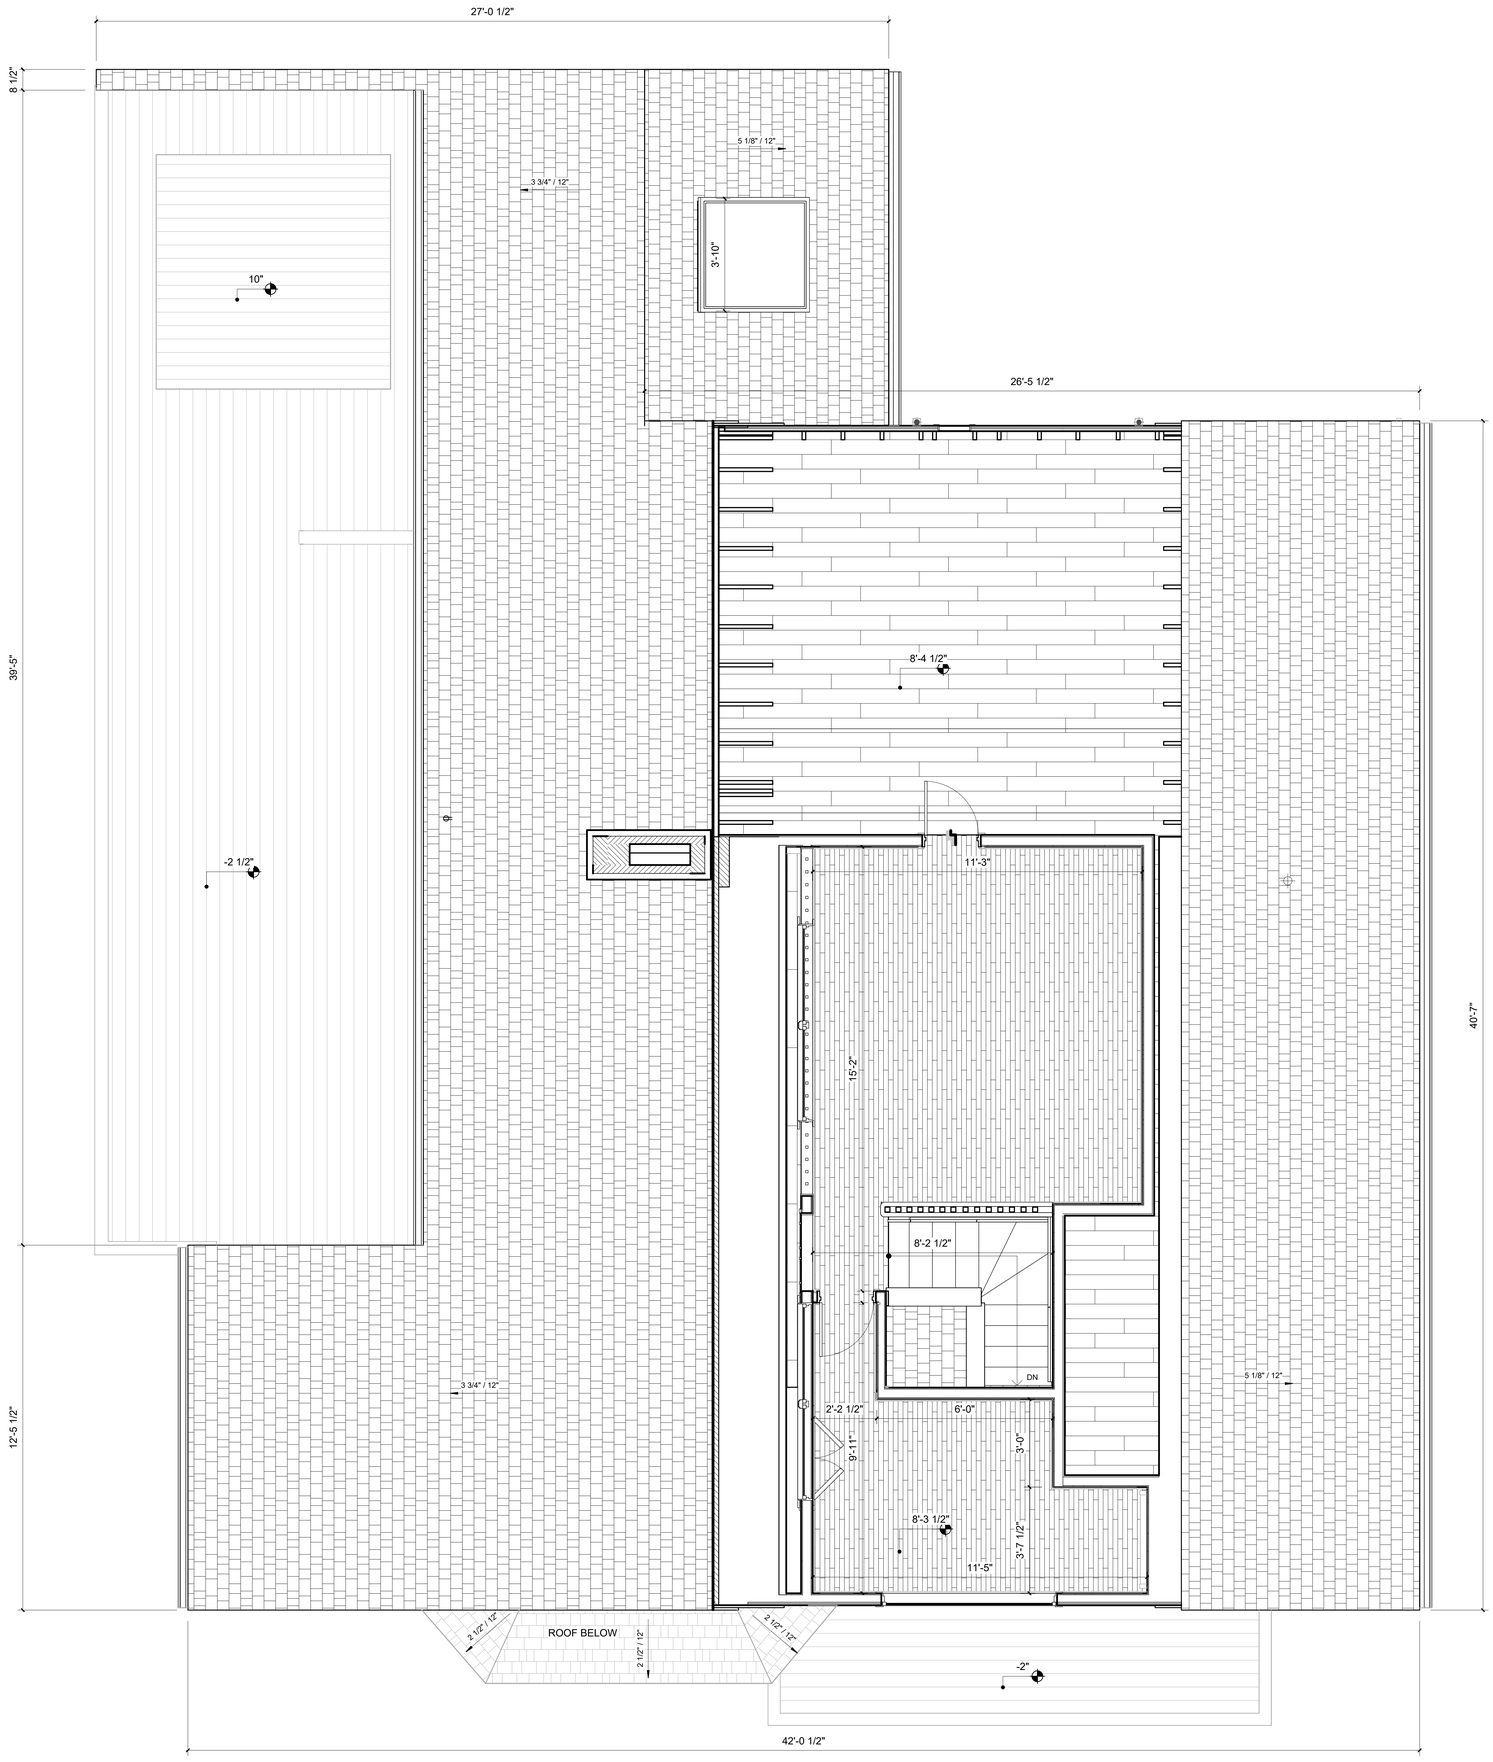

1 SECOND FLOOR PLAN
1/2" = 1'-0"

Existing drawings, not for construction.
Contractor to verify dimensions in field prior to construction, fabrication, or installation.


SECOND FLOOR PLAN

Project Number	
Date	
Drawn By	
Checked By	

03

Scale 1/2" = 1'-0"

Plan North

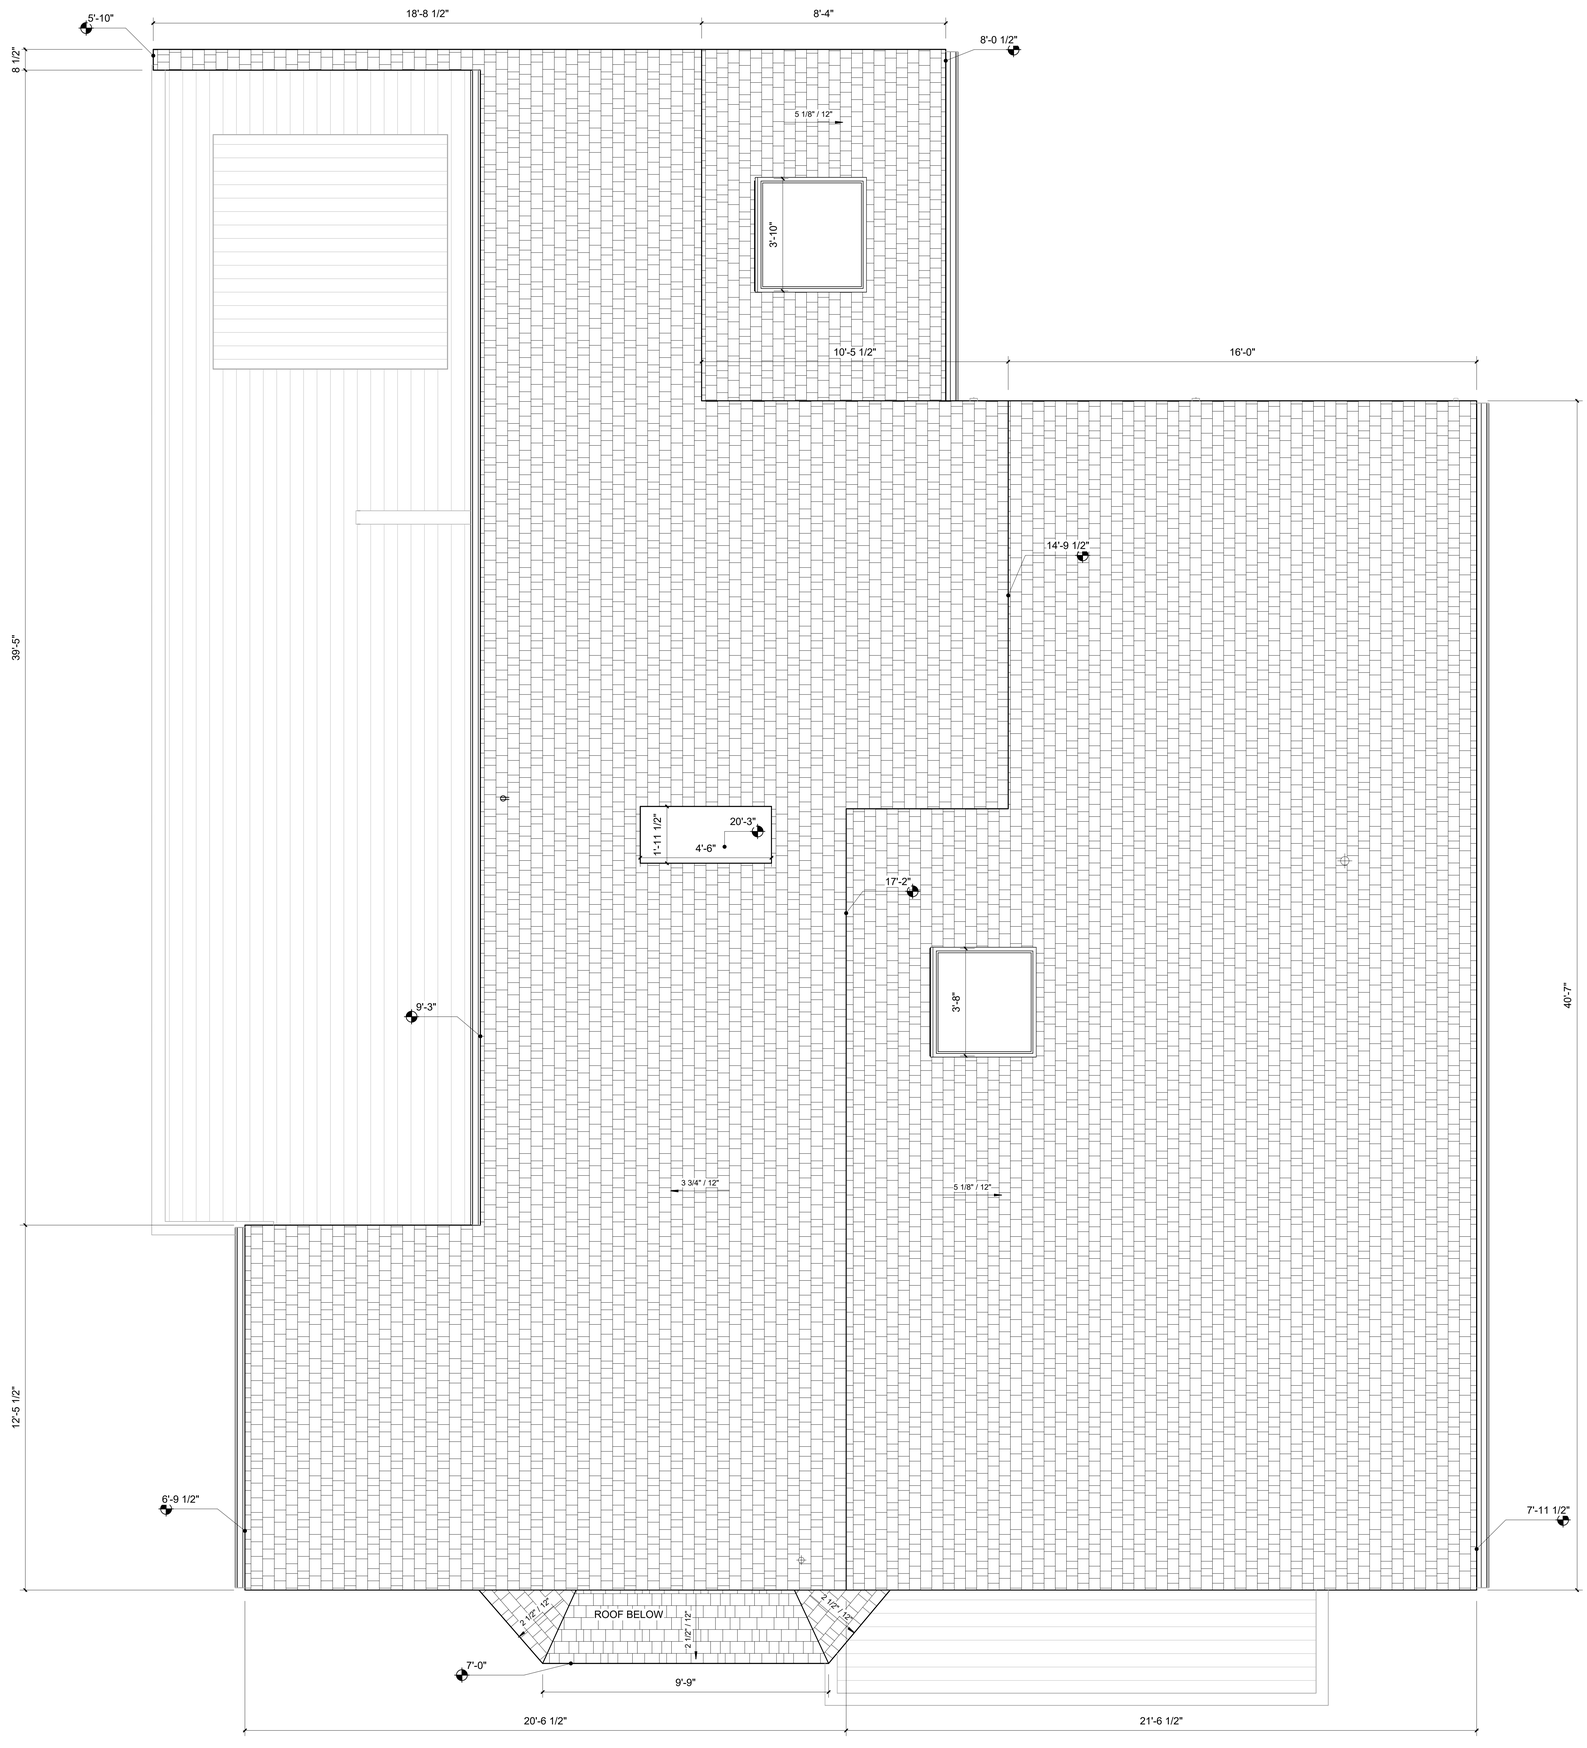

1 ROOF PLAN
1/2" = 1'-0"

Existing drawings, not for construction.
Contractor to verify dimensions in field prior to construction, fabrication, or installation.


ROOF PLAN

Project Number	
Date	
Drawn By	
Checked By	

04

Scale 1/2" = 1'-0"

Plan North

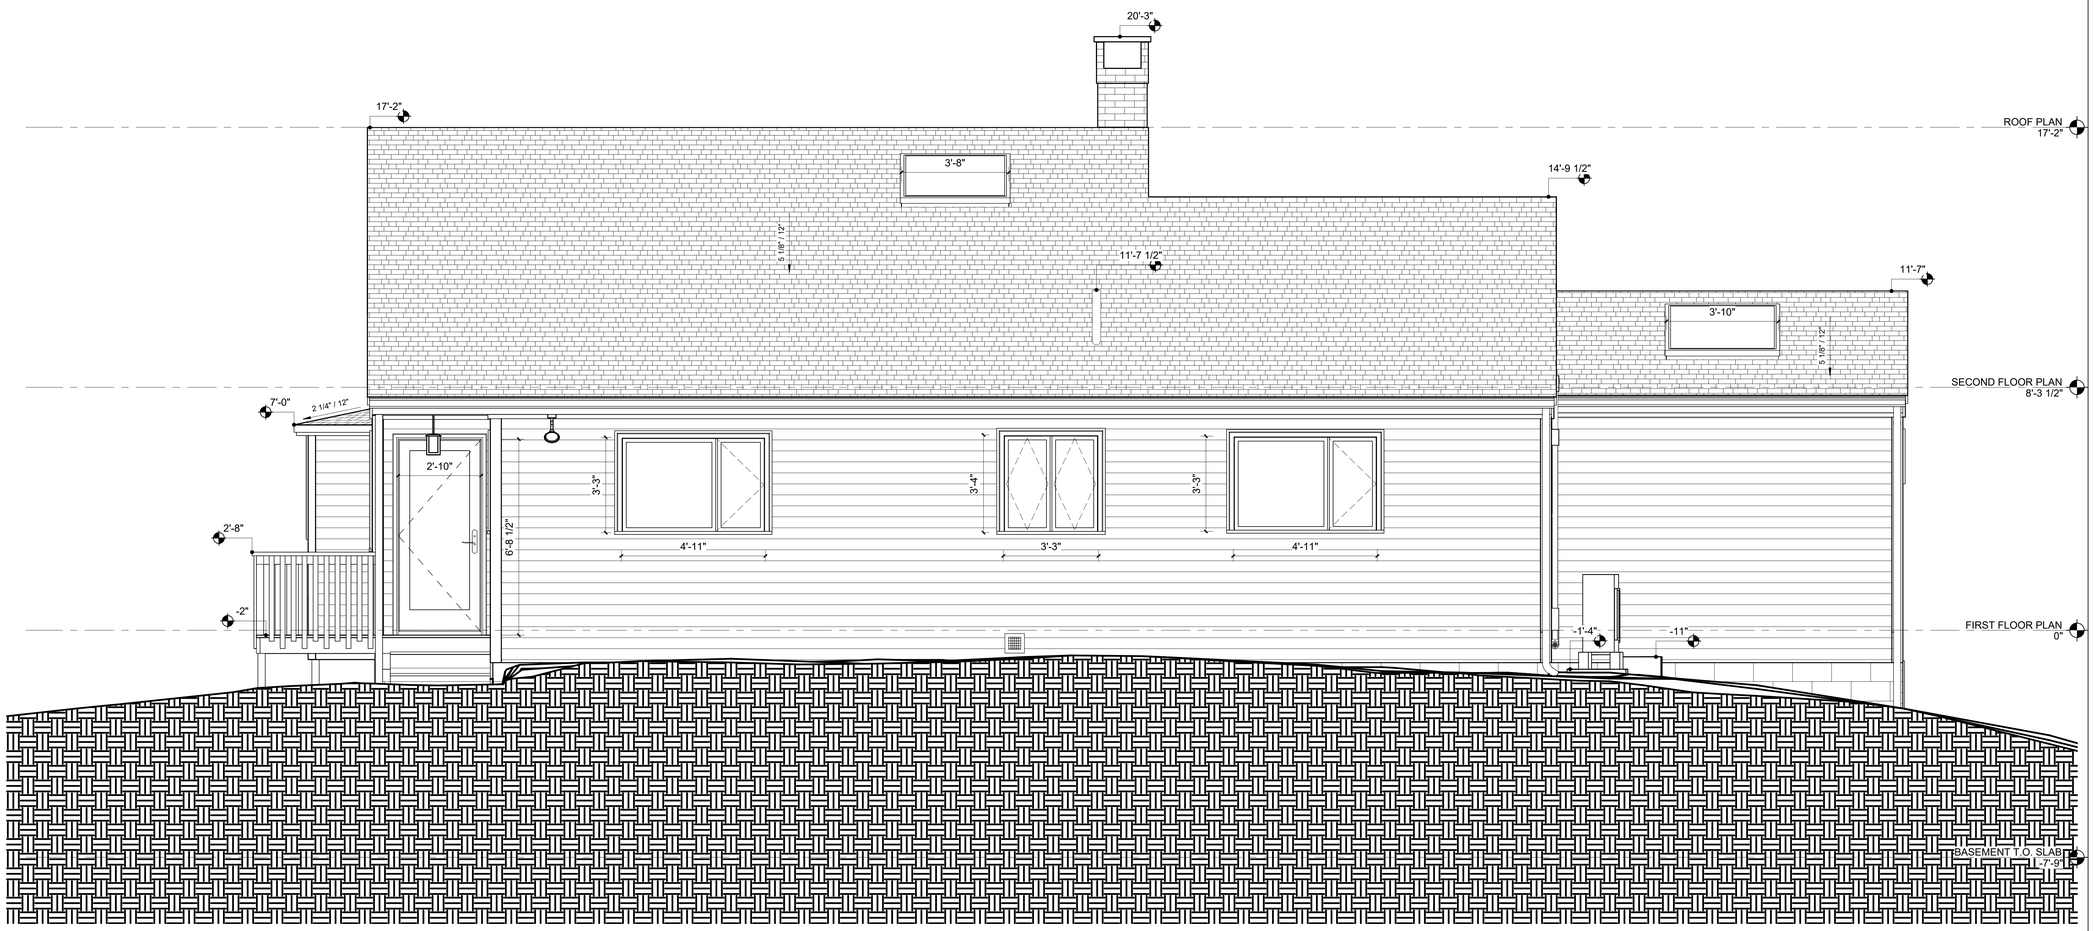

1 EAST ELEVATION
1/2" = 1'-0"

Existing drawings, not for construction.
Contractor to verify dimensions in field prior to construction, fabrication, or installation.


EAST ELEVATION

Project Number	
Date	
Drawn By	
Checked By	

05

Scale 1/2" = 1'-0"

Plan North

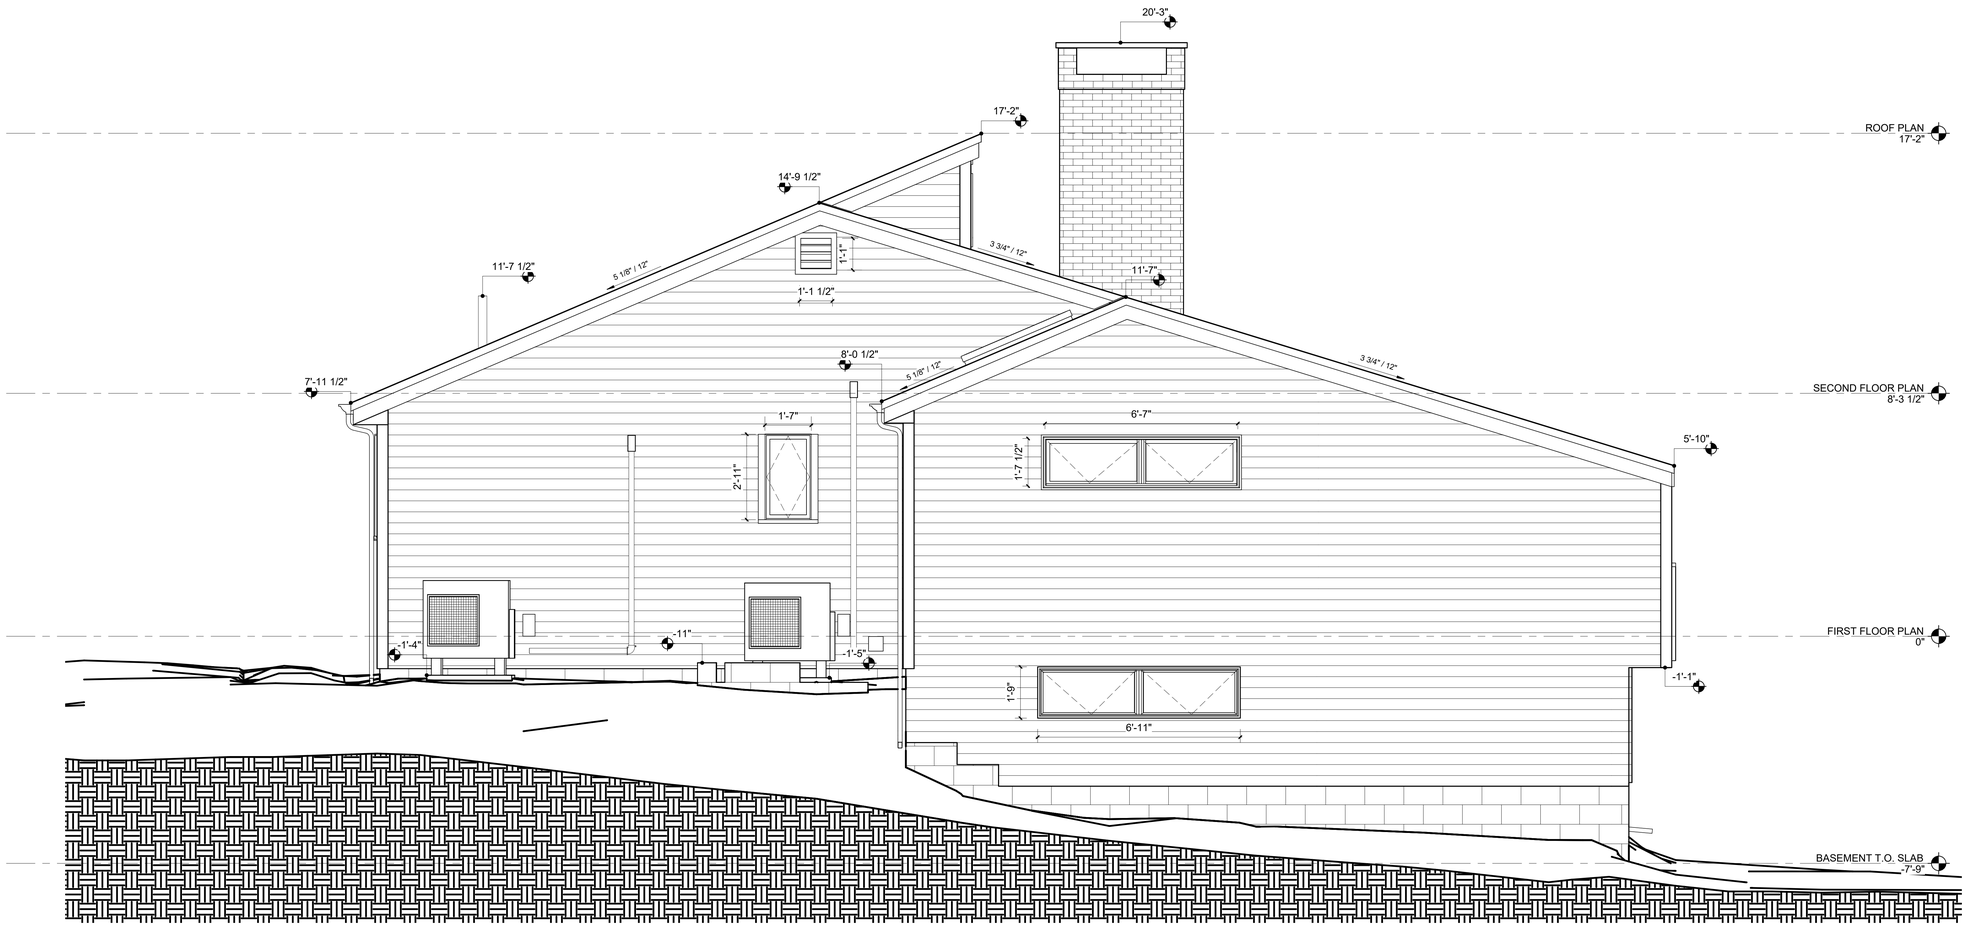

1 NORTH ELEVATION
1/2" = 1'-0"

Existing drawings, not for construction.
Contractor to verify dimensions in field prior to construction, fabrication, or installation.


NORTH ELEVATION

Project Number	
Date	
Drawn By	
Checked By	

06

Scale 1/2" = 1'-0"

Plan North

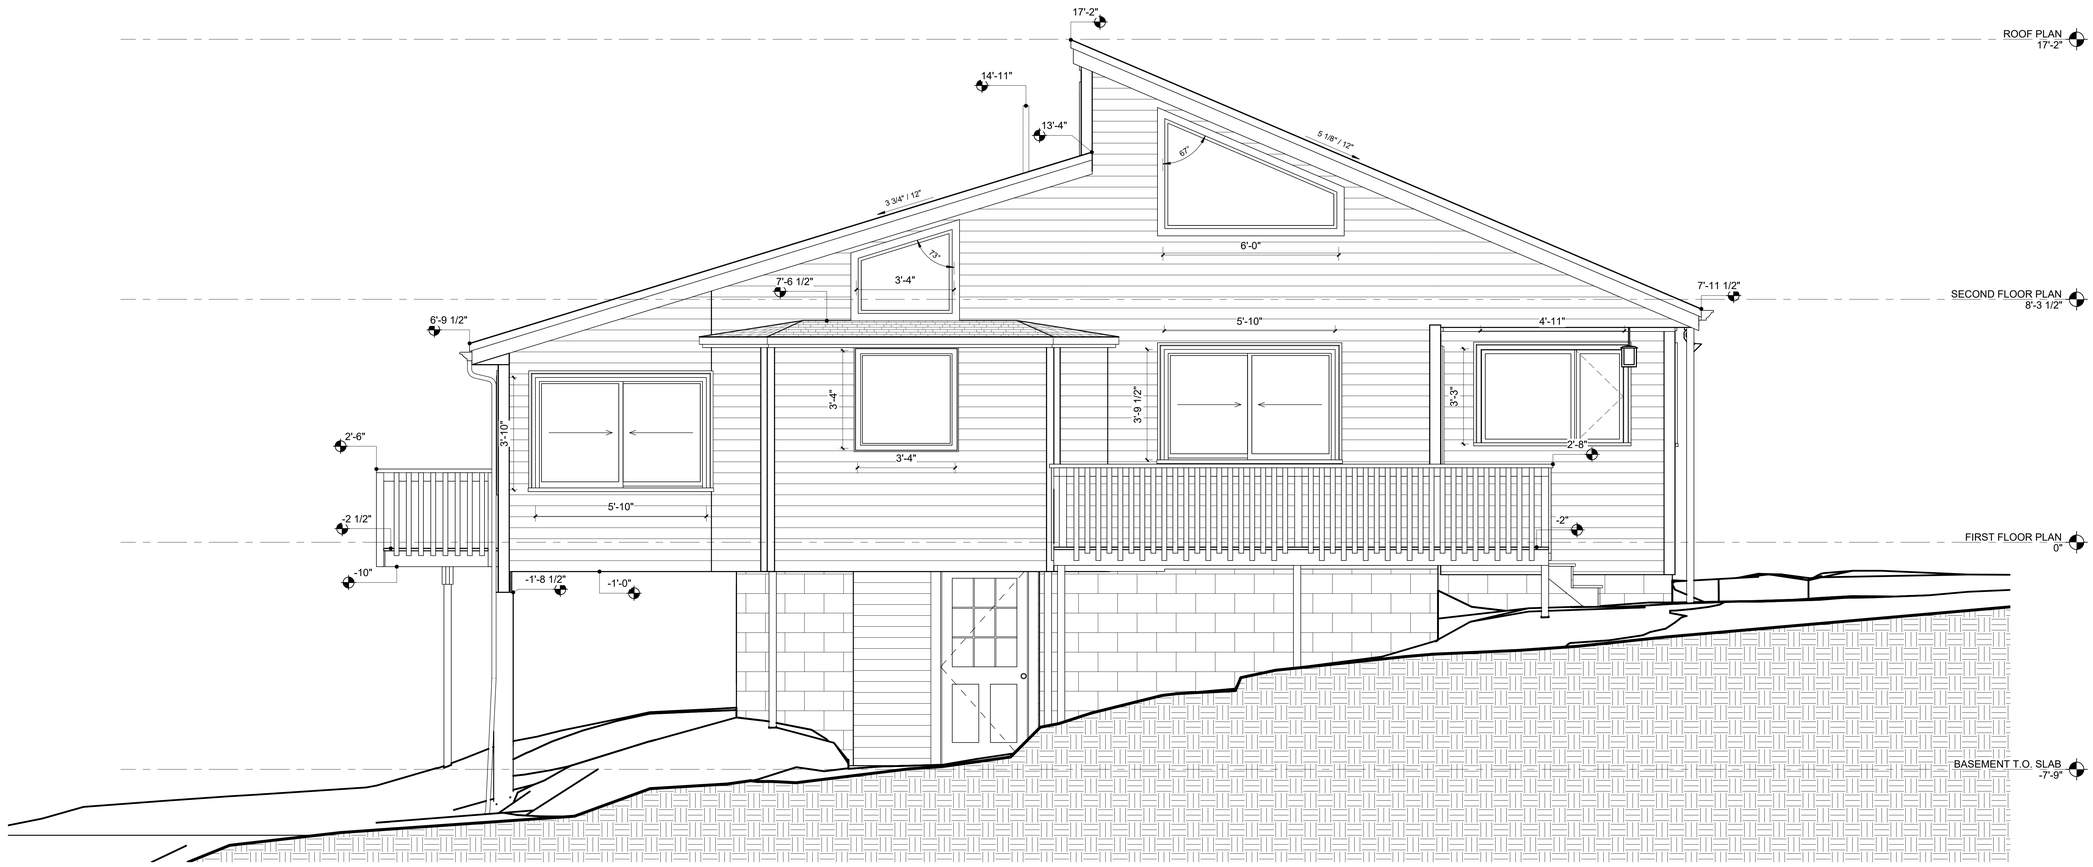

1 SOUTH ELEVATION
1/2" = 1'-0"

Existing drawings, not for construction.
Contractor to verify dimensions in field prior to construction, fabrication, or installation.


SOUTH ELEVATION

Project Number	
Date	
Drawn By	
Checked By	

07

Scale 1/2" = 1'-0"

Plan North

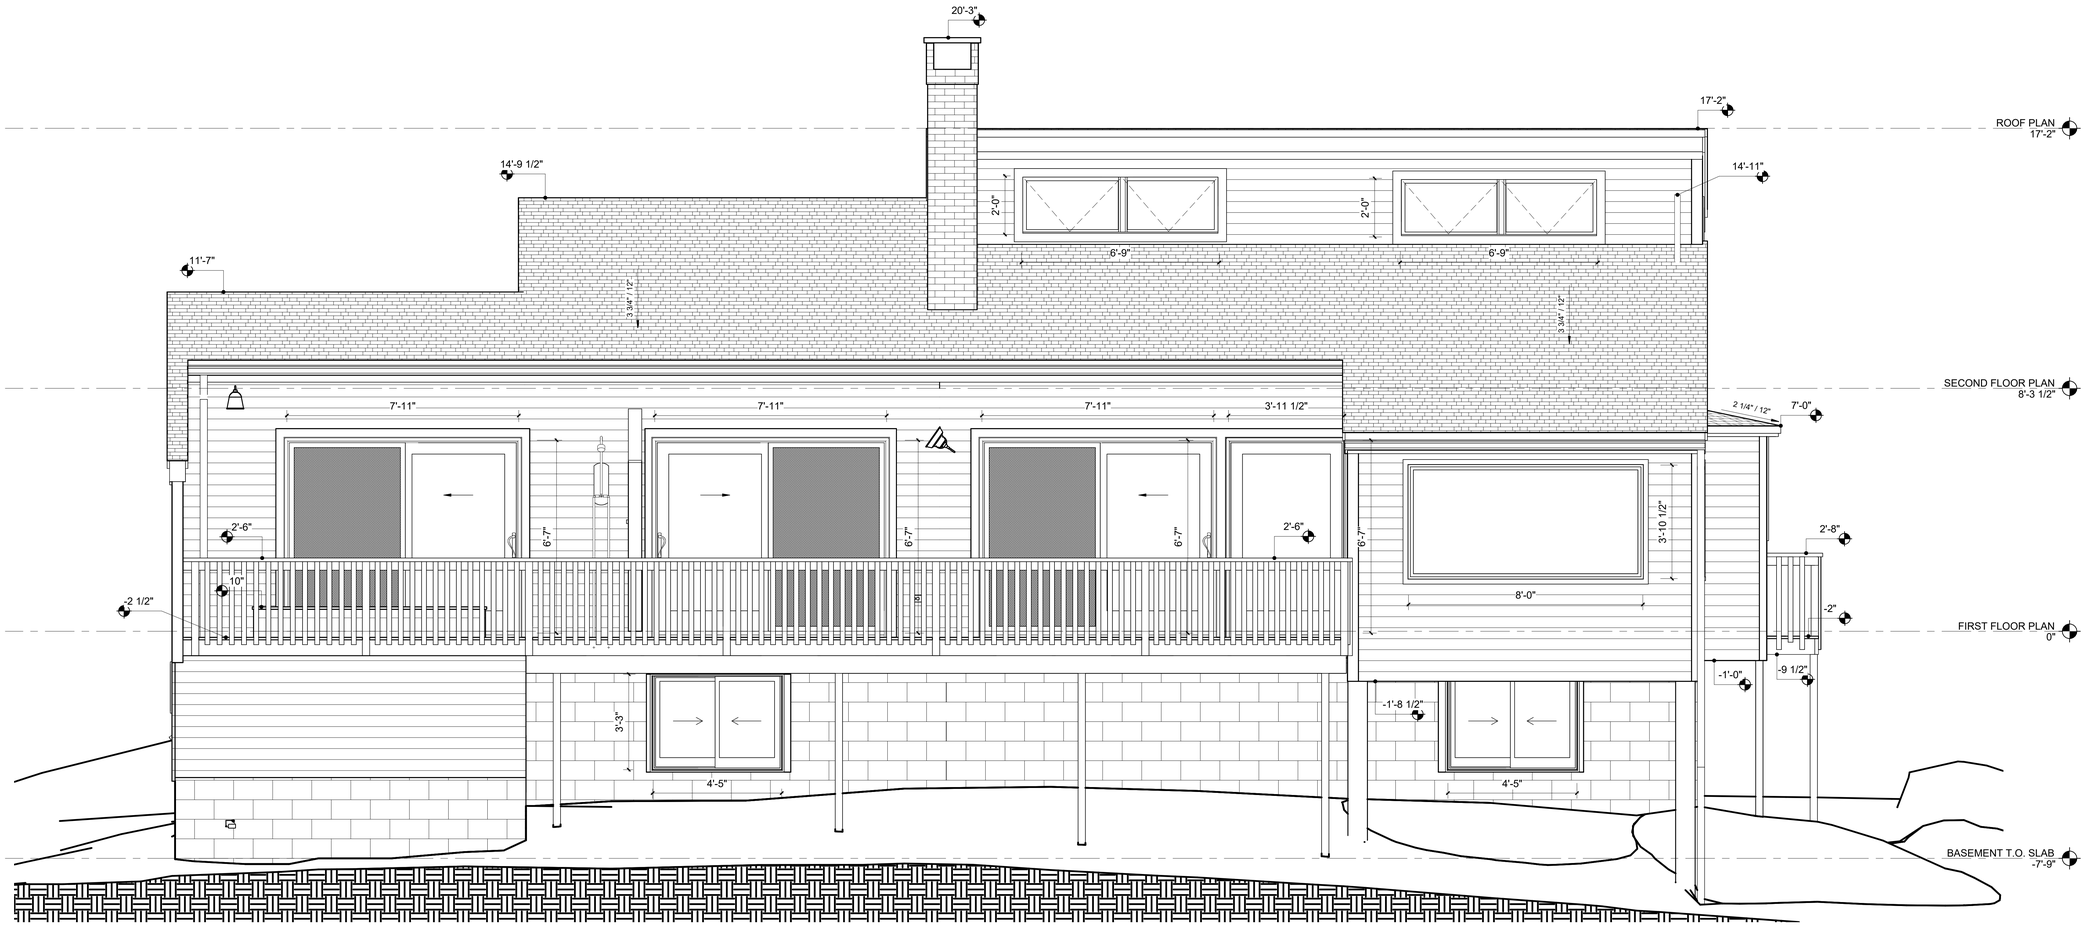

1 WEST ELEVATION
1/2" = 1'-0"

Existing drawings, not for construction.
Contractor to verify dimensions in field prior to construction, fabrication, or installation.

WEST ELEVATION

Project Number	
Date	
Drawn By	
Checked By	

08

Scale 1/2" = 1'-0"

Plan North