
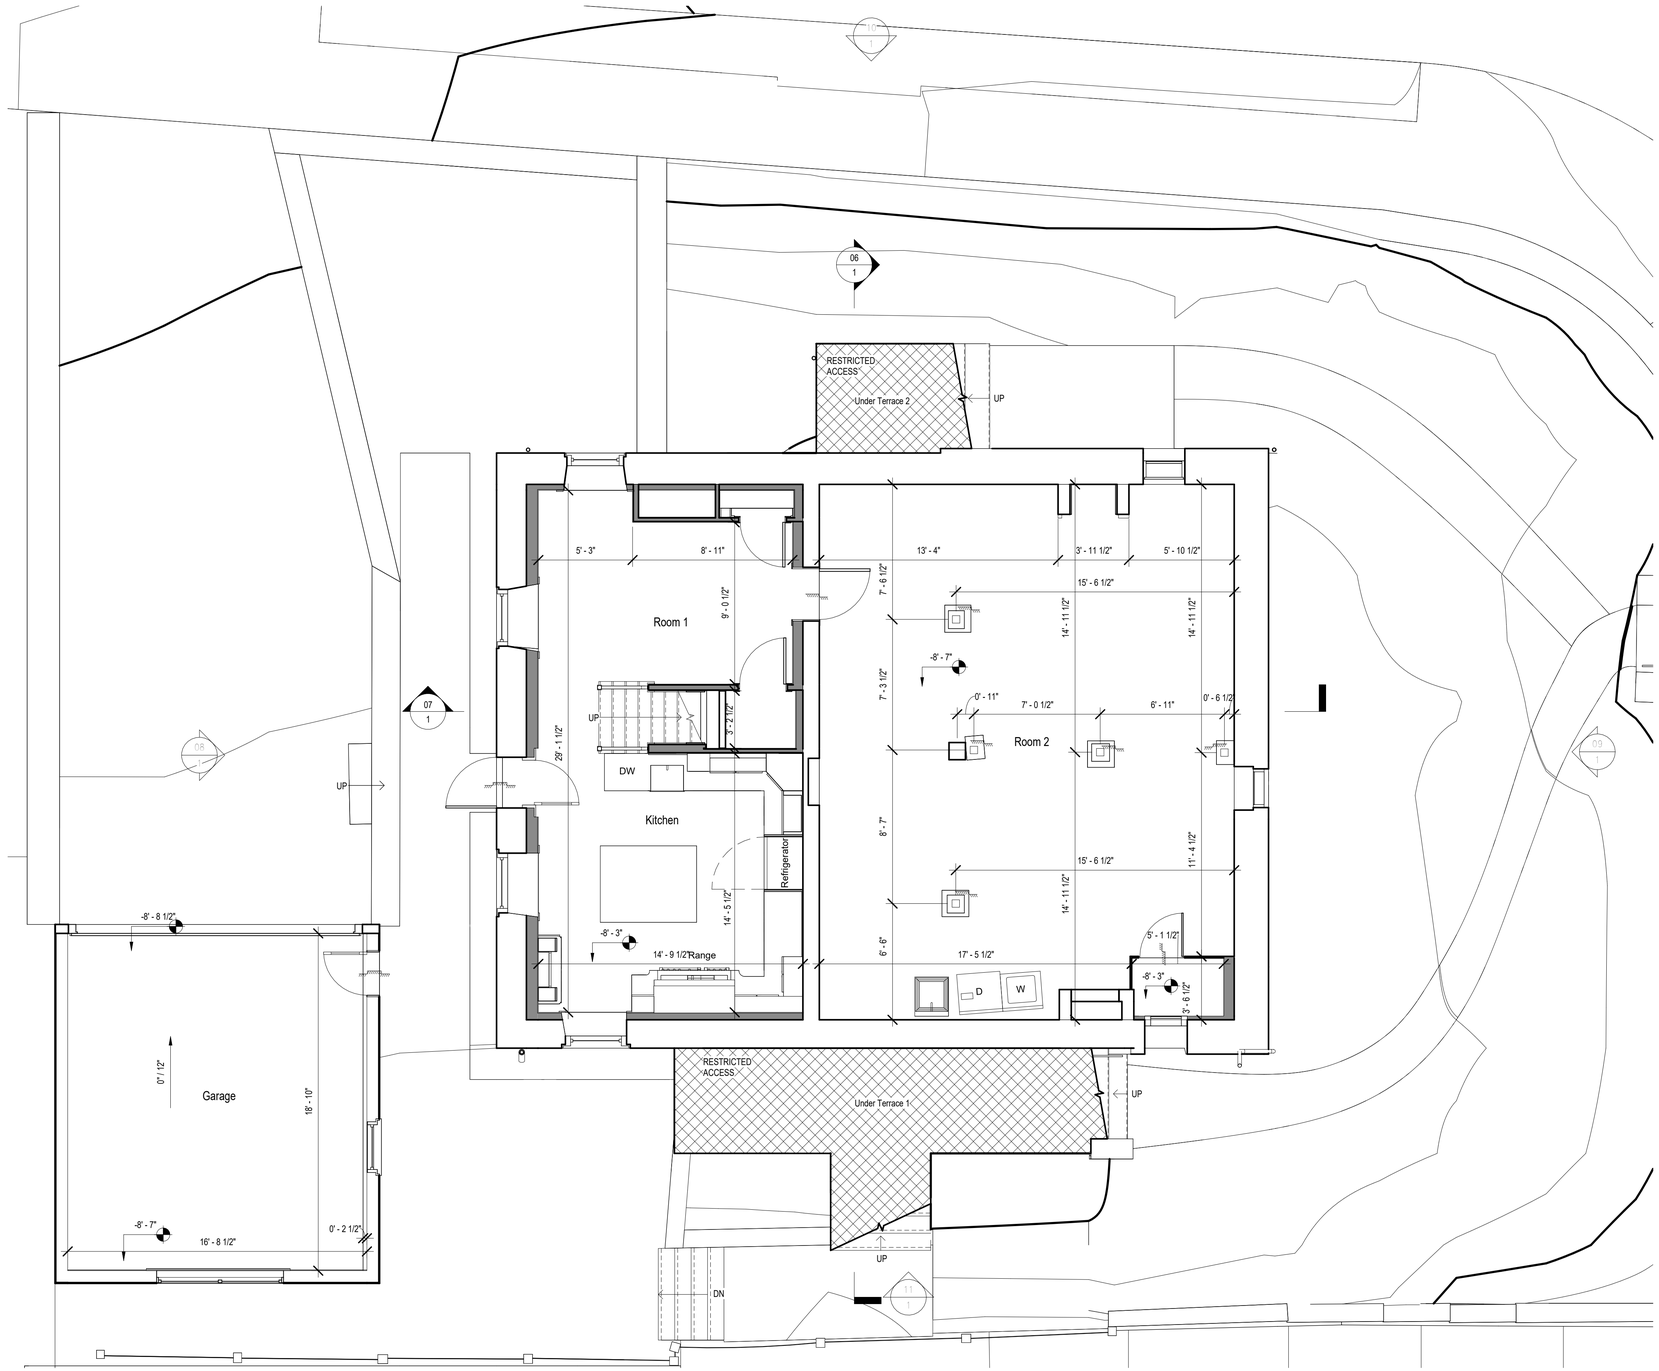



TITLE		DATE	ISSUE	DRAWN	CHECKED
BASEMENT PLAN					
JOB NUMBER	SCALE				
109	1/4" = 1'-0"				

01

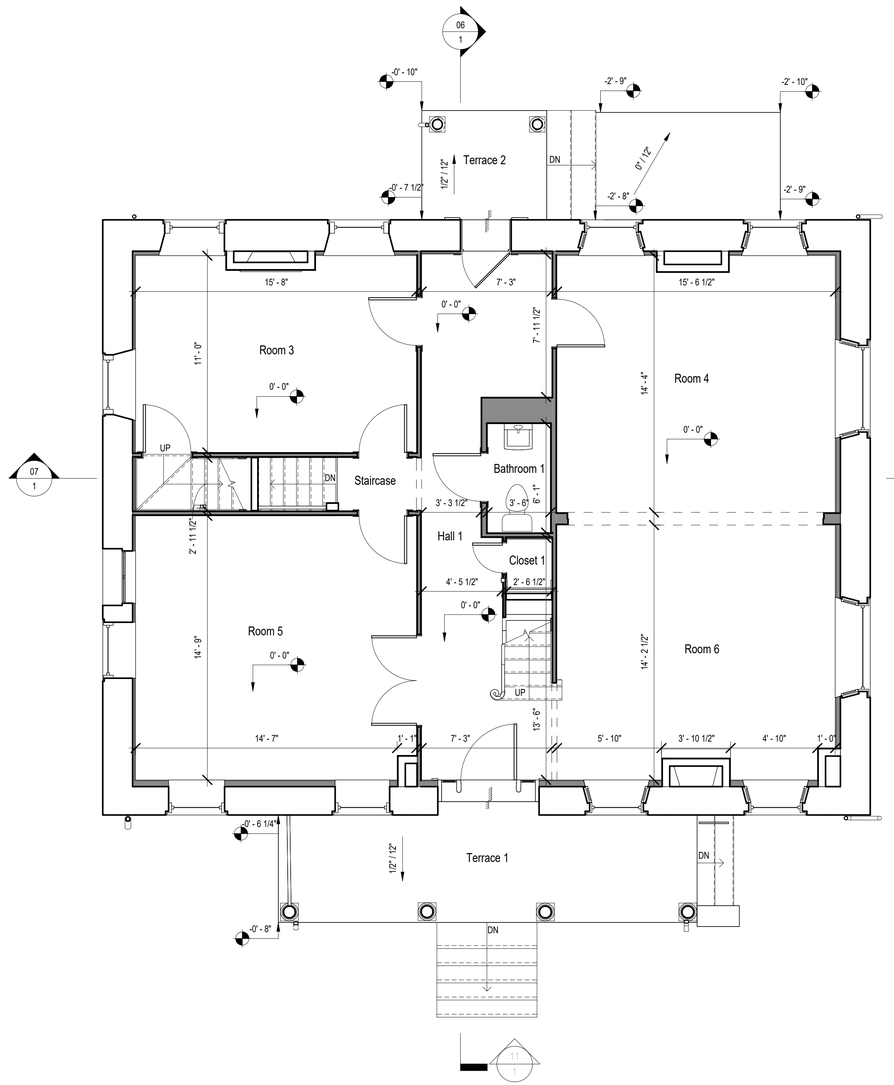


TITLE		DATE	ISSUE	DRAWN	CHECKED
FIRST FLOOR PLAN					
JOB NUMBER	SCALE				
109	1/4" = 1'-0"				

02

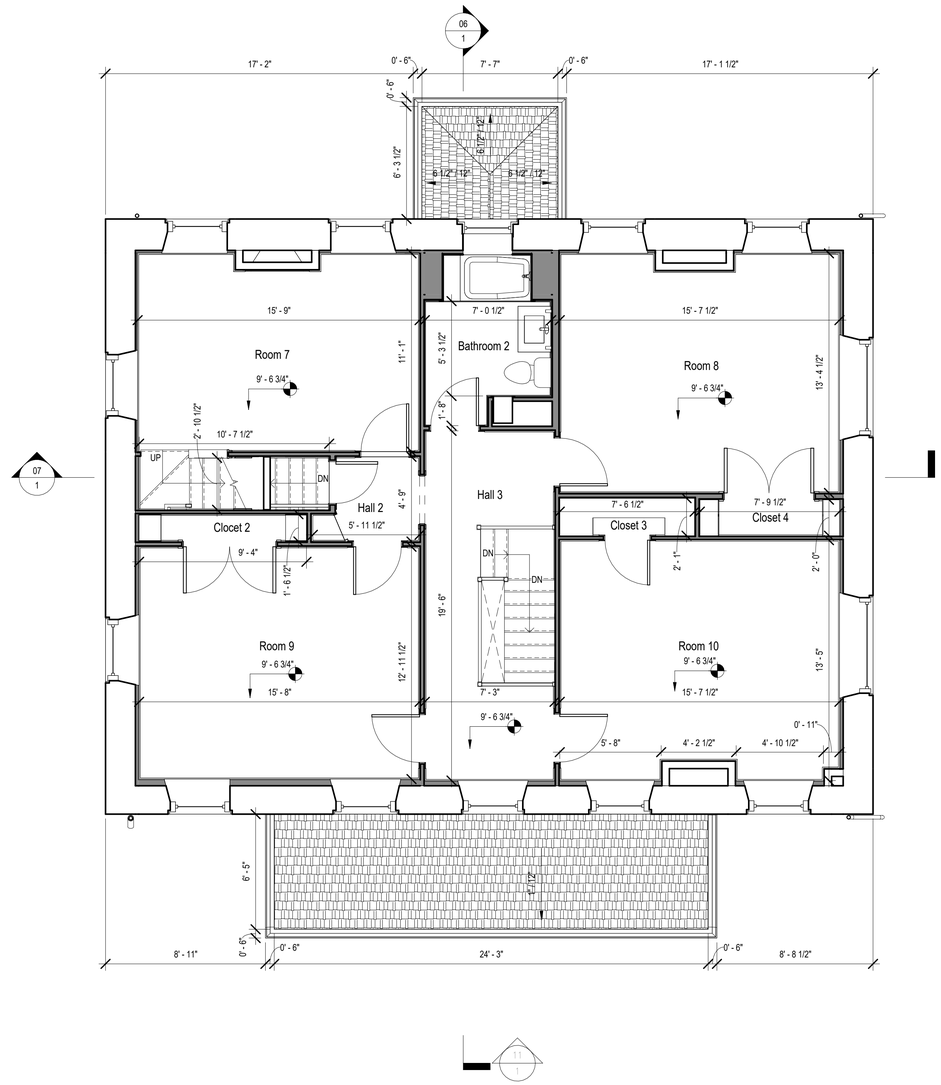


TITLE		DATE	ISSUE	DRAWN	CHECKED
SECOND FLOOR PLAN					
JOB NUMBER	SCALE				
109	1/4" = 1'-0"				

03

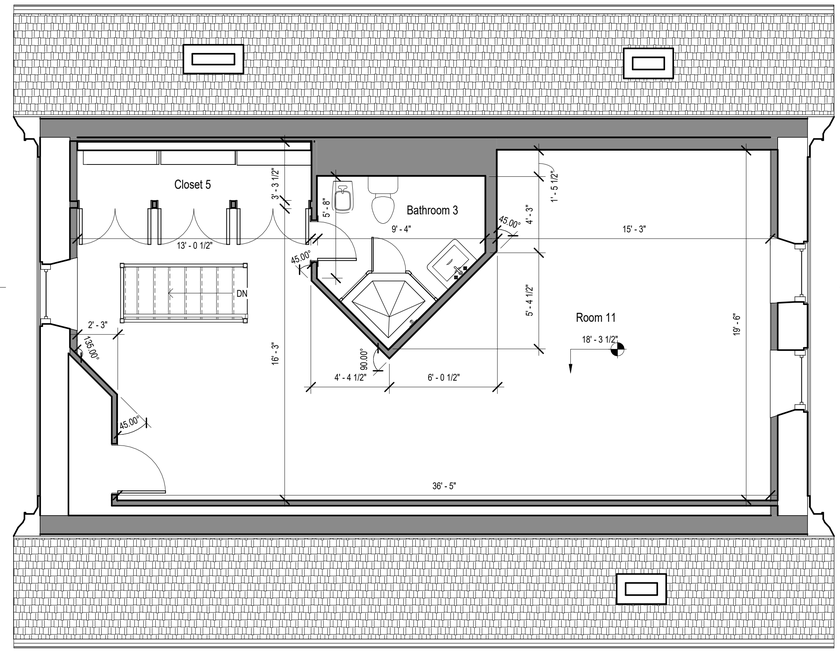


TITLE		DATE	ISSUE	DRAWN	CHECKED
THIRD FLOOR PLAN					
JOB NUMBER	SCALE				
109	1/4" = 1'-0"				

04

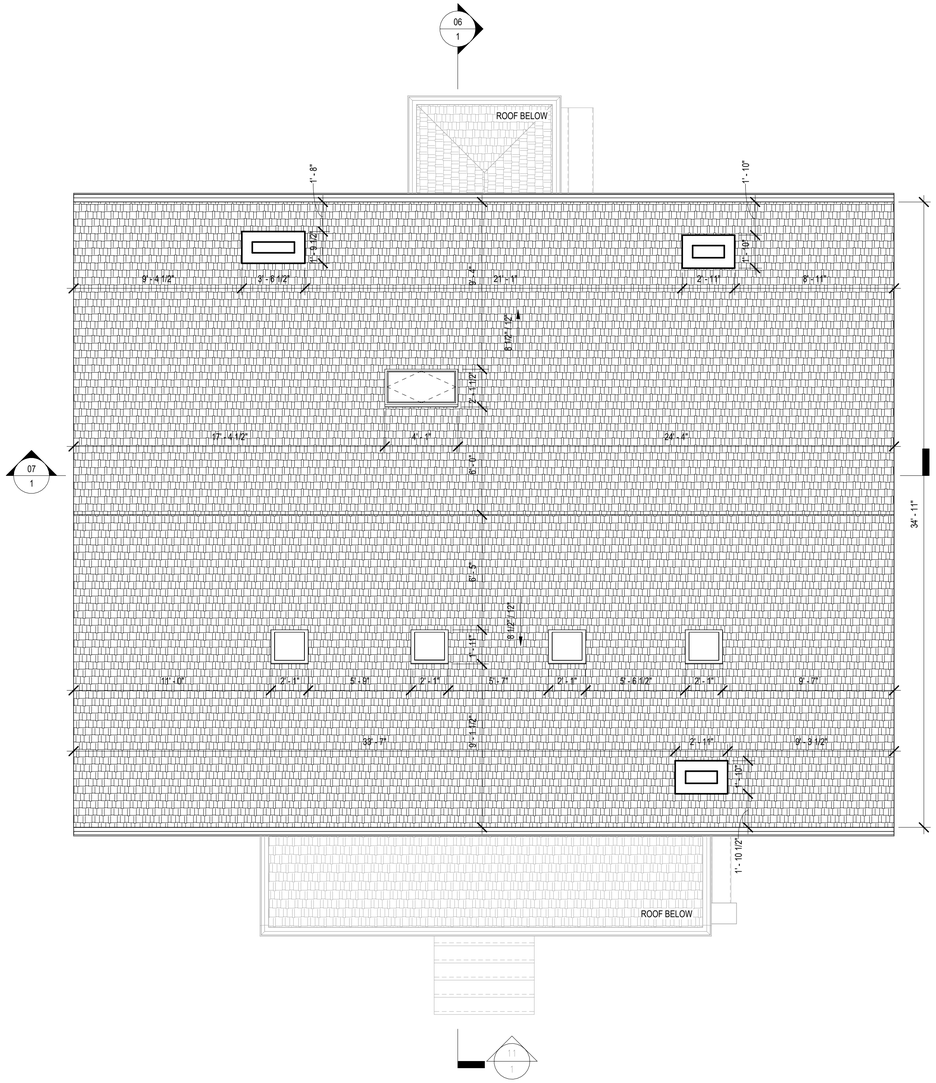


TITLE		DATE	ISSUE	DRAWN	CHECKED
ROOF PLAN					
JOB NUMBER	SCALE				
109	1/4" = 1'-0"				

05

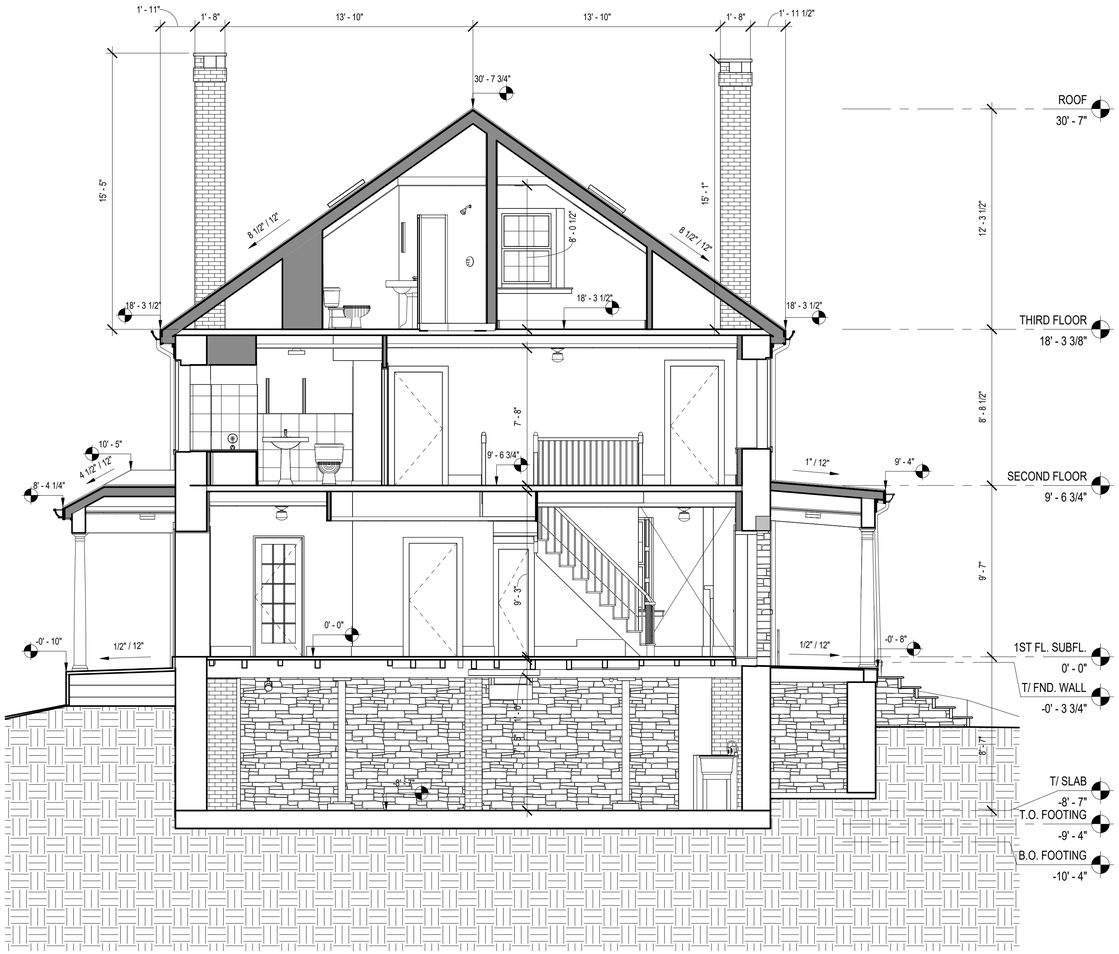


TITLE		DATE	ISSUE	DRAWN	CHECKED
Section 1–1					
JOB NUMBER	SCALE				
109	1/4" = 1'-0"				

06

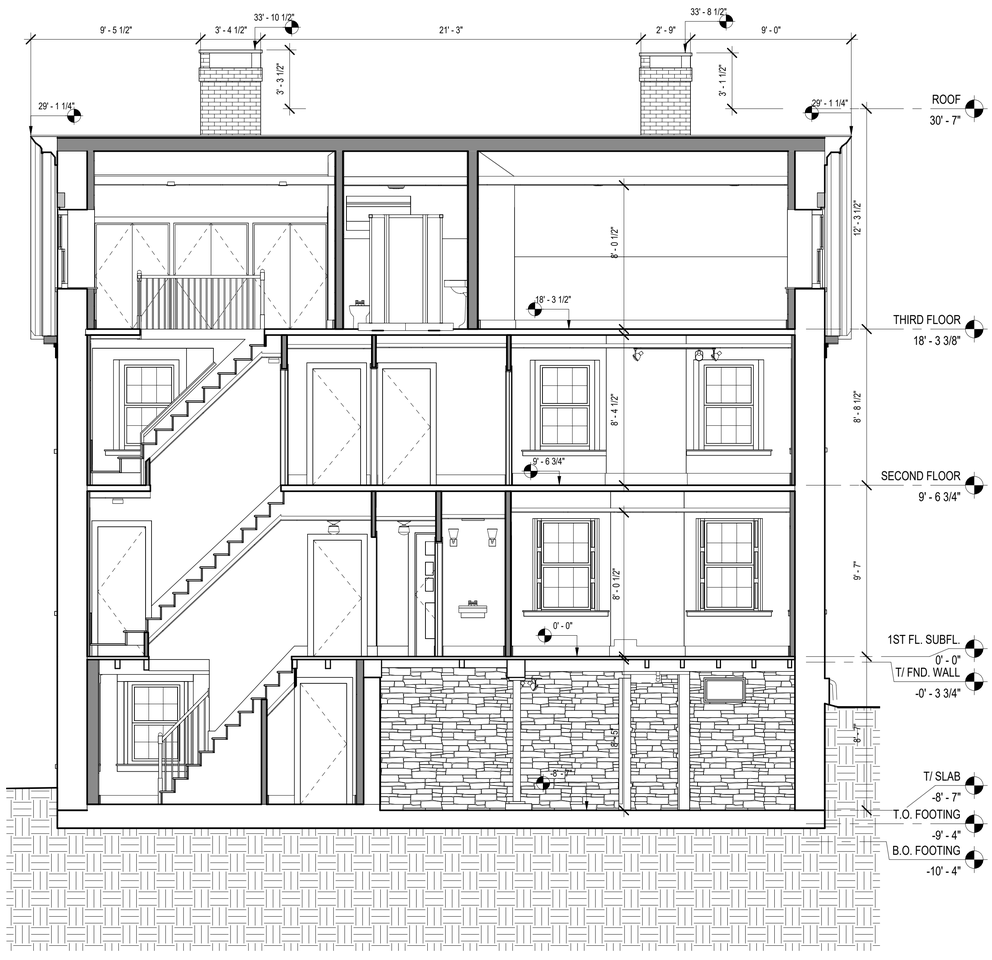


TITLE		DATE	ISSUE	DRAWN	CHECKED
Section 2–2					
JOB NUMBER	SCALE				
109	1/4" = 1'-0"				

07

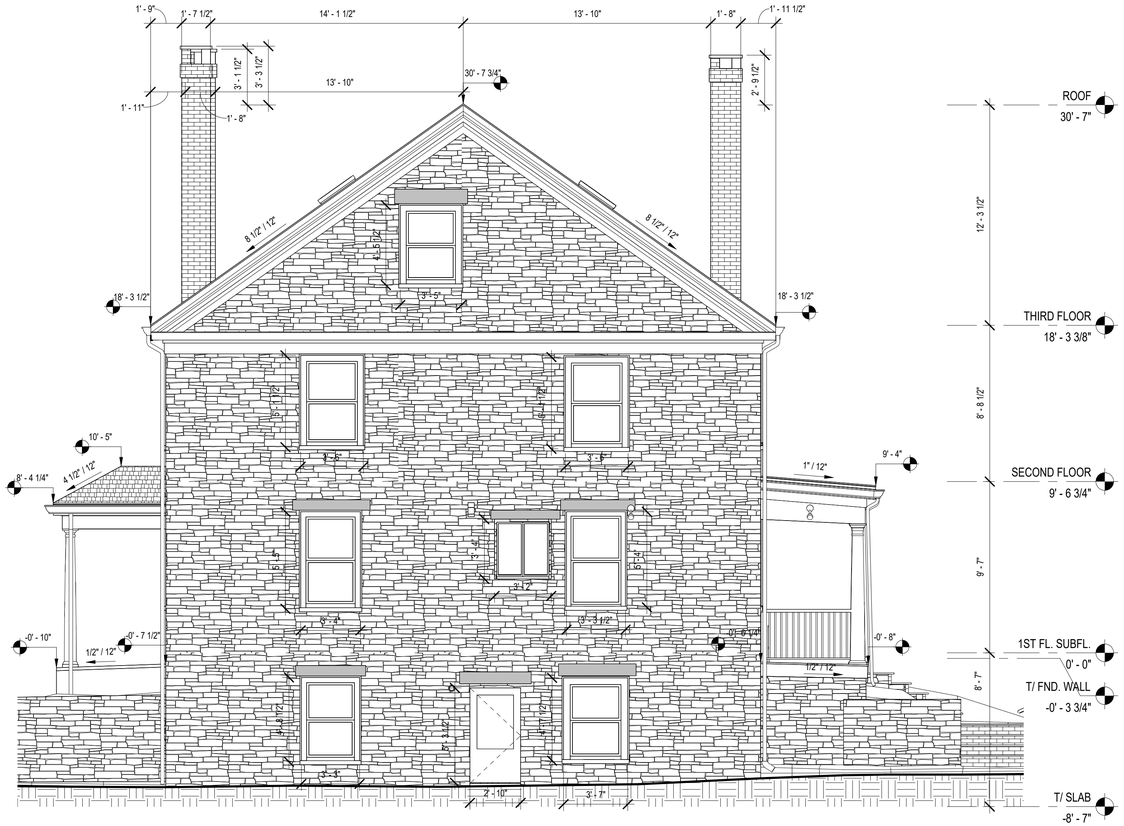


TITLE		DATE	ISSUE	DRAWN	CHECKED
NORTH ELEVATION					
JOB NUMBER	SCALE				
109	1/4" = 1'-0"				

08

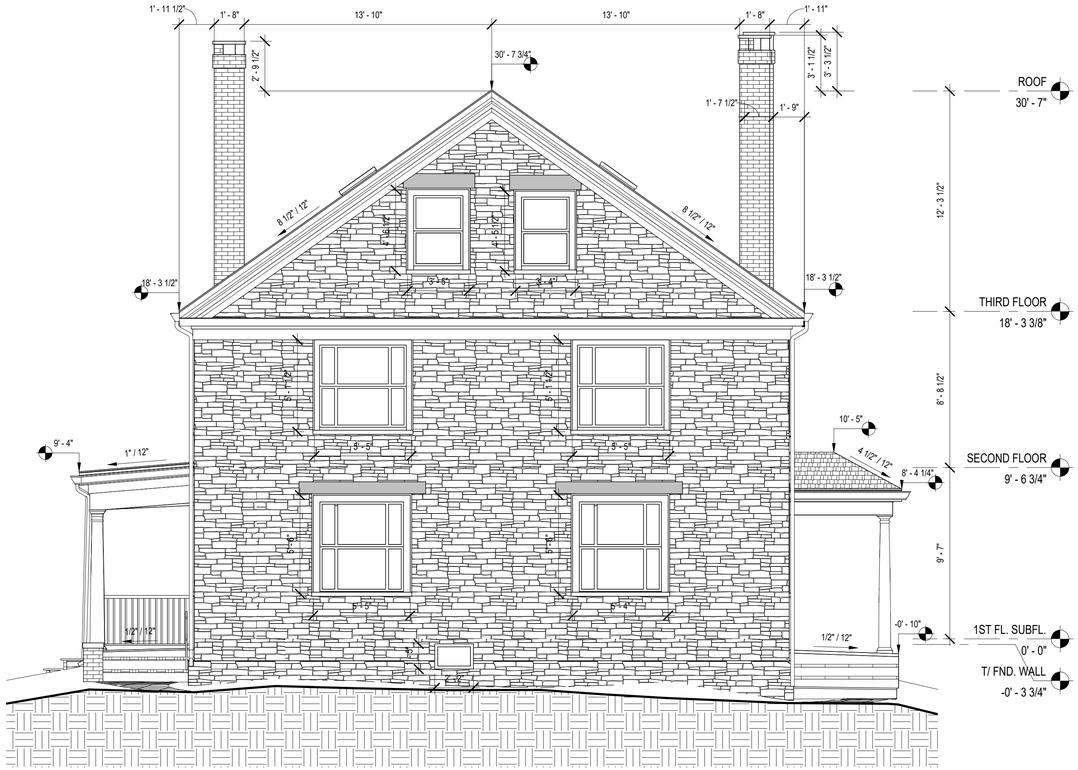

TITLE		DATE	ISSUE	DRAWN	CHECKED
SOUTH ELEVATION					
JOB NUMBER	SCALE				
109	1/4" = 1'-0"				

09

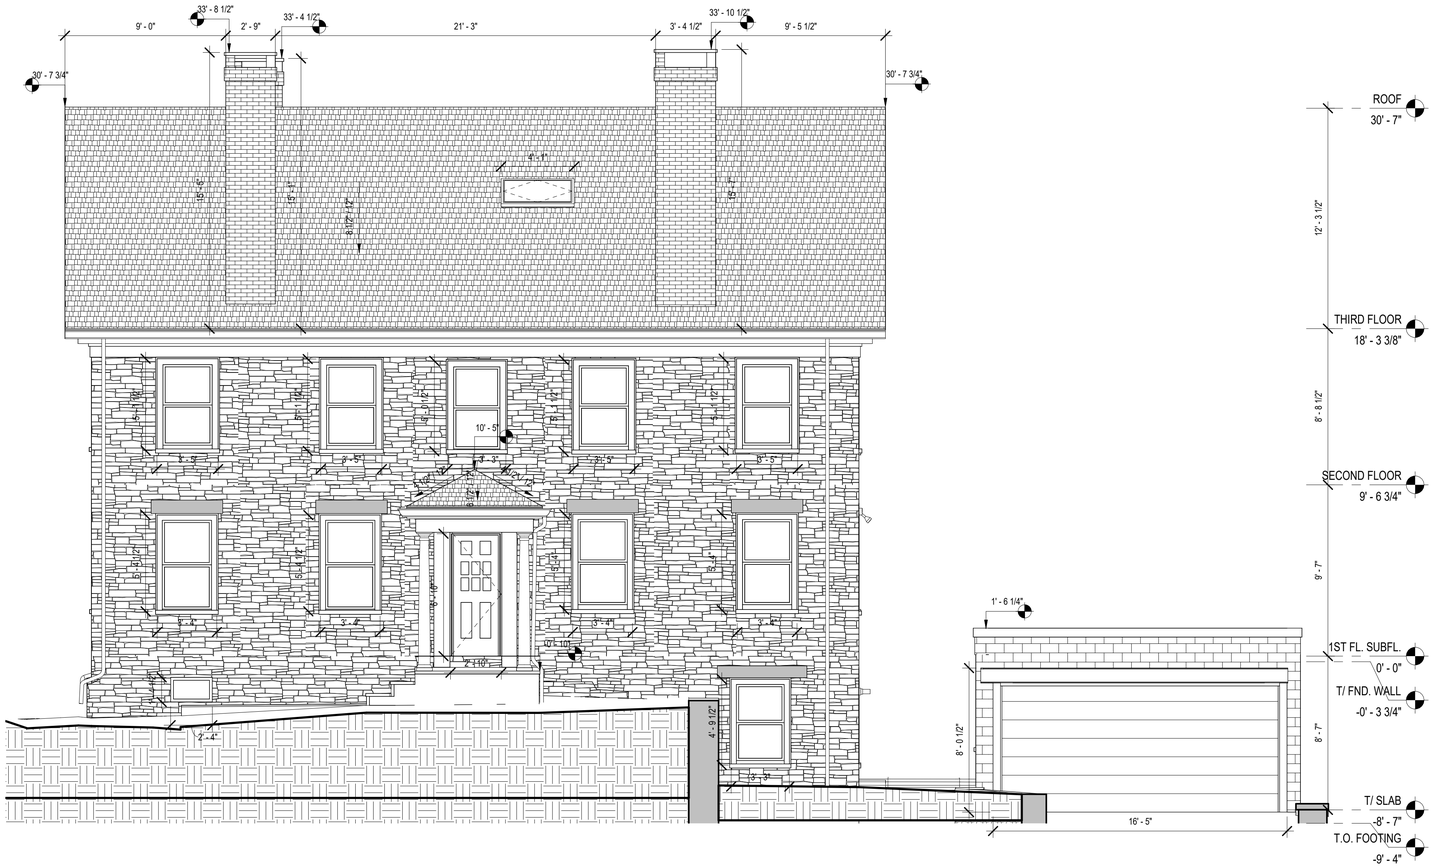

TITLE		DATE	ISSUE	DRAWN	CHECKED
WEST ELEVATION					
JOB NUMBER	SCALE				
109	1/4" = 1'-0"				

10



TITLE		DATE	ISSUE	DRAWN	CHECKED
EAST ELEVATION					
JOB NUMBER	SCALE				
109	1/4" = 1'-0"				

11