
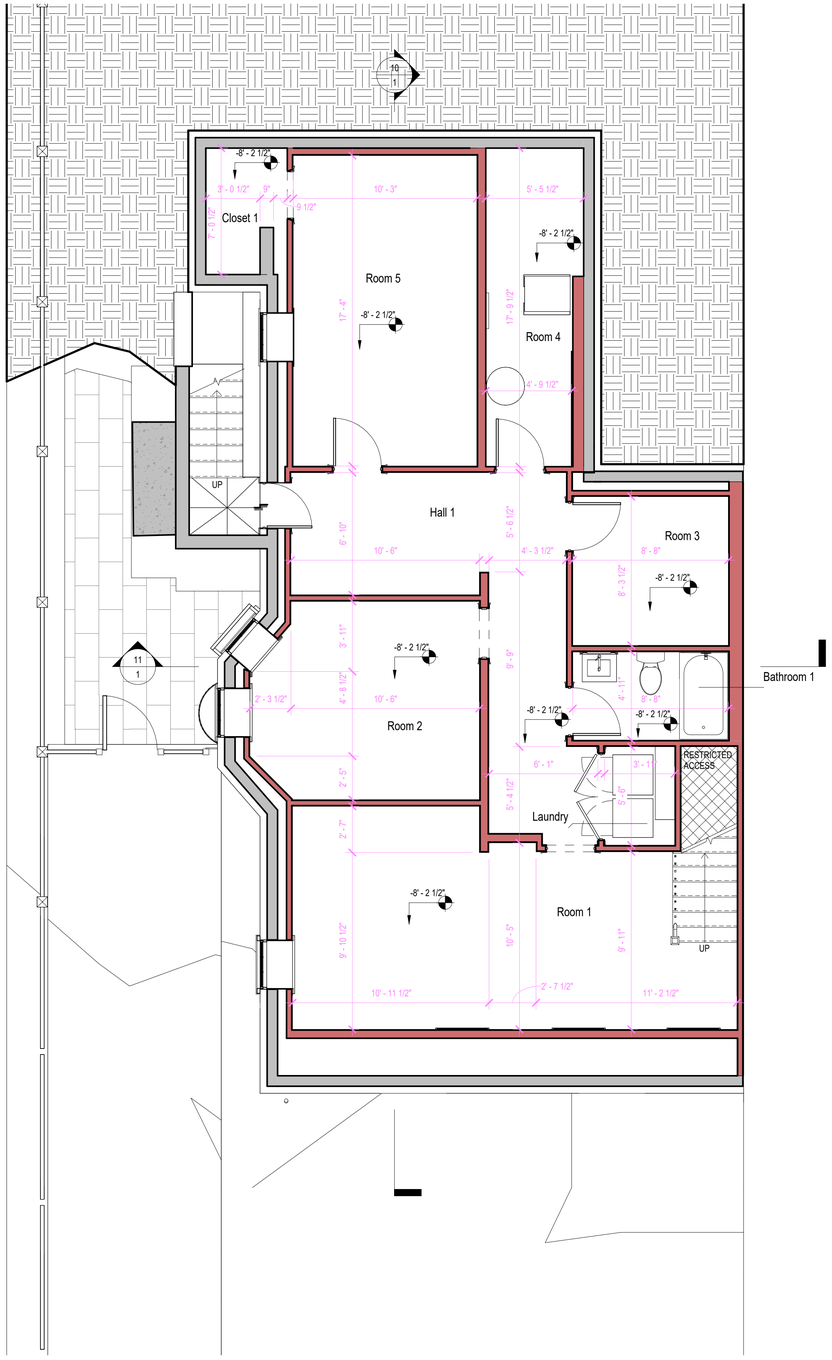



TITLE	DATE	ISSUE	DRAWN	CHECKED
BASEMENT PLAN				
SCALE				
1/4" = 1'-0"				

01

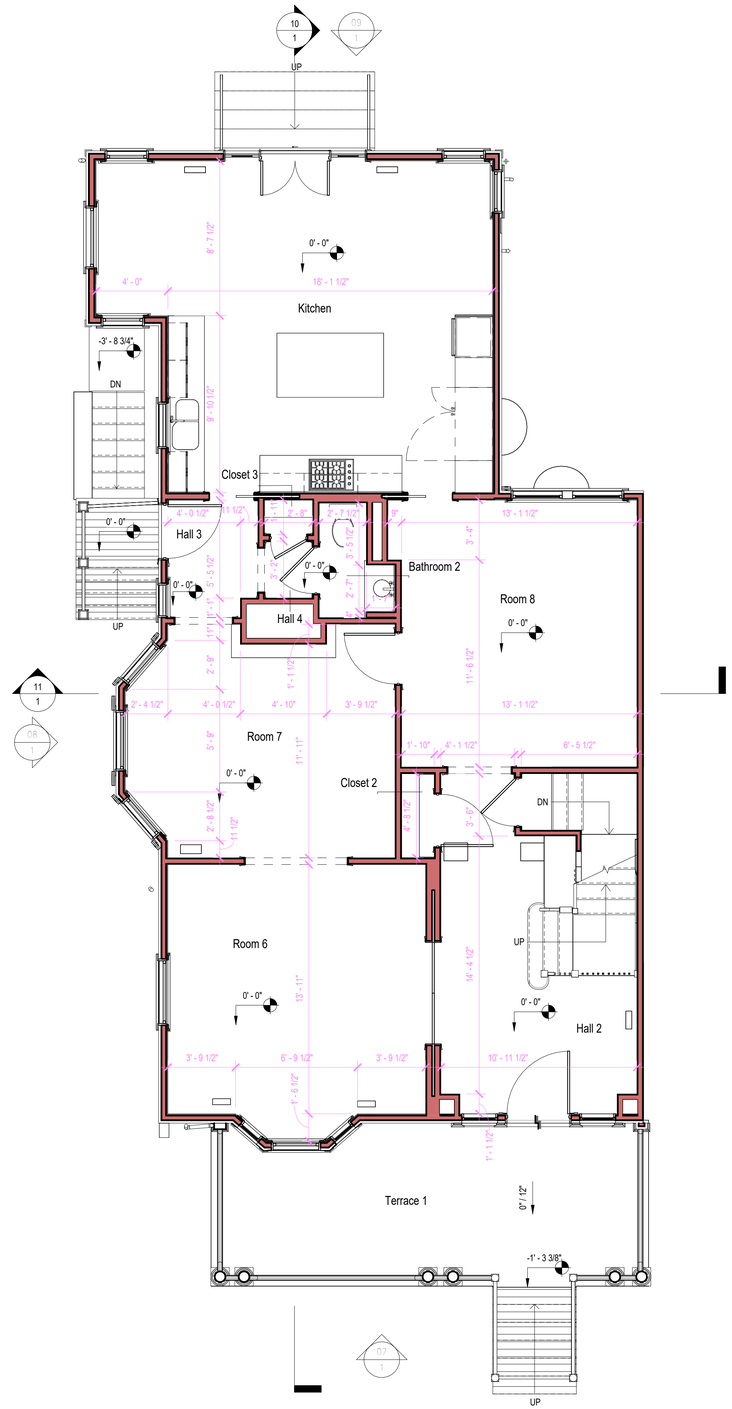


TITLE		DATE	ISSUE	DRAWN	CHECKED
FIRST FLOOR PLAN					
	SCALE				
	1/4" = 1'-0"				

02

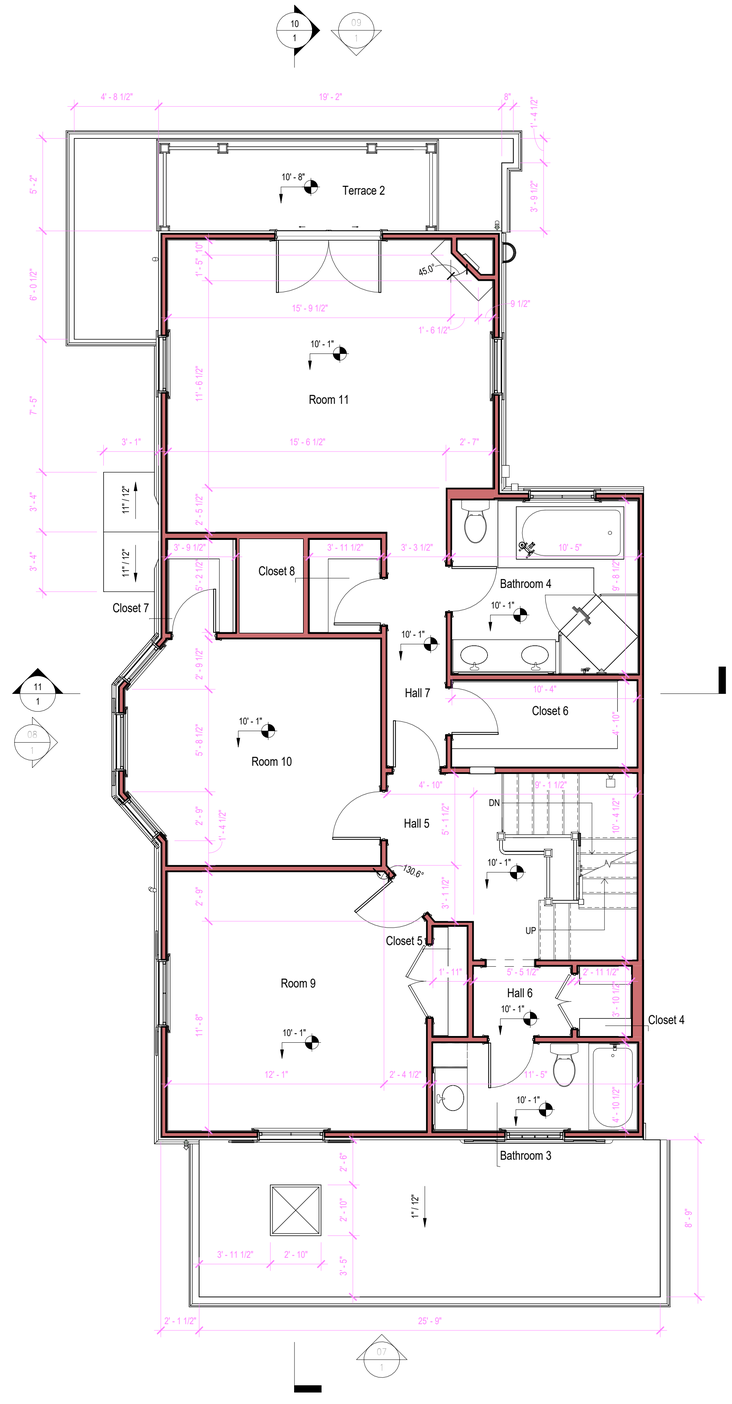


TITLE	DATE	ISSUE	DRAWN	CHECKED
SECOND FLOOR PLAN				
SCALE				
1/4" = 1'-0"				

03

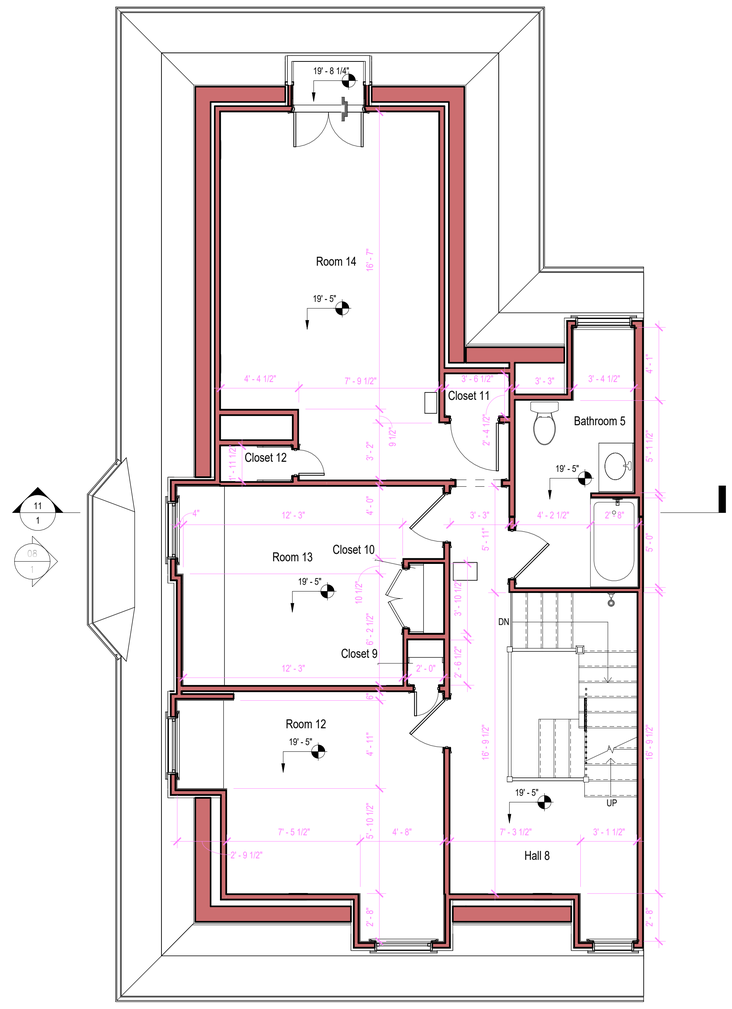


			TITLE		DATE	ISSUE	DRAWN	CHECKED	
			THIRD FLOOR PLAN						04
				SCALE					
				1/4" = 1'-0"					

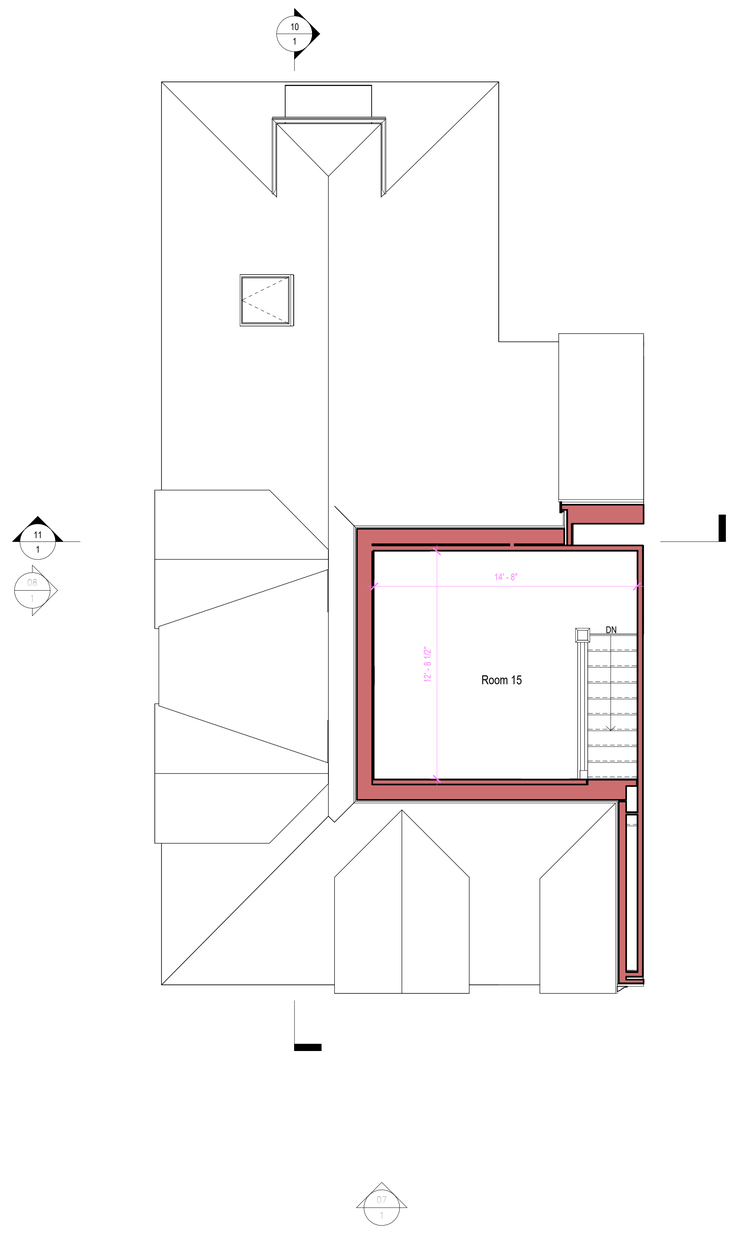


TITLE		DATE	ISSUE	DRAWN	CHECKED
FOURTH FLOOR PLAN					
	SCALE				
	1/4" = 1'-0"				

05

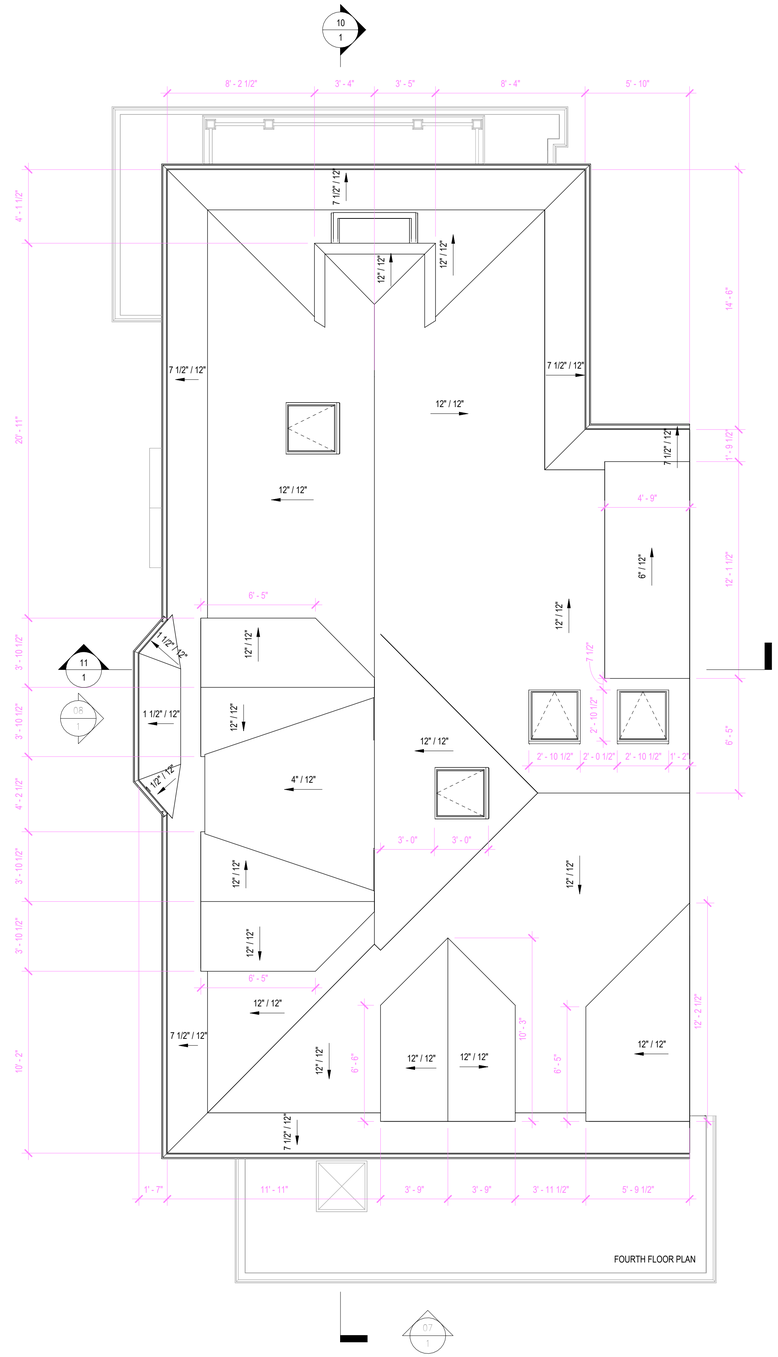

TITLE		DATE	ISSUE	DRAWN	CHECKED
ROOF PLAN					
	SCALE				
	1/4" = 1'-0"				

06

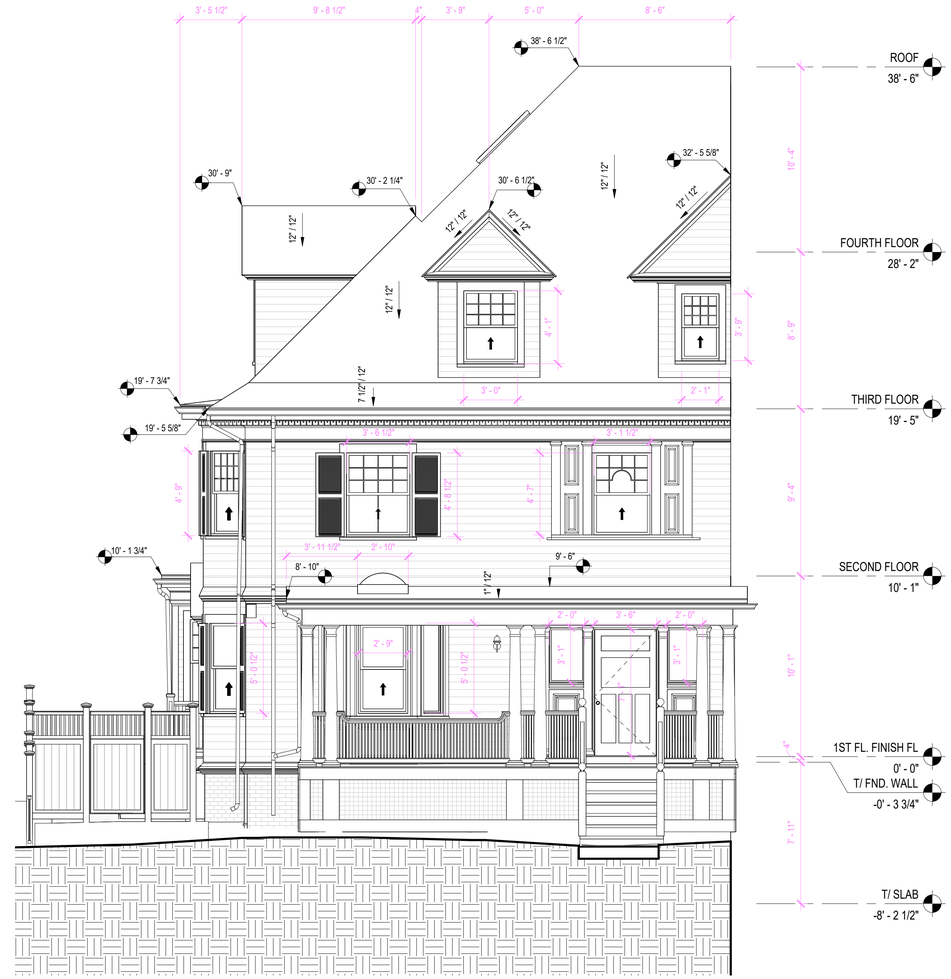


TITLE	DATE	ISSUE	DRAWN	CHECKED
SOUTH ELEVATION				
SCALE				
1/4" = 1'-0"				

07




TITLE		DATE	ISSUE	DRAWN	CHECKED
WEST ELEVATION					
	SCALE				
	1/4" = 1'-0"				

08

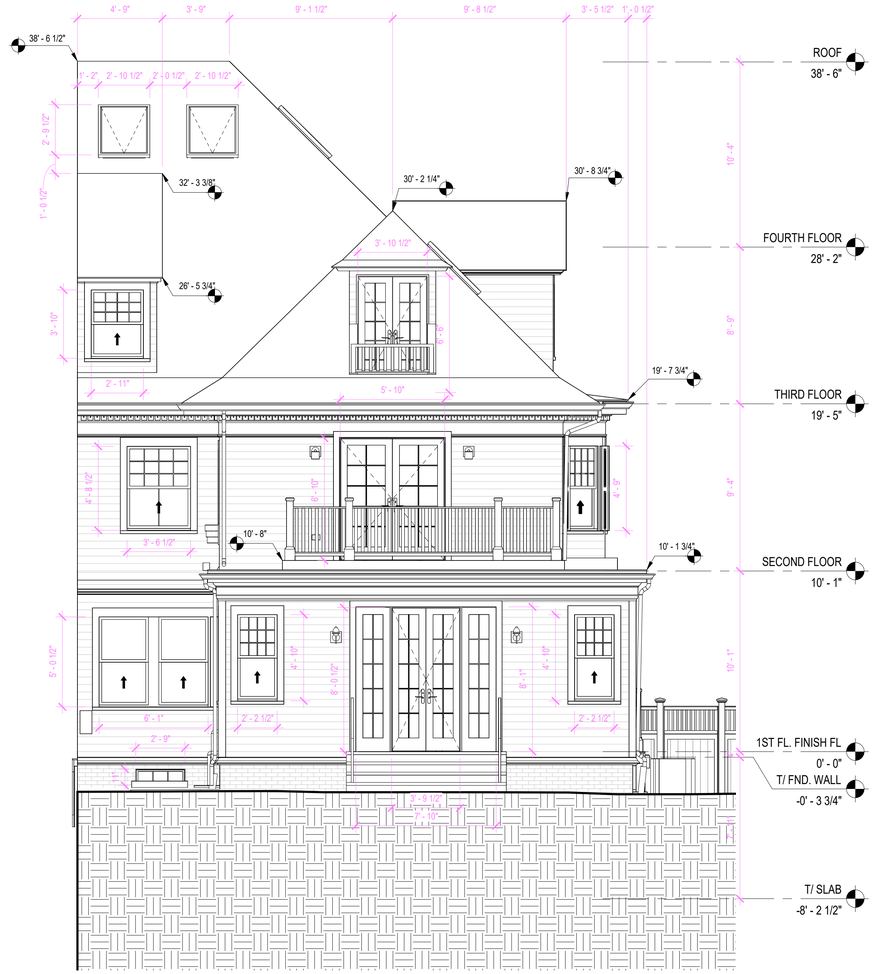


TITLE	DATE	ISSUE	DRAWN	CHECKED
NORTH ELEVATION				
SCALE				
1/4" = 1'-0"				

09

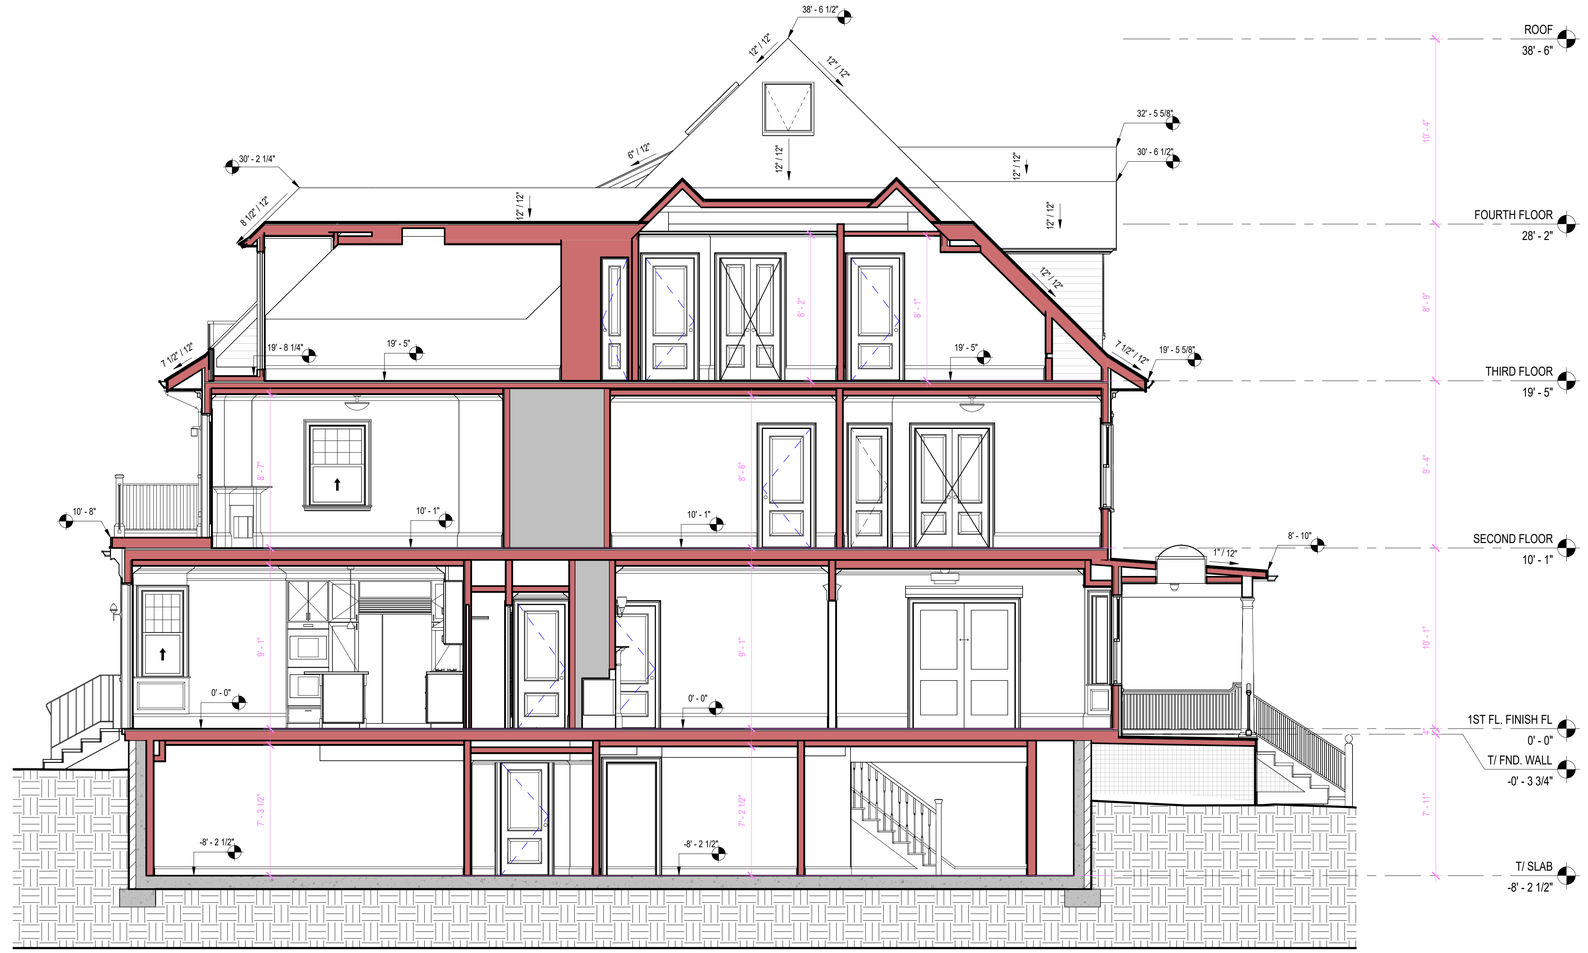

TITLE	DATE	ISSUE	DRAWN	CHECKED
SECTION 1-1				
SCALE				
1/4" = 1'-0"				

10

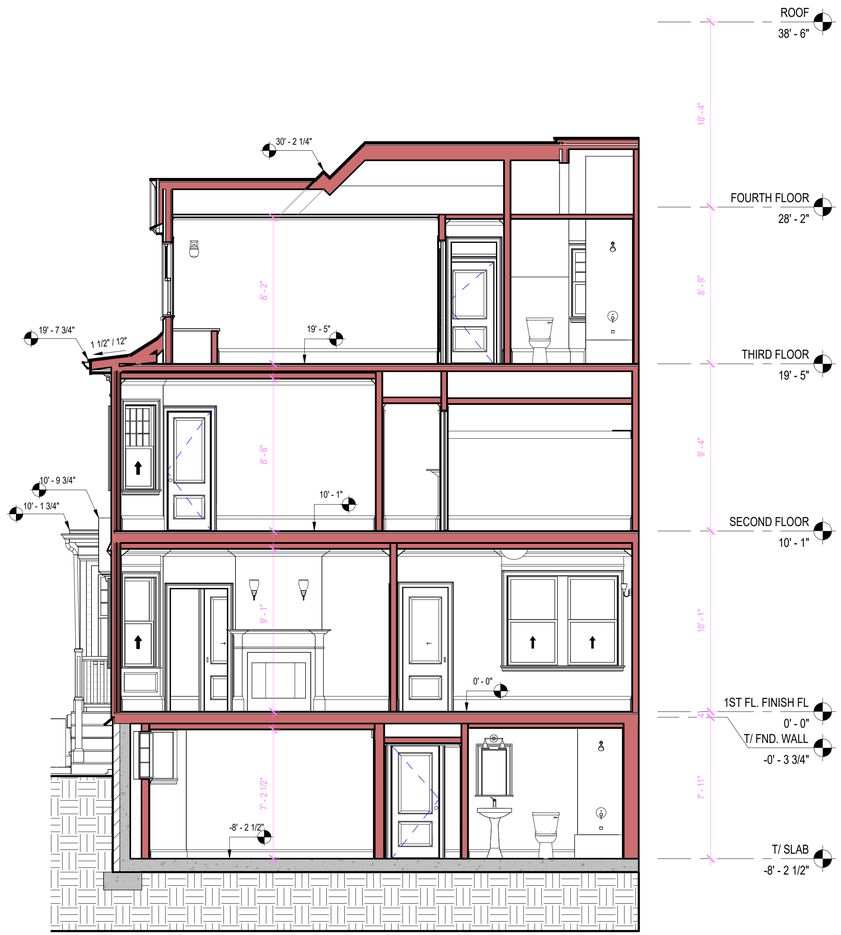

TITLE		DATE	ISSUE	DRAWN	CHECKED
SECTION 2-2					
	SCALE				
	1/4" = 1'-0"				

11