
1 | 08

1 | 07

1 | 05

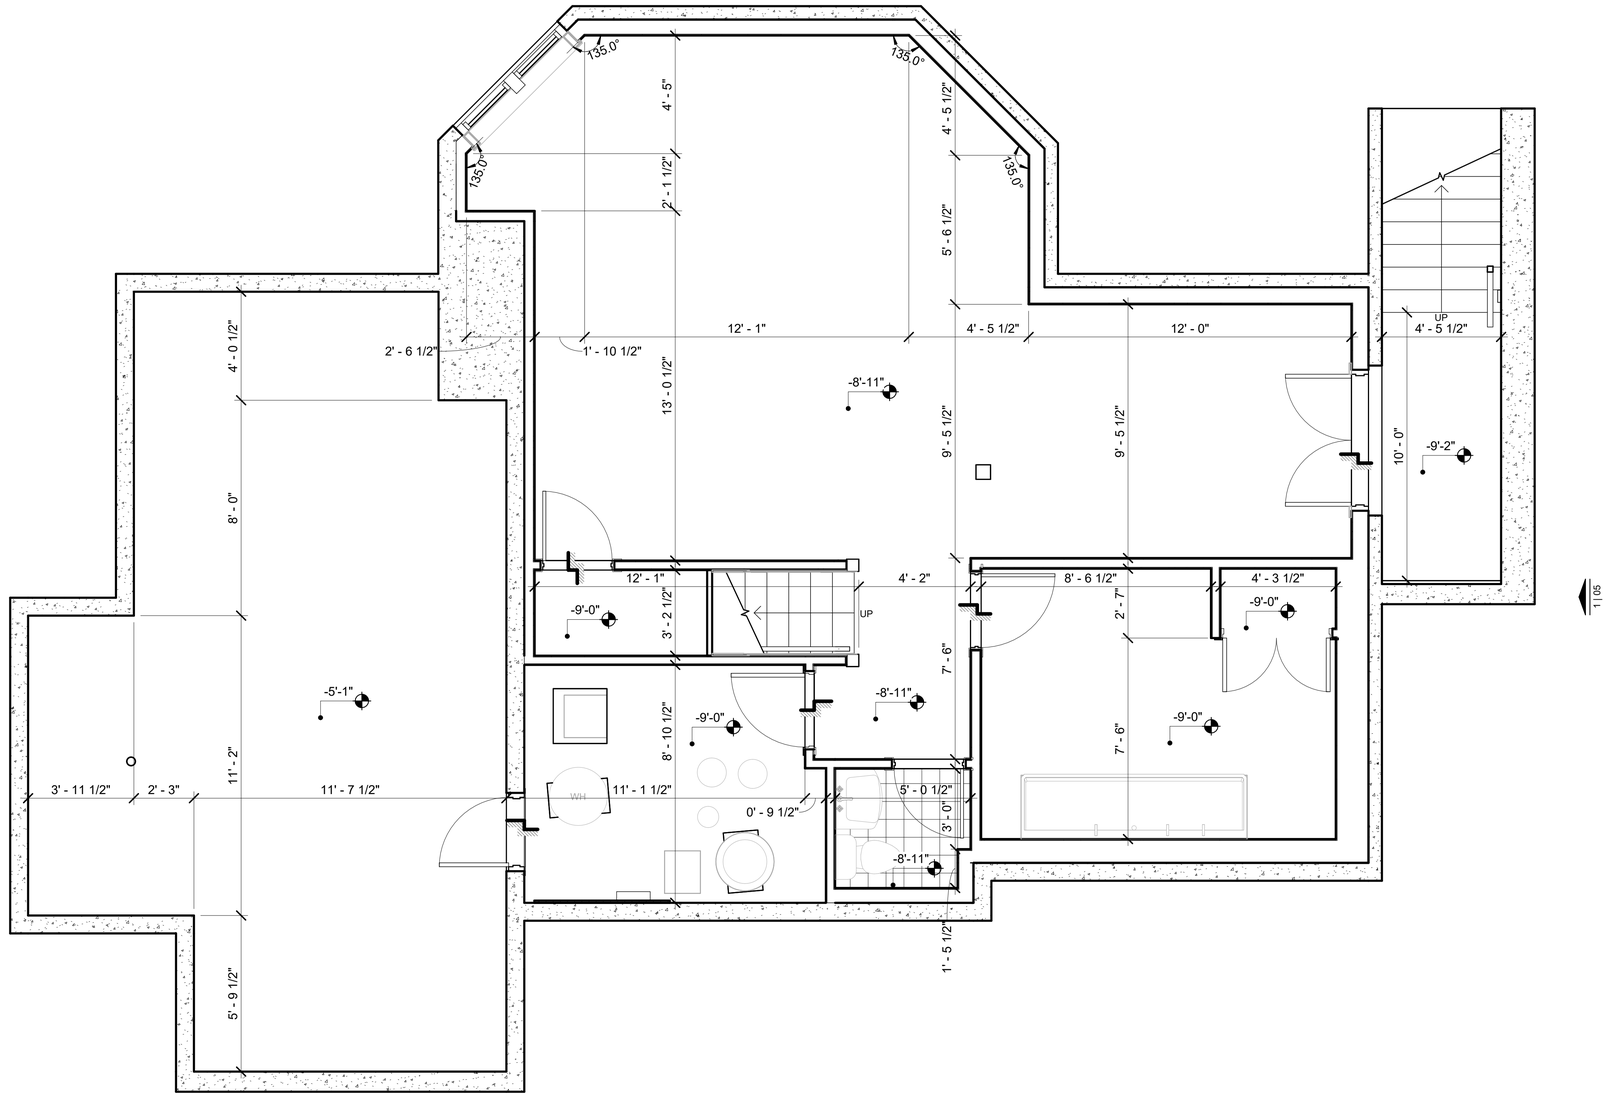


1 MAIN HOUSE BASEMENT PLAN
3/8" = 1'-0"

MAIN HOUSE BASEMENT PLAN

Project Number	
Date	
Drawn By	
Checked By	

01

Scale 3/8" = 1'-0"

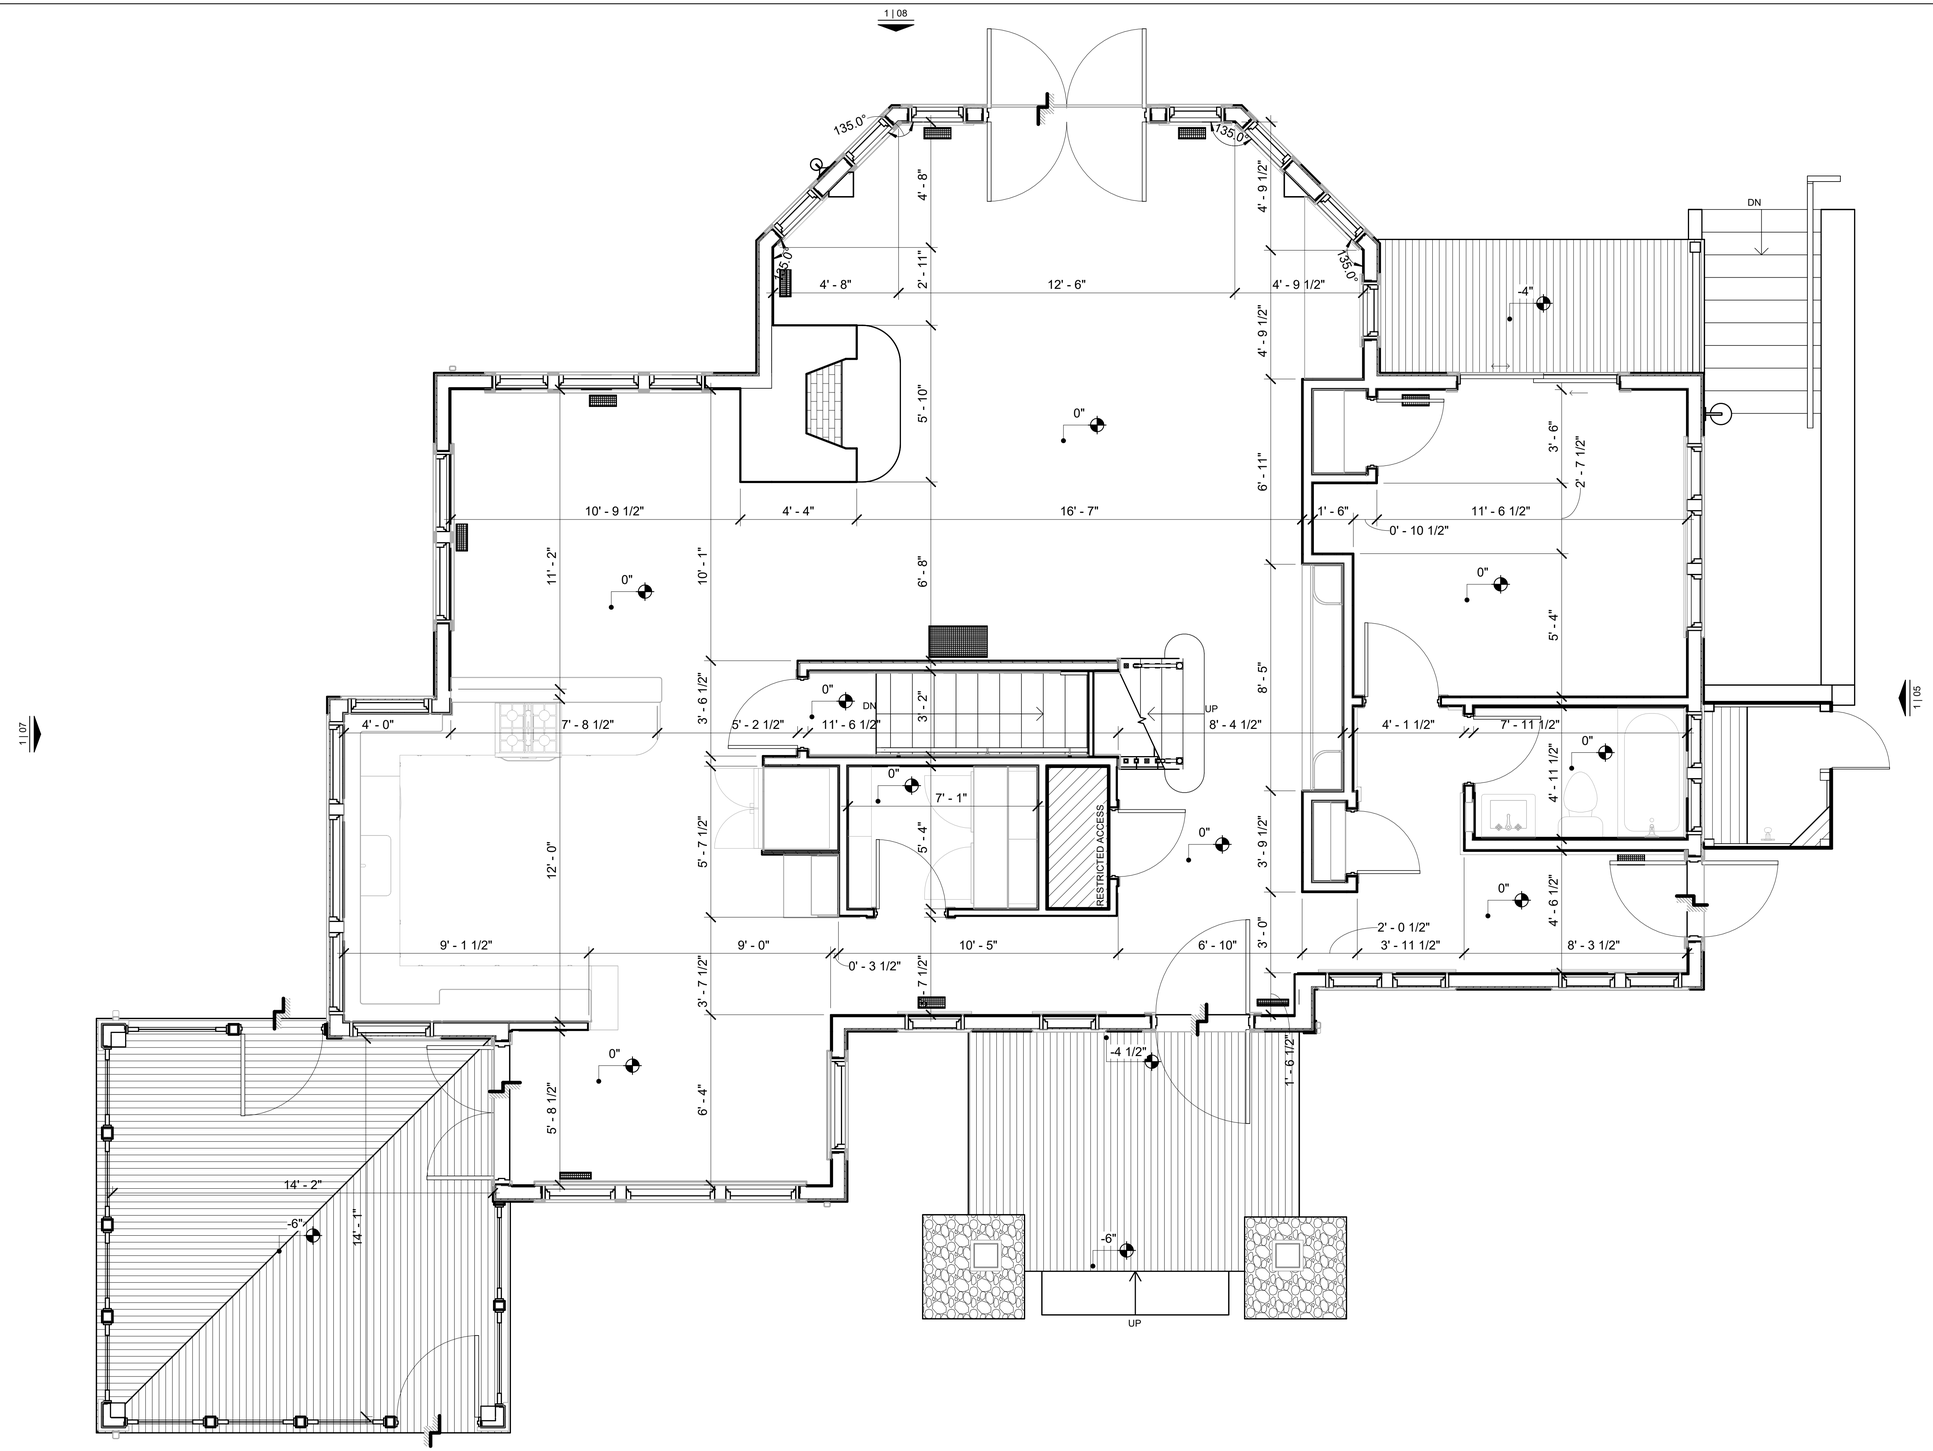


1 MAIN HOUSE FIRST FLOOR PLAN
3/8" = 1'-0"

MAIN HOUSE FIRST FLOOR PLAN

Project Number	
Date	
Drawn By	
Checked By	

02

Scale 3/8" = 1'-0"

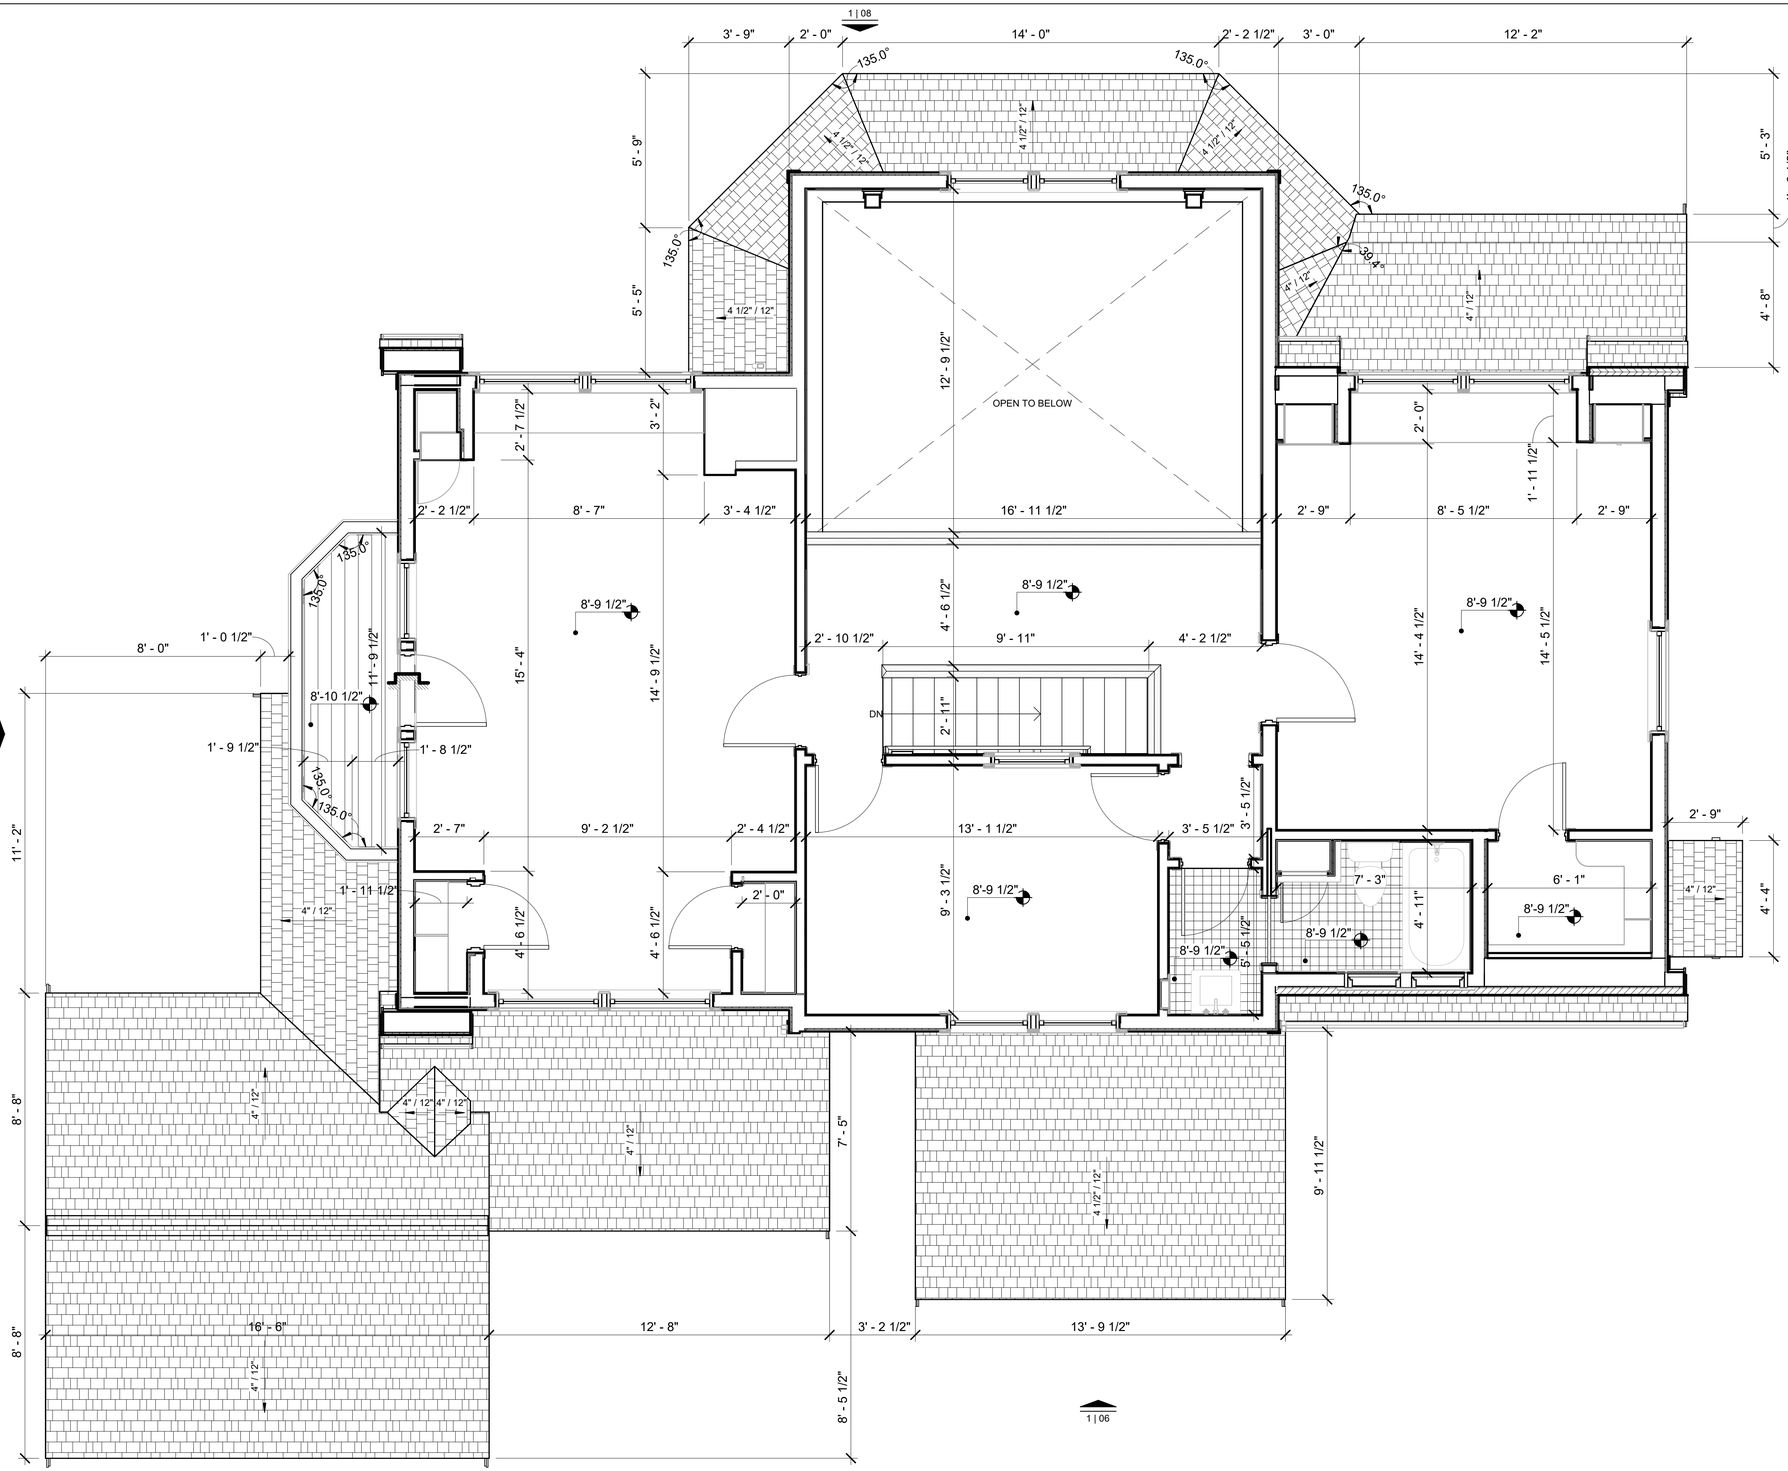


1 MAIN HOUSE SECOND FLOOR PLAN
3/8" = 1'-0"

MAIN HOUSE SECOND FLOOR PLAN

Project Number	
Date	
Drawn By	
Checked By	

03

Scale 3/8" = 1'-0"

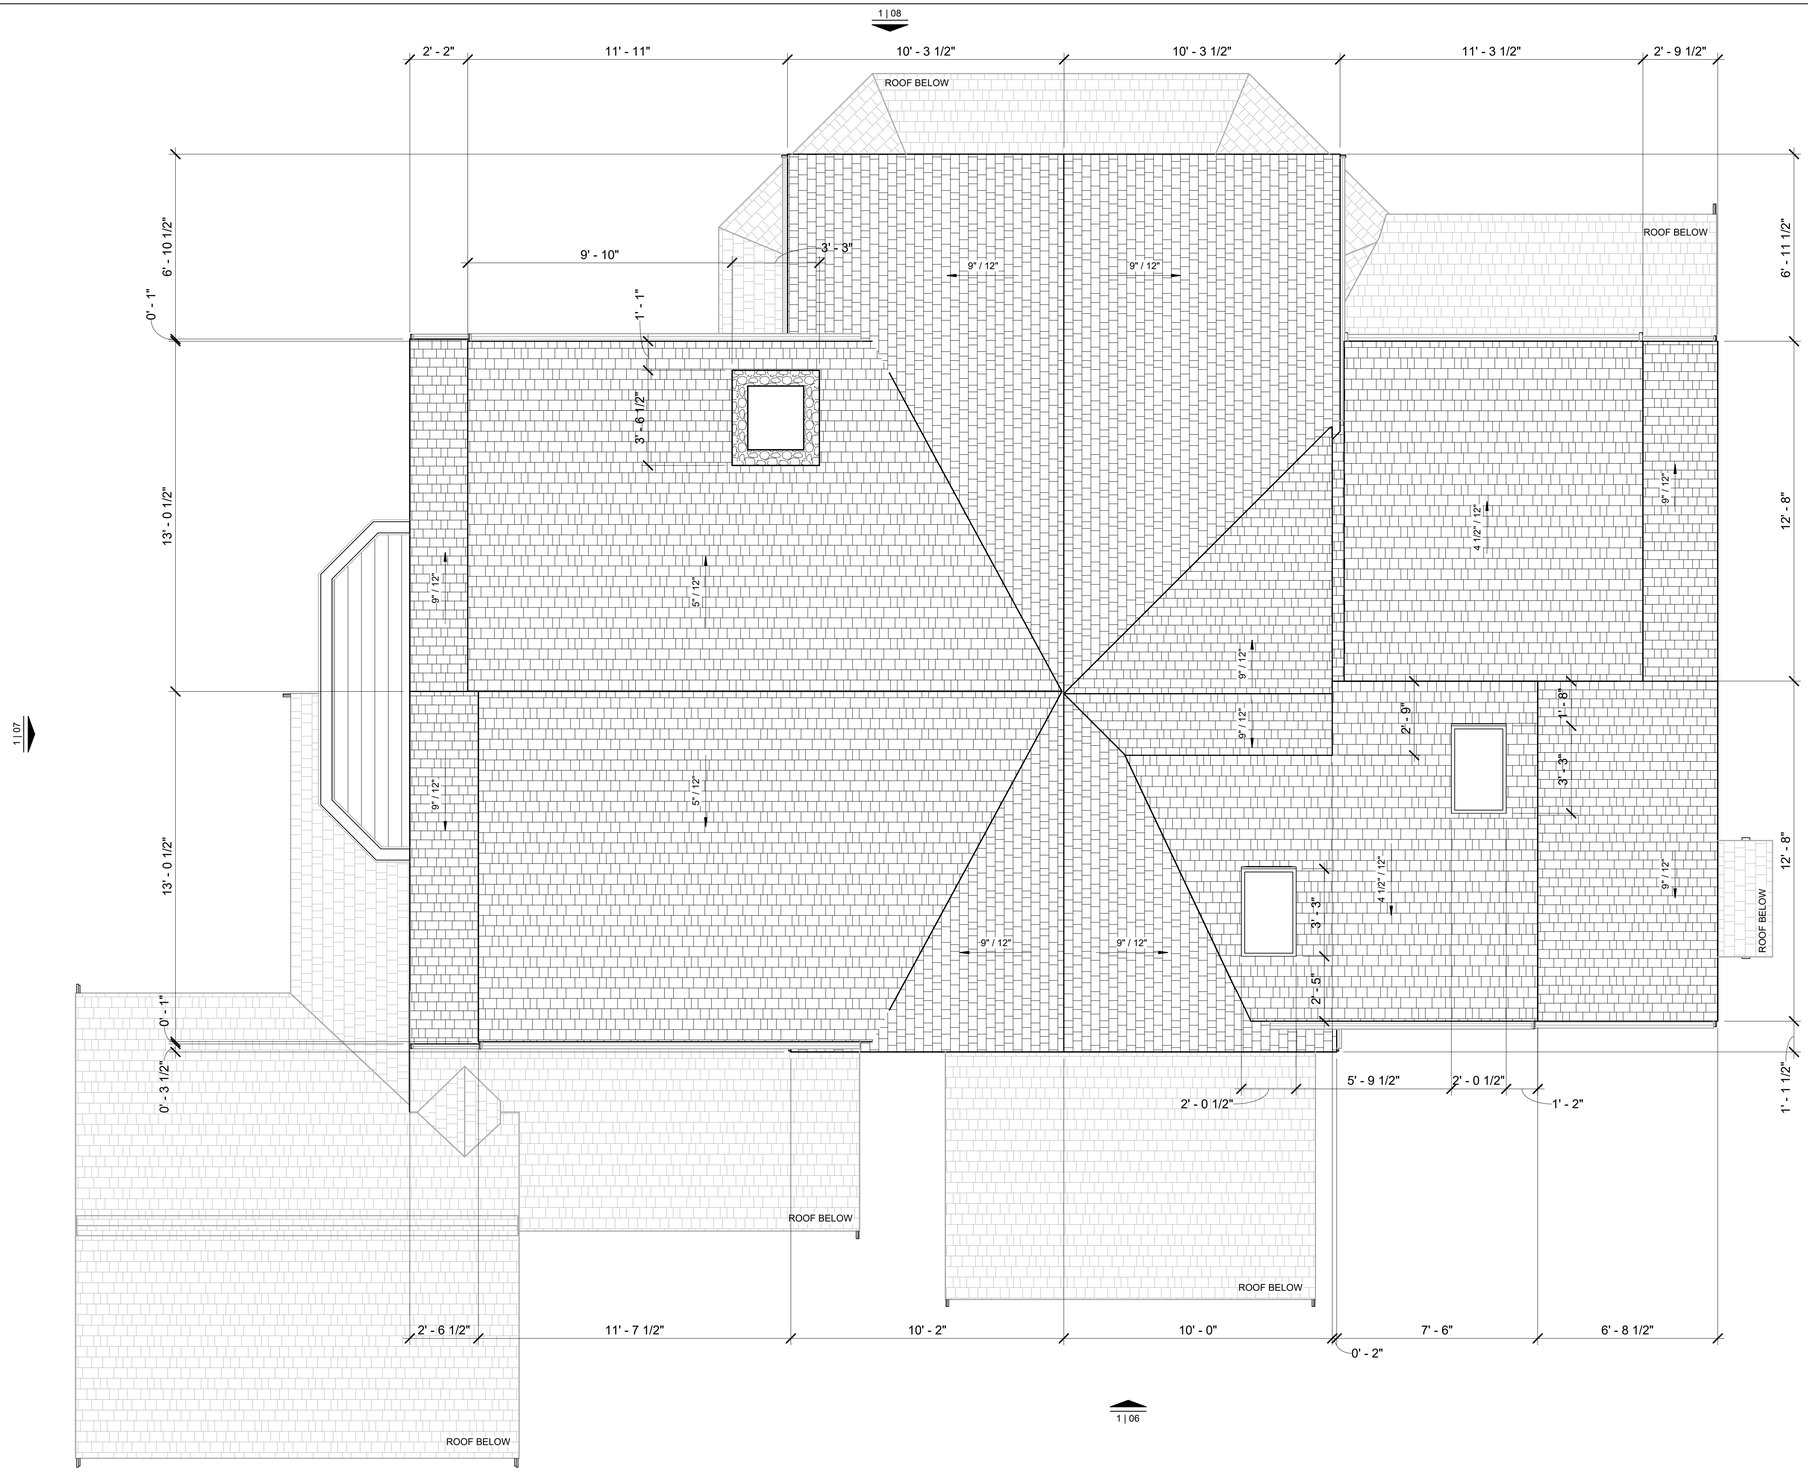


1 MAIN HOUSE ROOF PLAN
3/8" = 1'-0"

MAIN HOUSE ROOF PLAN

Project Number	
Date	
Drawn By	
Checked By	

04

Scale 3/8" = 1'-0"

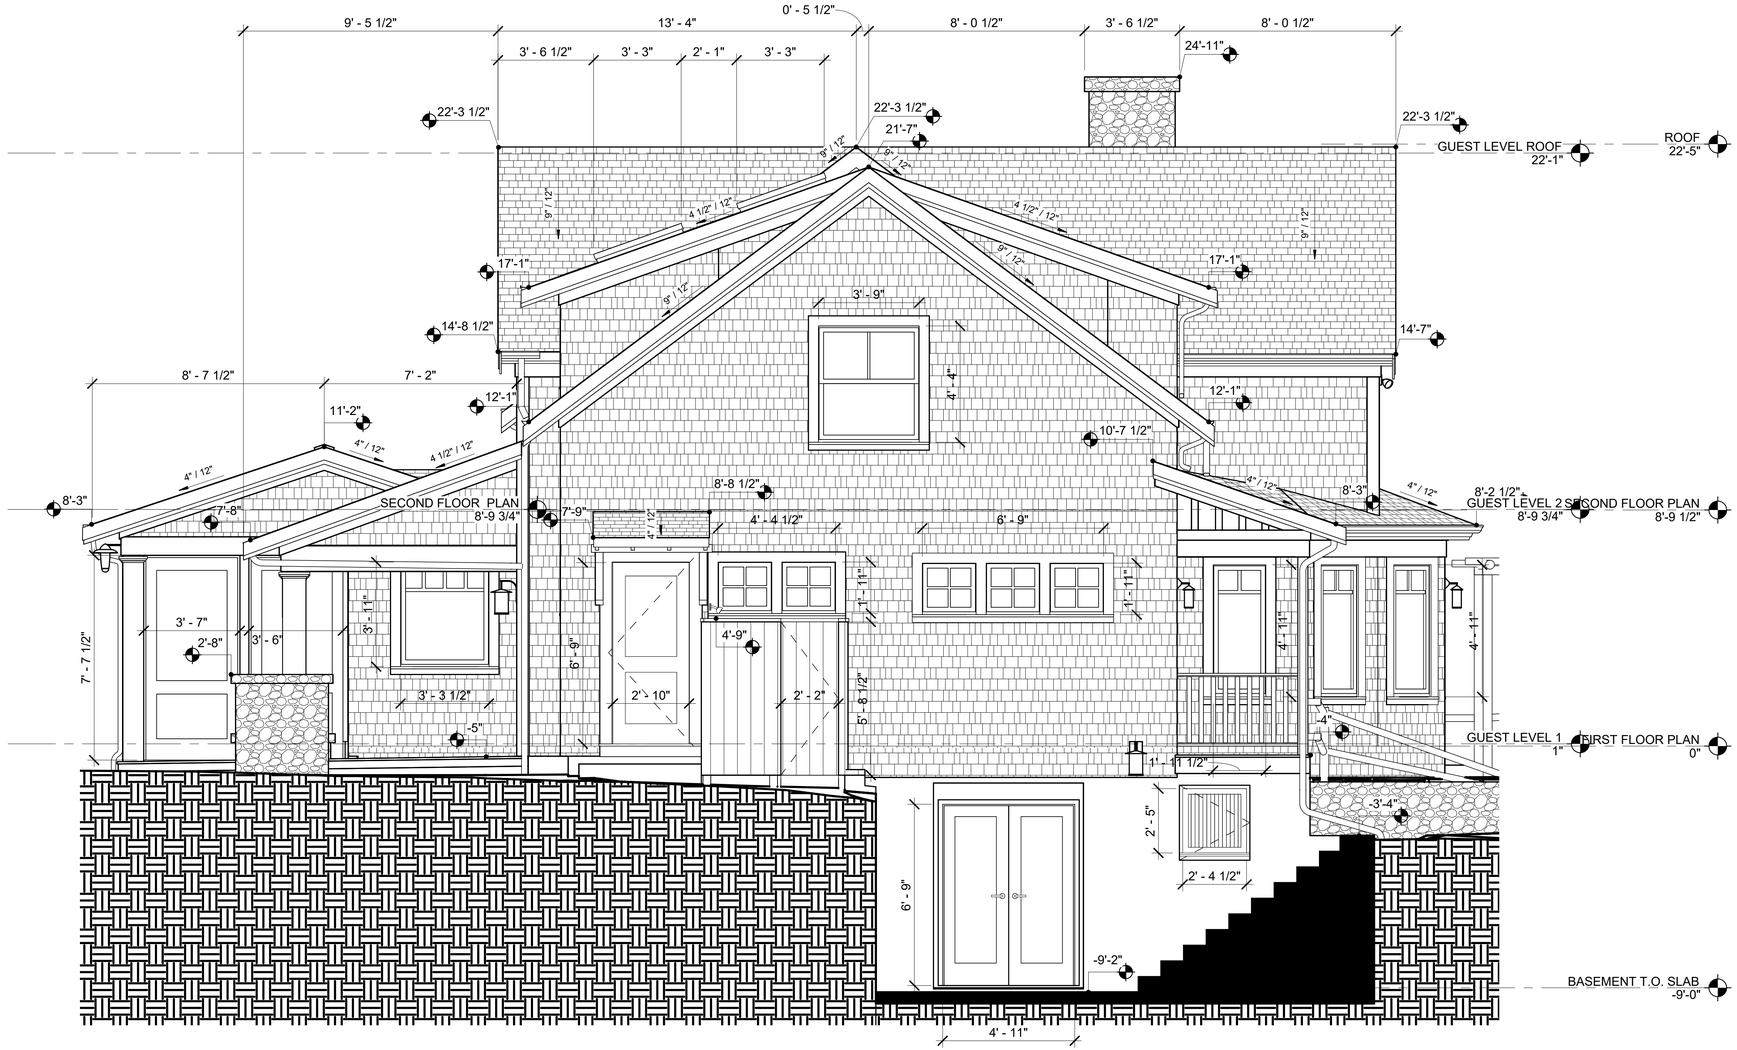


1 WEST ELEVATION
3/8" = 1'-0"

WEST ELEVATION

Project Number	
Date	
Drawn By	
Checked By	

05

Scale 3/8" = 1'-0"

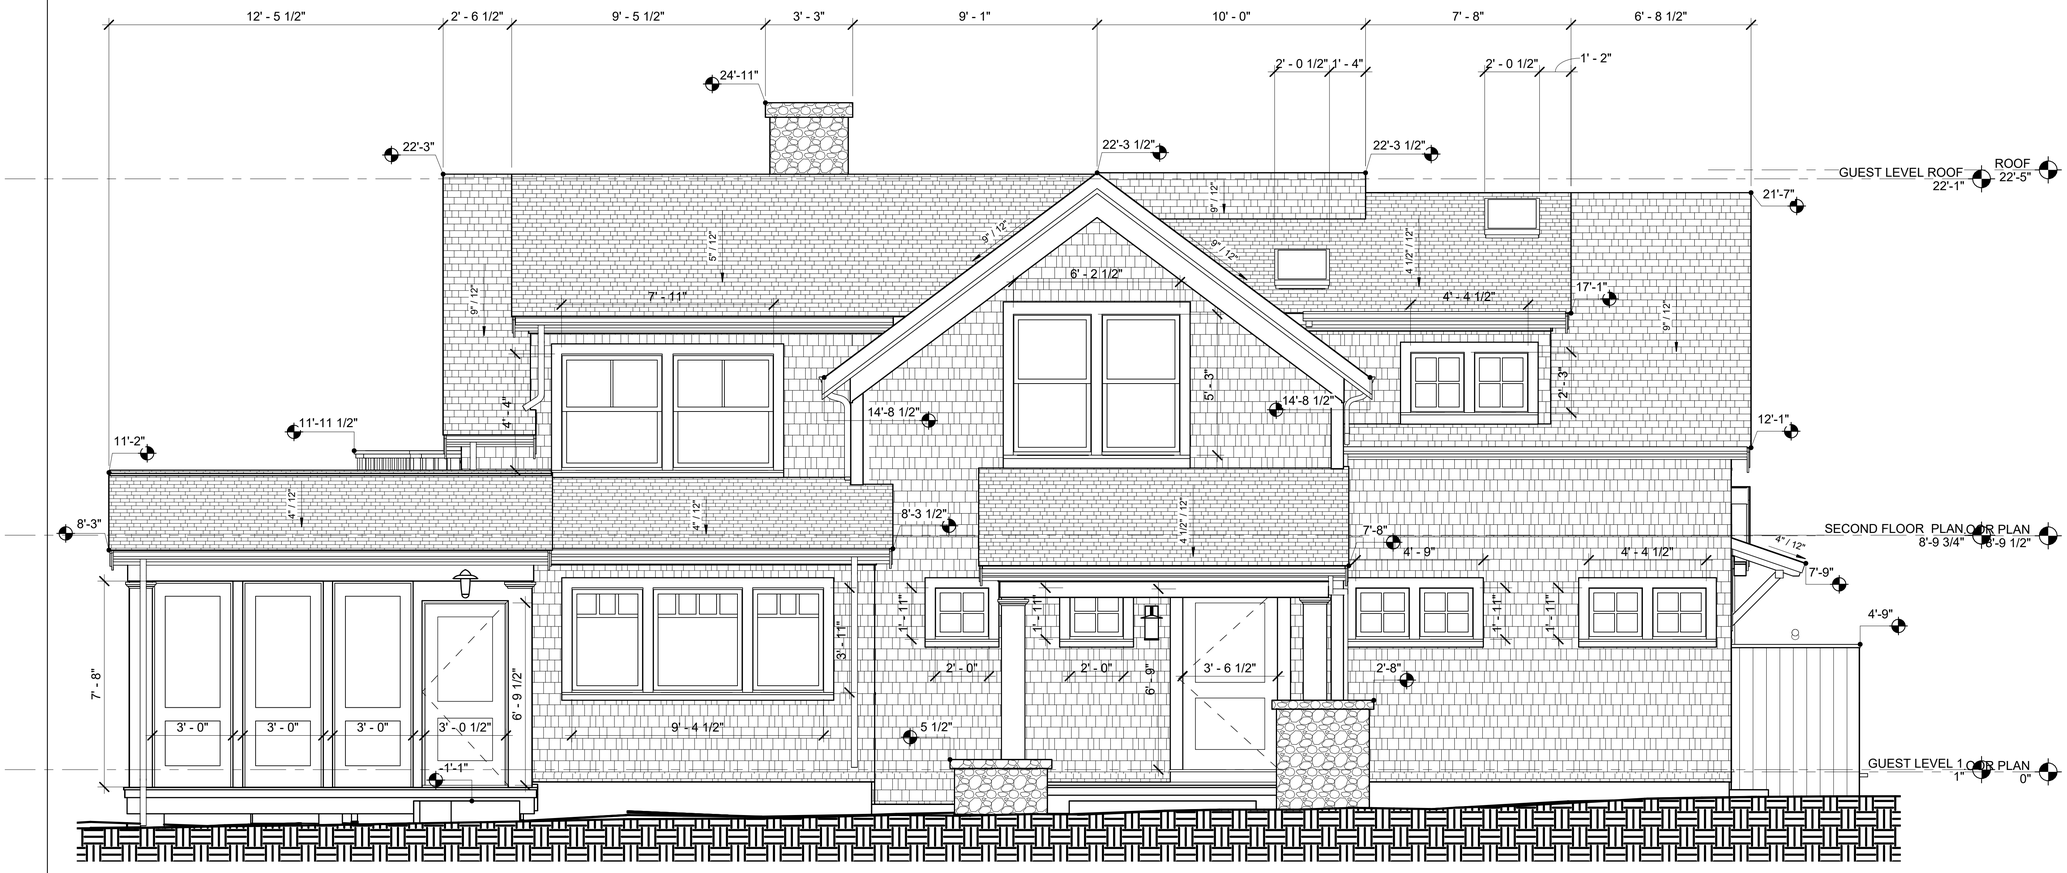


1 NORTH ELEVATION
3/8" = 1'-0"

NORTH ELEVATION

Project Number	
Date	
Drawn By	
Checked By	

06

Scale 3/8" = 1'-0"

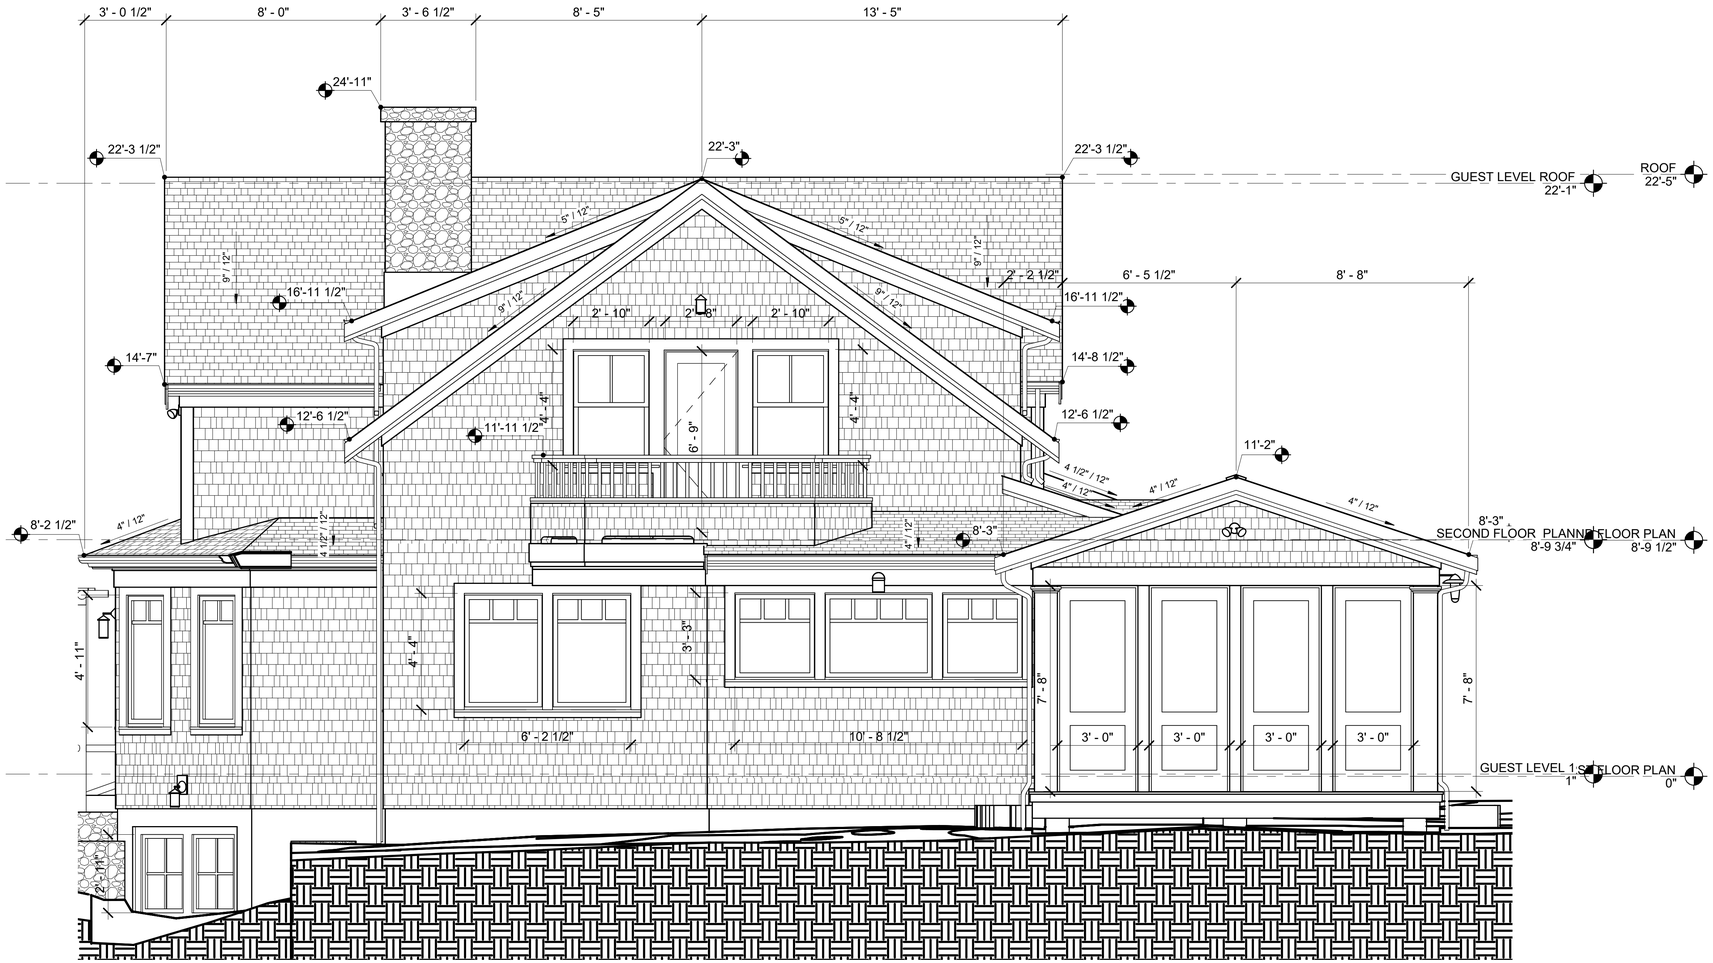


1 EAST ELEVATION
3/8" = 1'-0"

EAST ELEVATION

Project Number	
Date	
Drawn By	
Checked By	

07

Scale 3/8" = 1'-0"

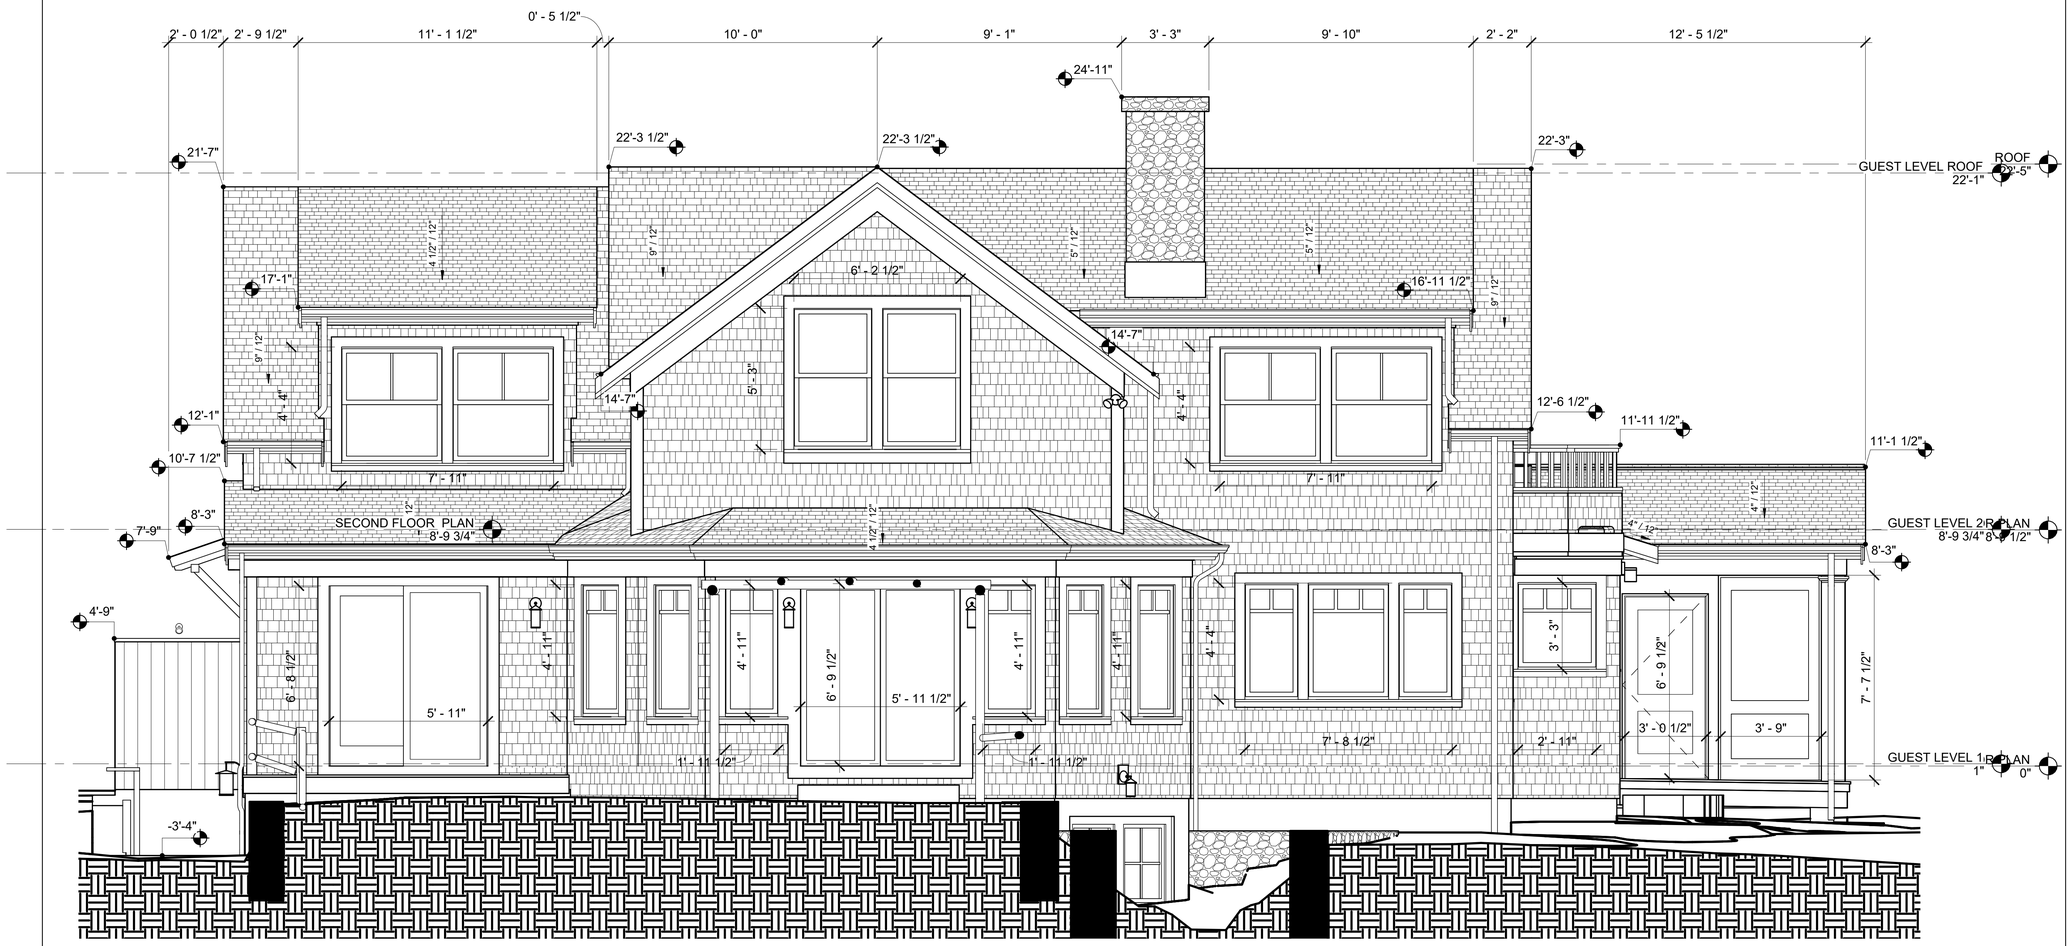

1 SOUTH ELEVATION
3/8" = 1'-0"

SOUTH ELEVATION

Project Number	
Date	
Drawn By	
Checked By	

08

Scale 3/8" = 1'-0"