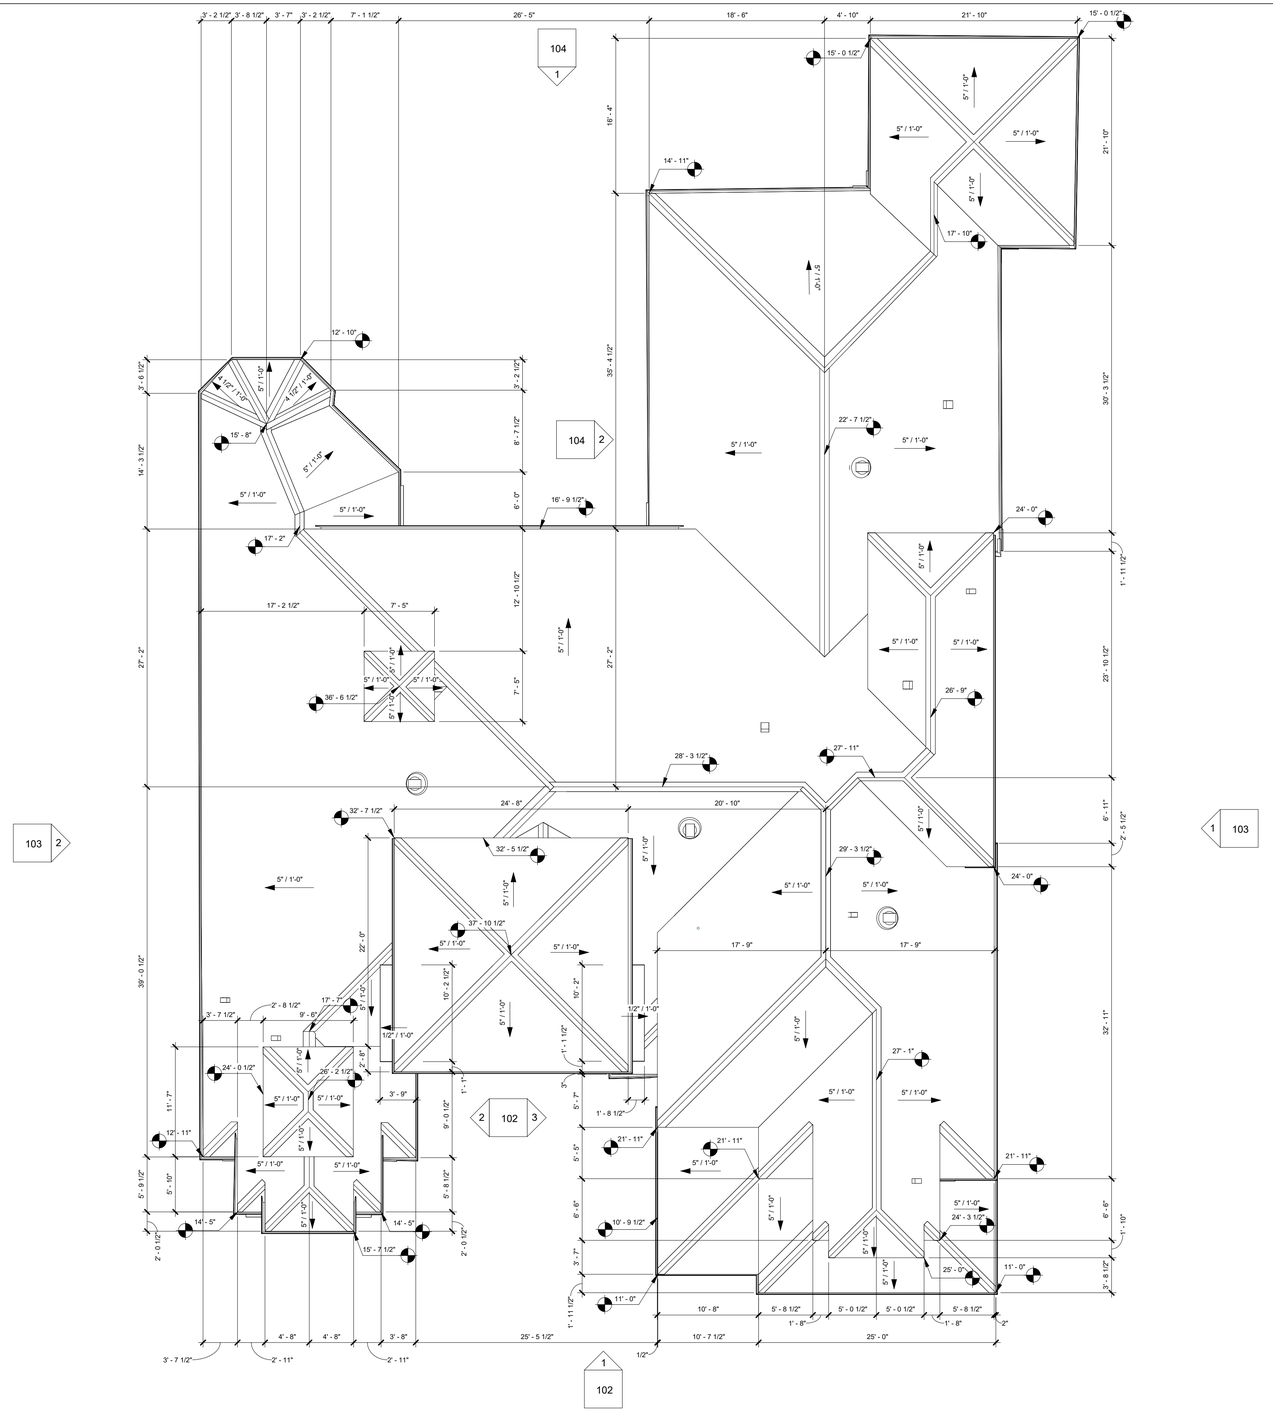


1 ROOF PLAN
1/8" = 1'-0"


ROOF PLAN

Project Number	
Date	
Drawn By	
Checked By	


101

Scale 1/8" = 1'-0"


N
Plan North

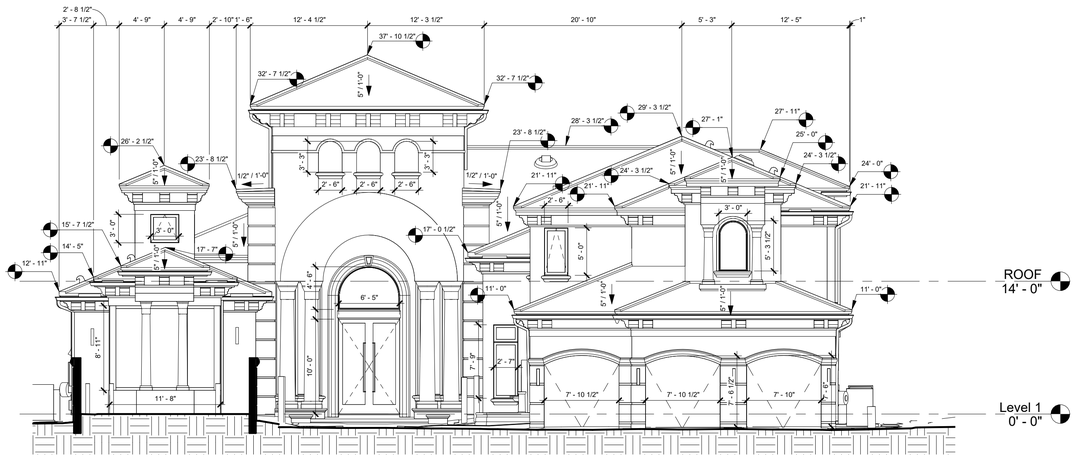

1 NORTH ELEVATION
1/8" = 1'-0"

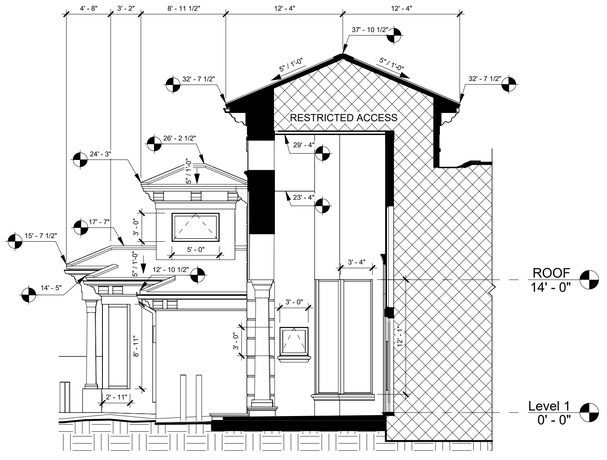

2 WEST ELEVATION - ENTRANCE GROUP
1/8" = 1'-0"

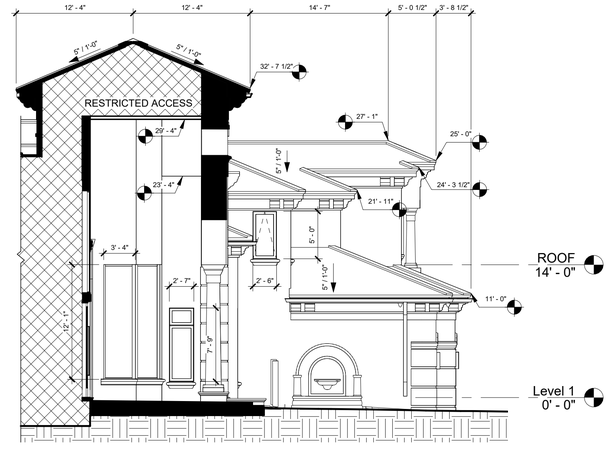

3 EAST ELEVATION - ENTRANCE GROUP
1/8" = 1'-0"


ELEVATIONS

Project Number	
Date	
Drawn By	
Checked By	


102

Scale 1/8" = 1'-0"

N
Plan North

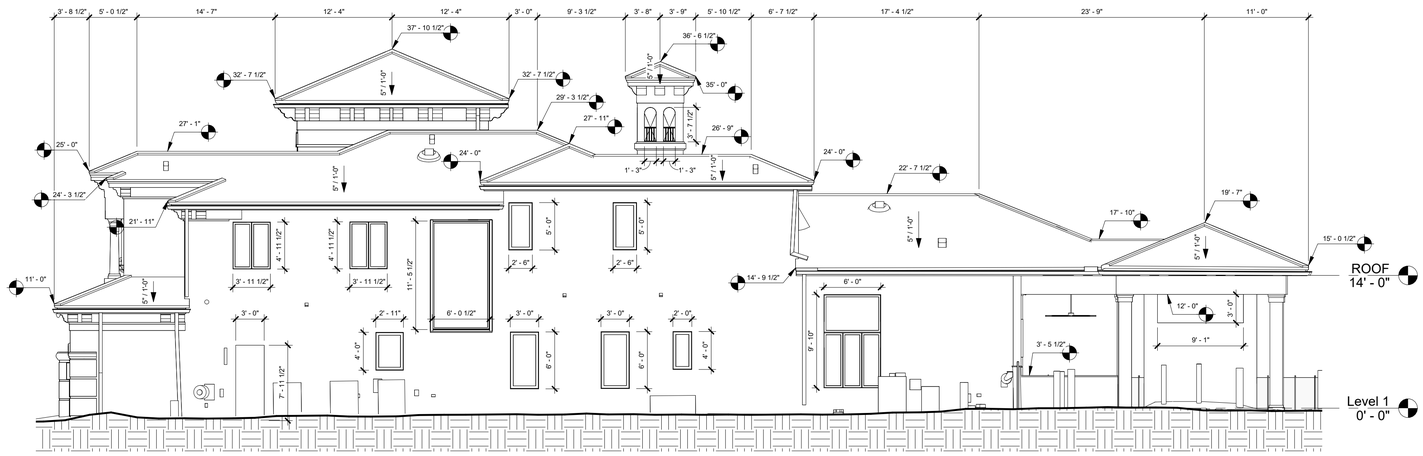

1 WEST ELEVATION
1/8" = 1'-0"

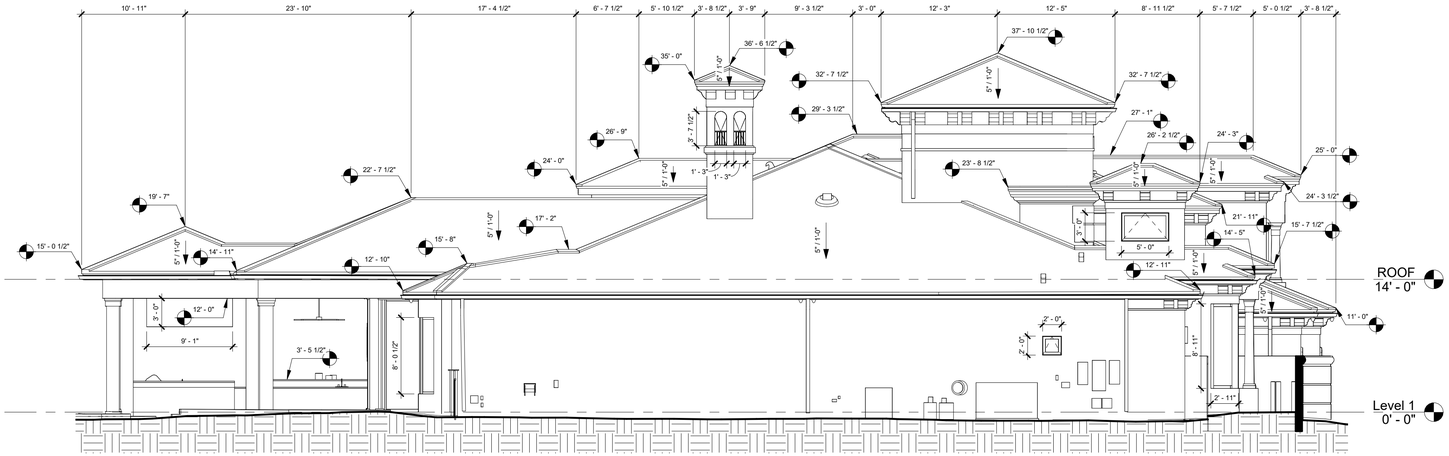

2 EAST ELEVATION
1/8" = 1'-0"


ELEVATIONS

Project Number	
Date	
Drawn By	
Checked By	


103

Scale 1/8" = 1'-0"

N
Plan North

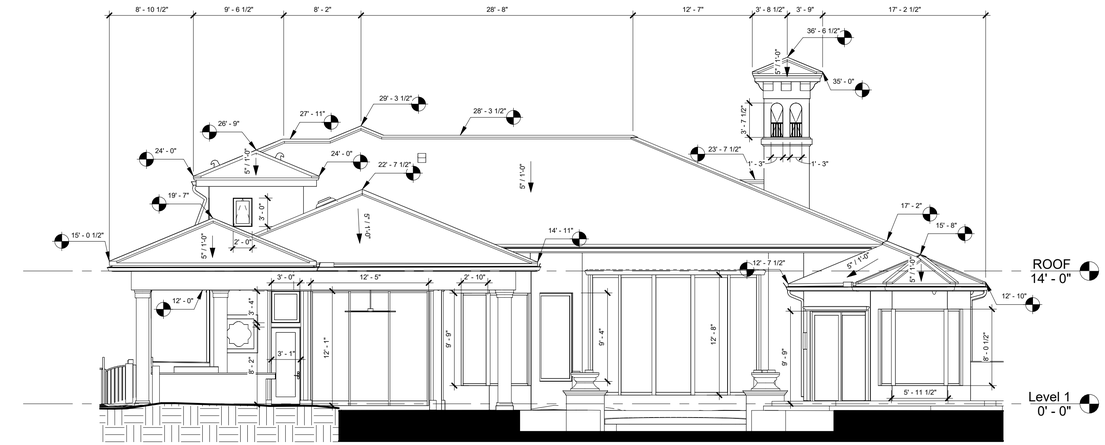

1 SOUTH ELEVATION
1/8" = 1'-0"

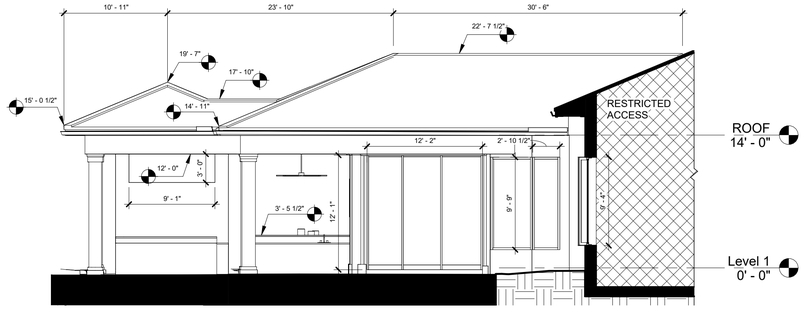

2 EAST ELEVATION - YARD
1/8" = 1'-0"

ELEVATIONS

Project Number	
Date	
Drawn By	
Checked By	

104

Scale 1/8" = 1'-0"

N
Plan North