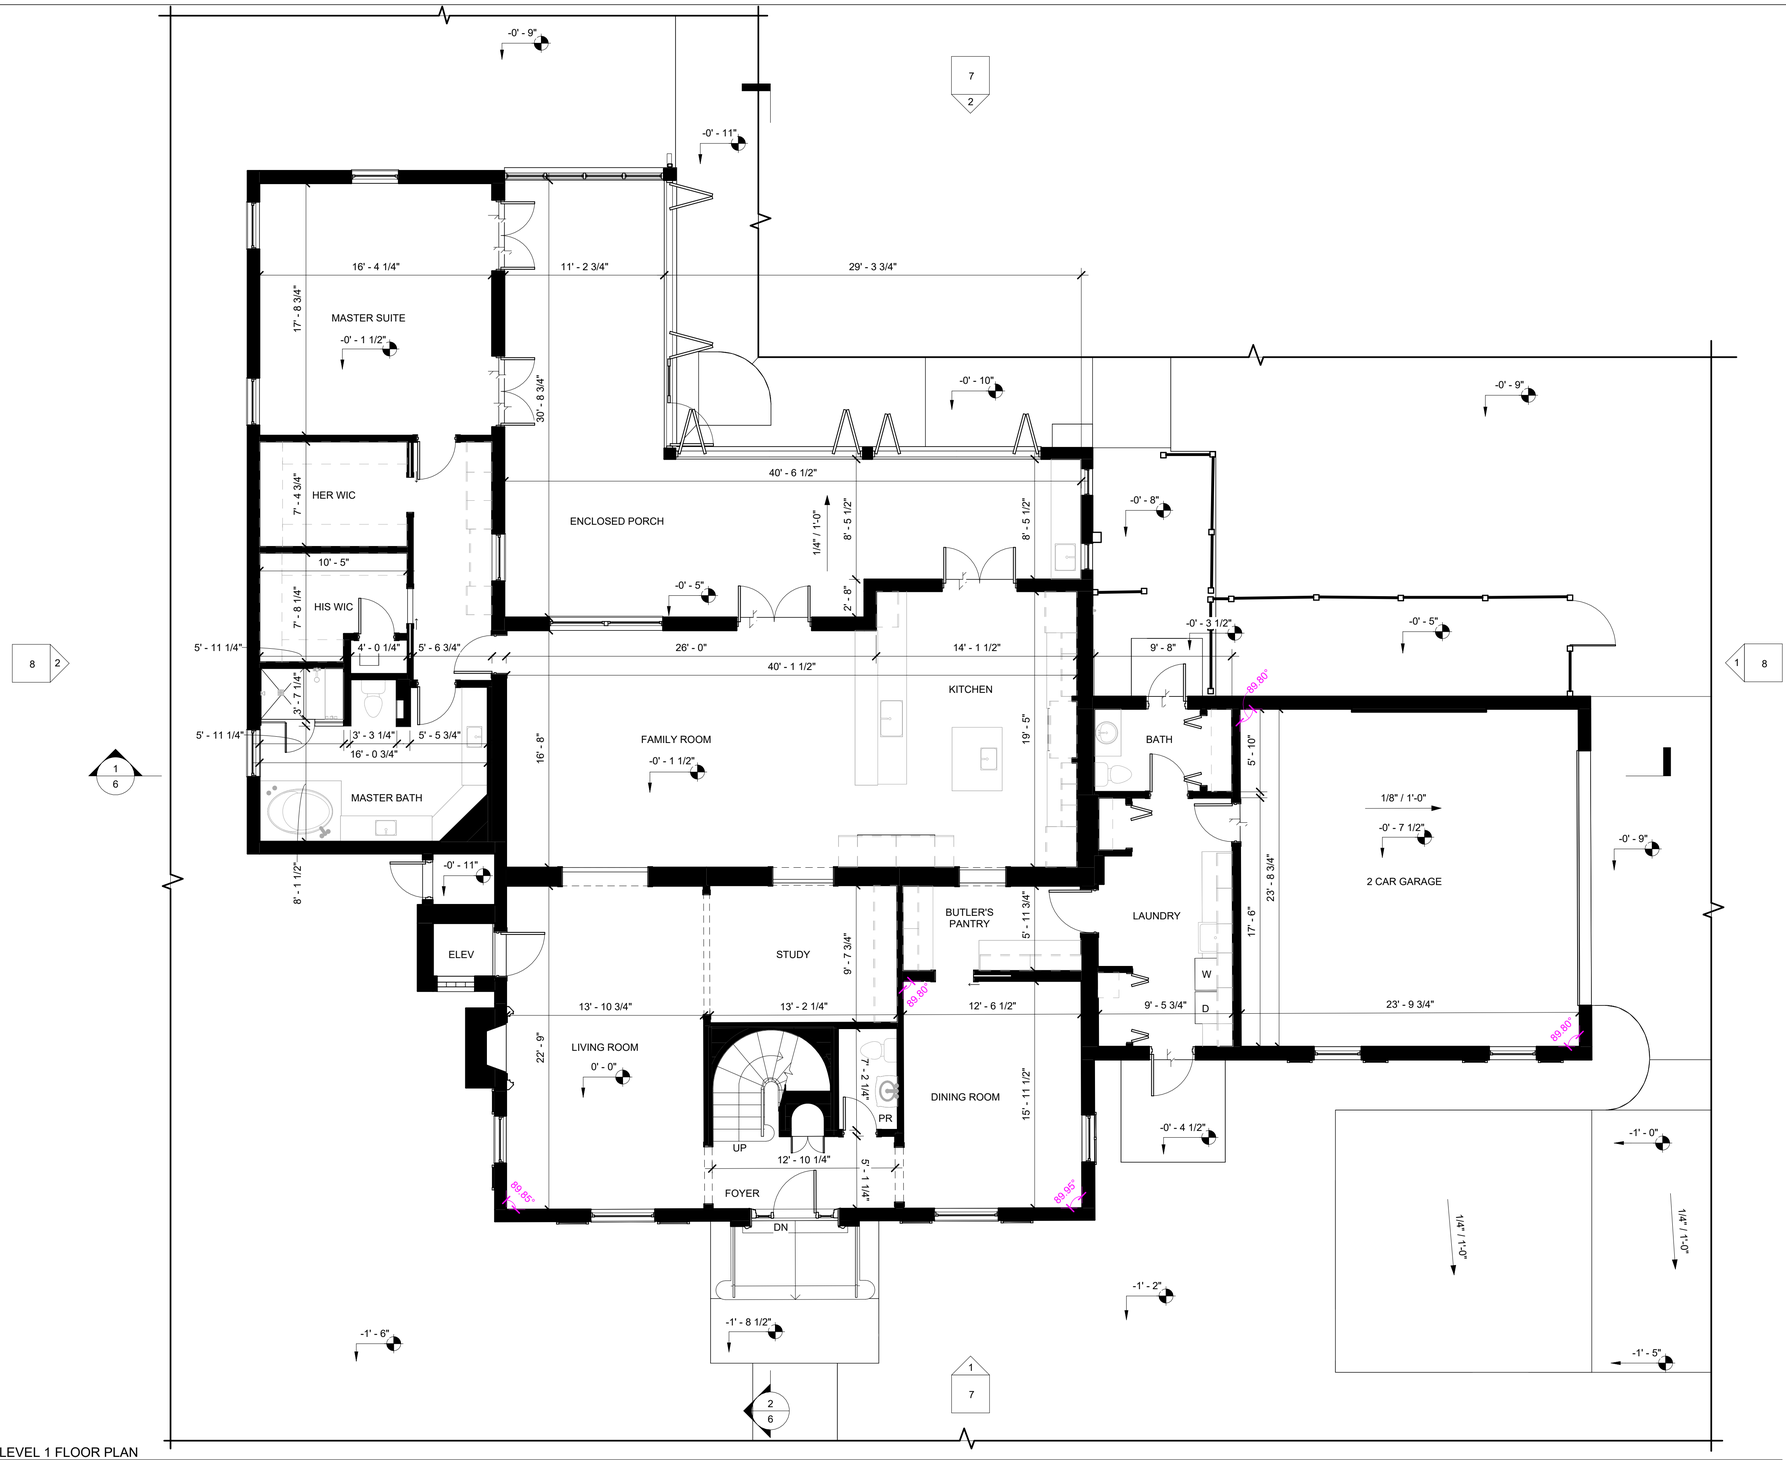


1 LEVEL 1 FLOOR PLAN
3/16" = 1'-0"


LEVEL 1 FLOOR PLAN

Project Number	
Date	
Drawn By	
Checked By	

1

Scale 3/16" = 1'-0"

N
Plan North

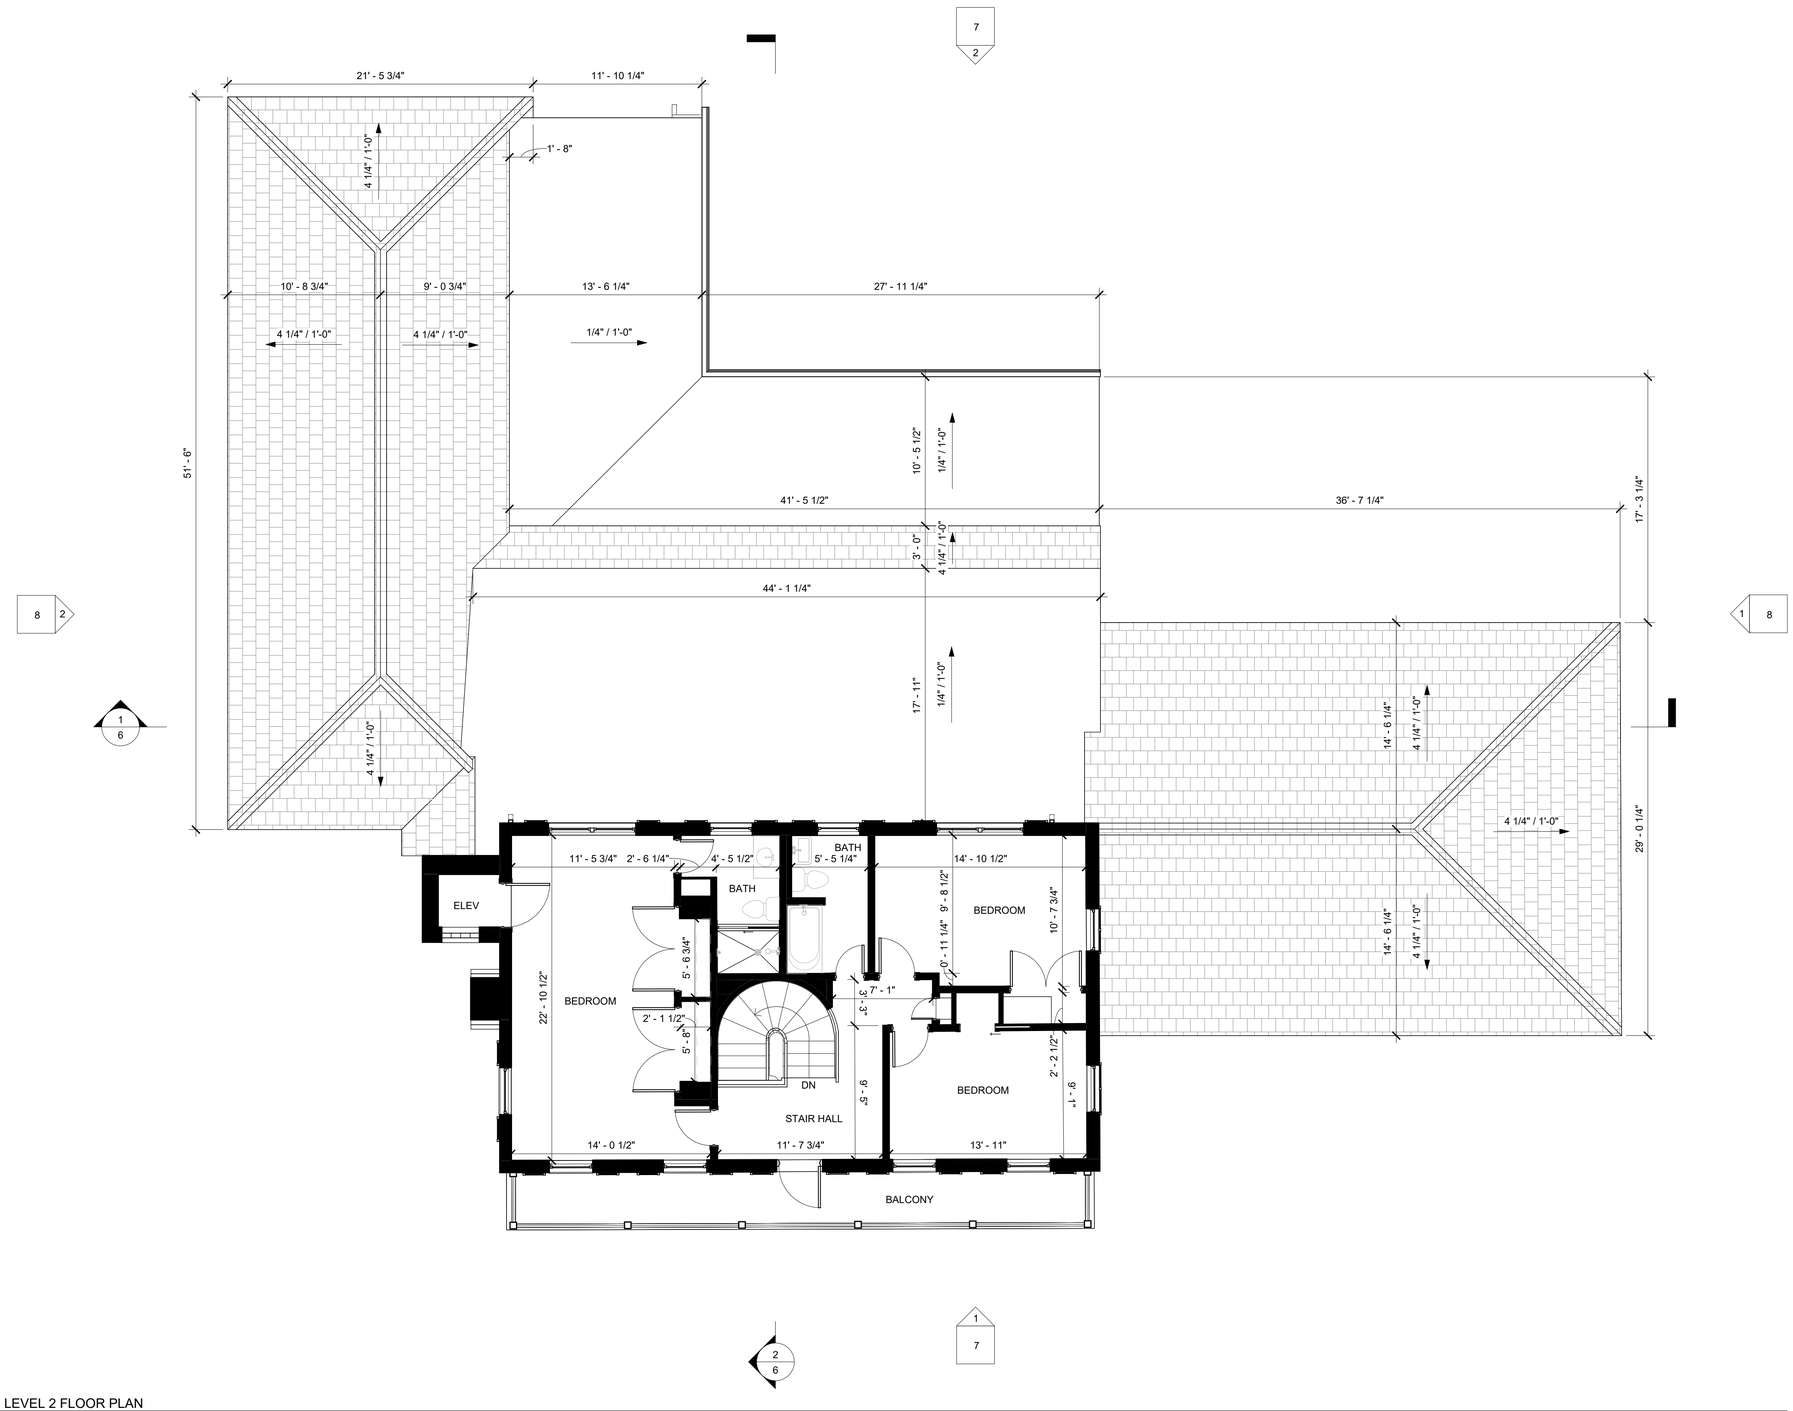

1 LEVEL 2 FLOOR PLAN
3/16" = 1'-0"


LEVEL 2 FLOOR PLAN

Project Number	
Date	
Drawn By	
Checked By	

2

Scale 3/16" = 1'-0"

N
Plan North

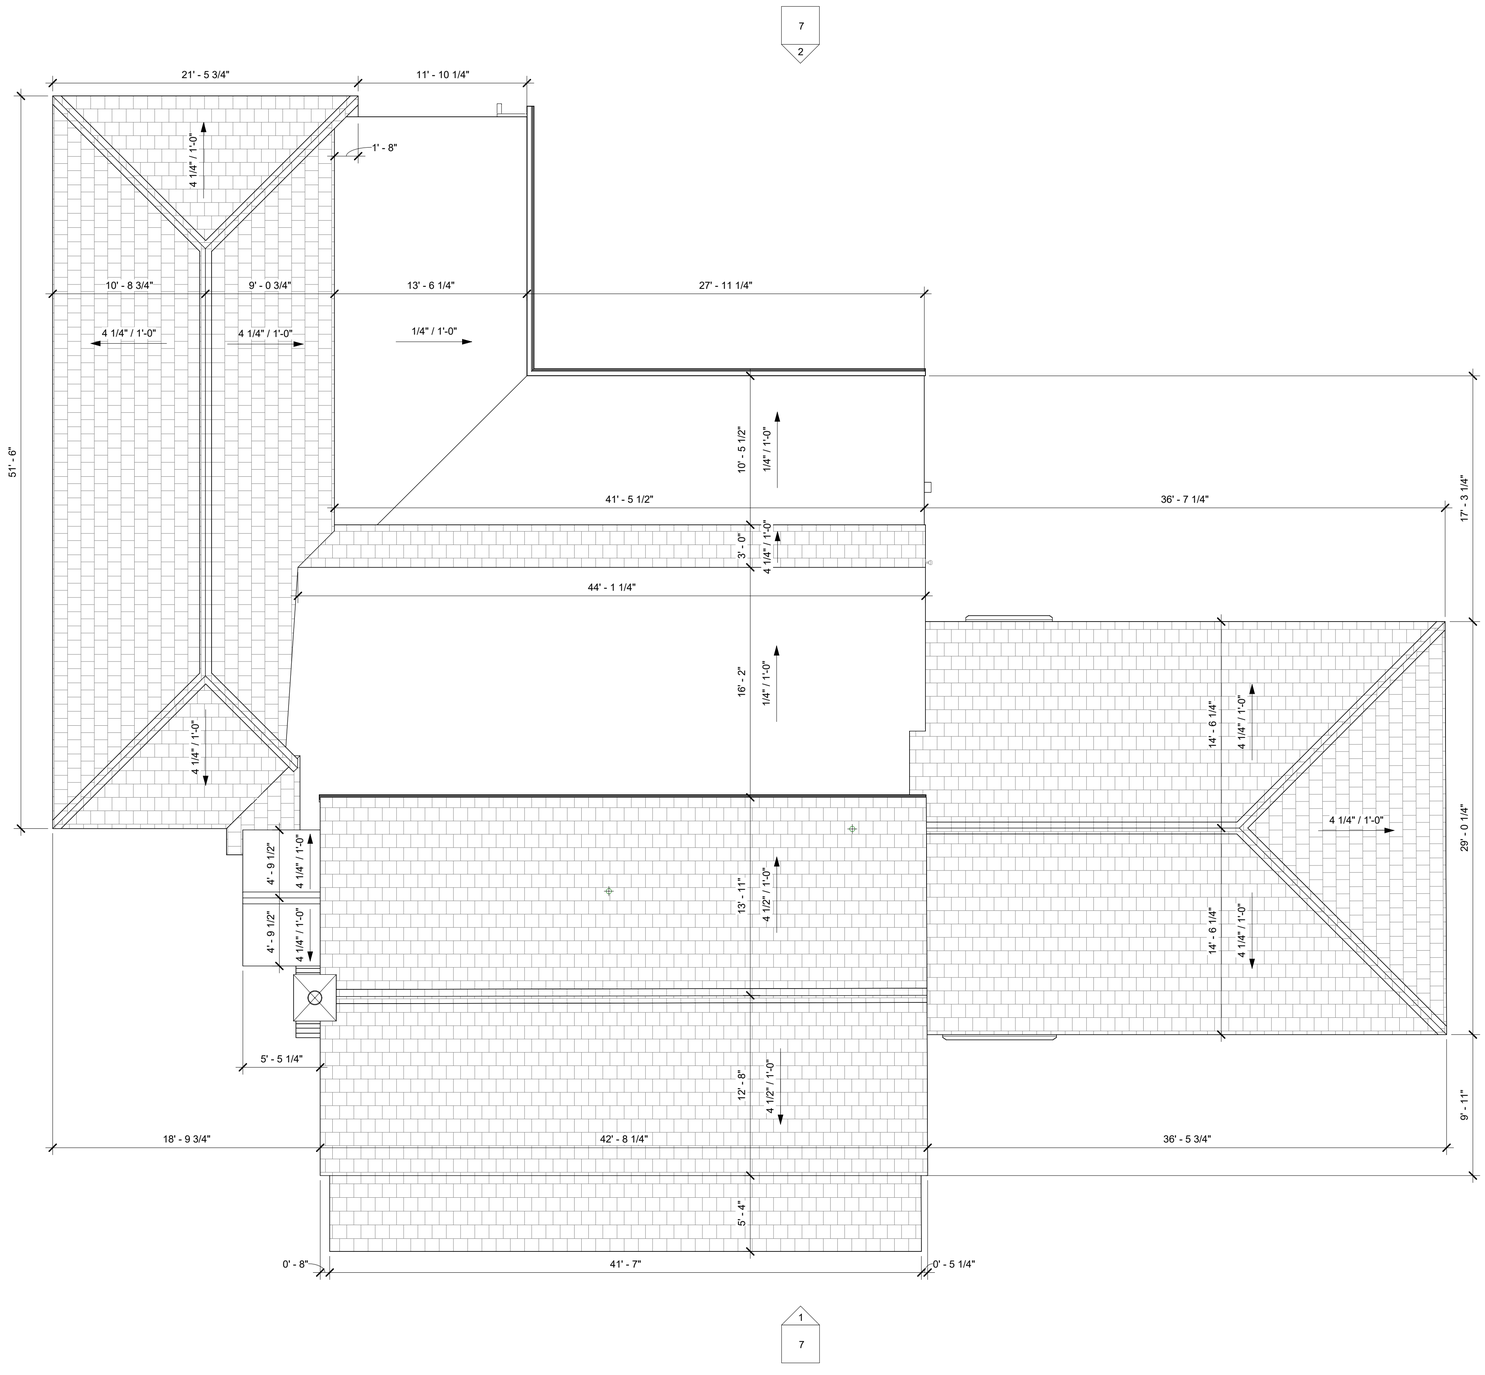

1 ROOF PLAN
3/16" = 1'-0"


ROOF PLAN

Project Number	
Date	
Drawn By	
Checked By	

3

Scale 3/16" = 1'-0"

N
Plan North

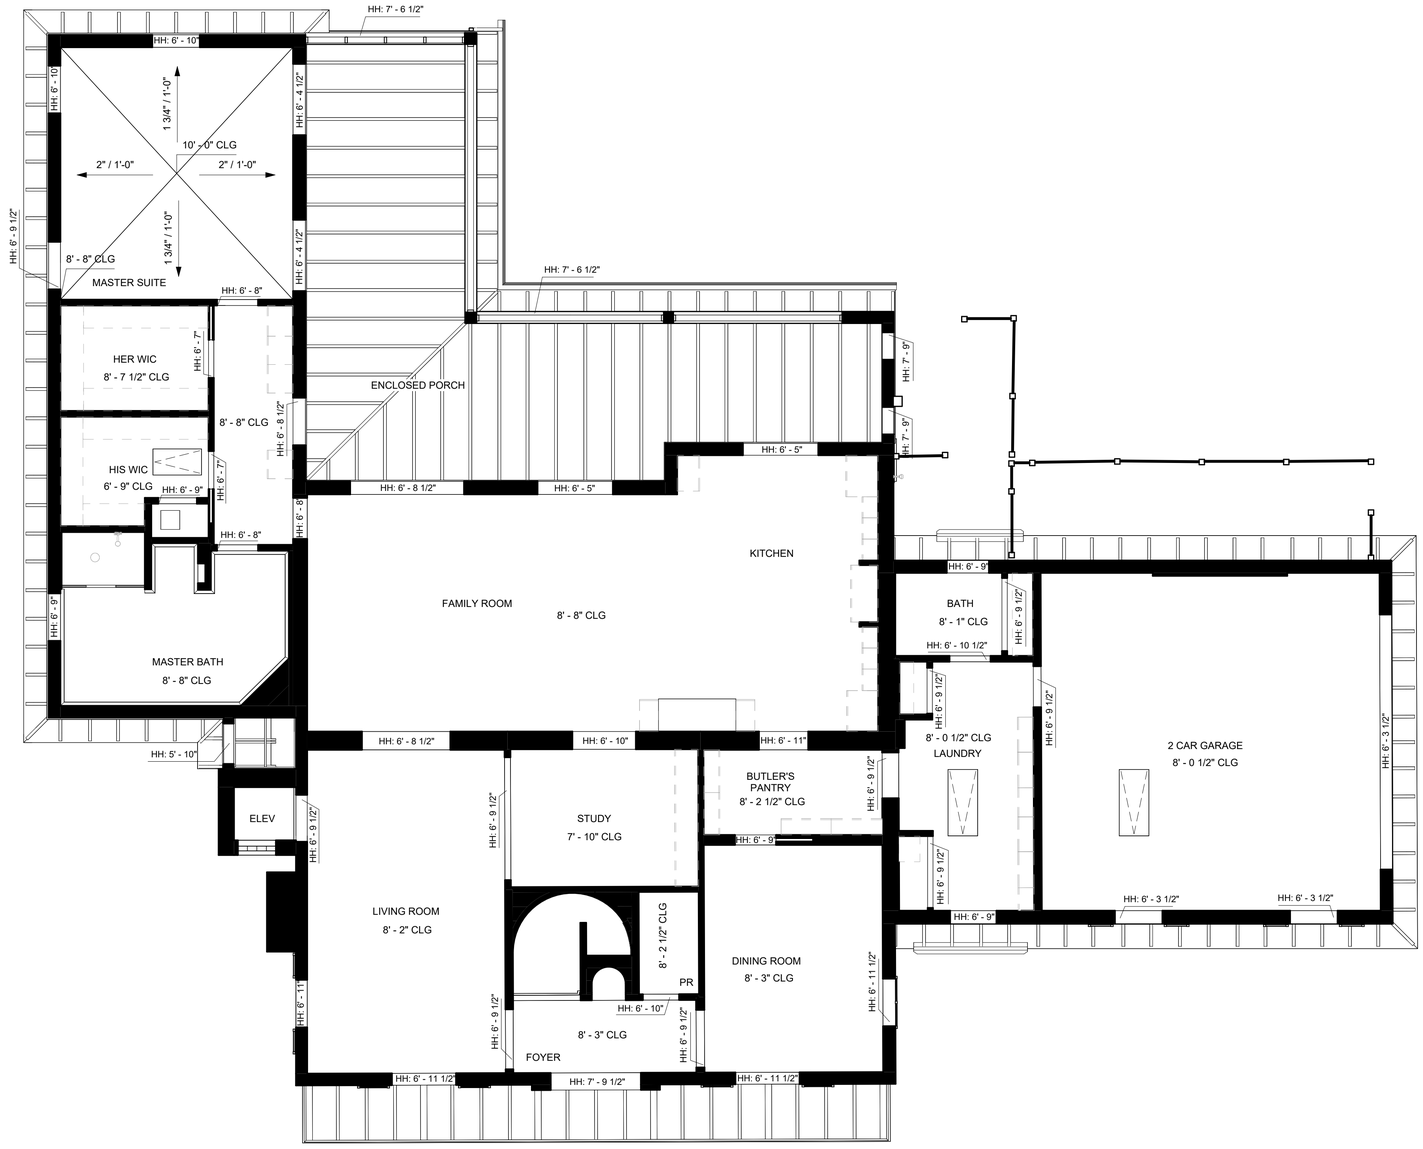

1 LEVEL 1 CEILING PLAN
3/16" = 1'-0"


LEVEL 1 CEILING PLAN

Project Number	
Date	
Drawn By	
Checked By	

4

Scale 3/16" = 1'-0"

N
Plan North

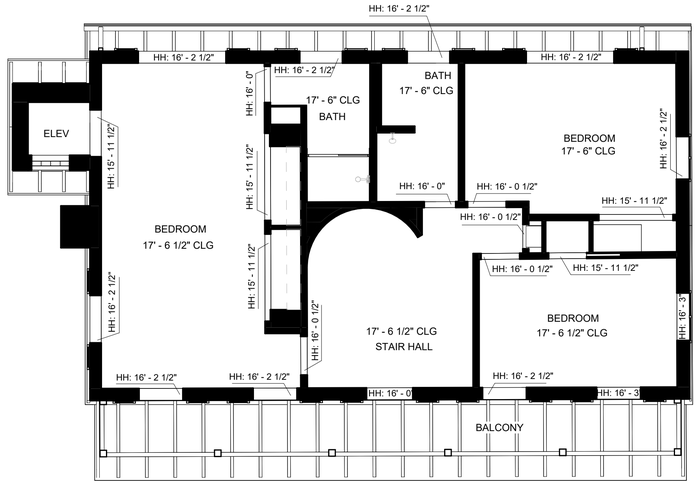

1 LEVEL 2 CEILING PLAN
3/16" = 1'-0"


LEVEL 2 CEILING PLAN

Project Number	
Date	
Drawn By	
Checked By	


5

Scale 3/16" = 1'-0"

N
Plan North

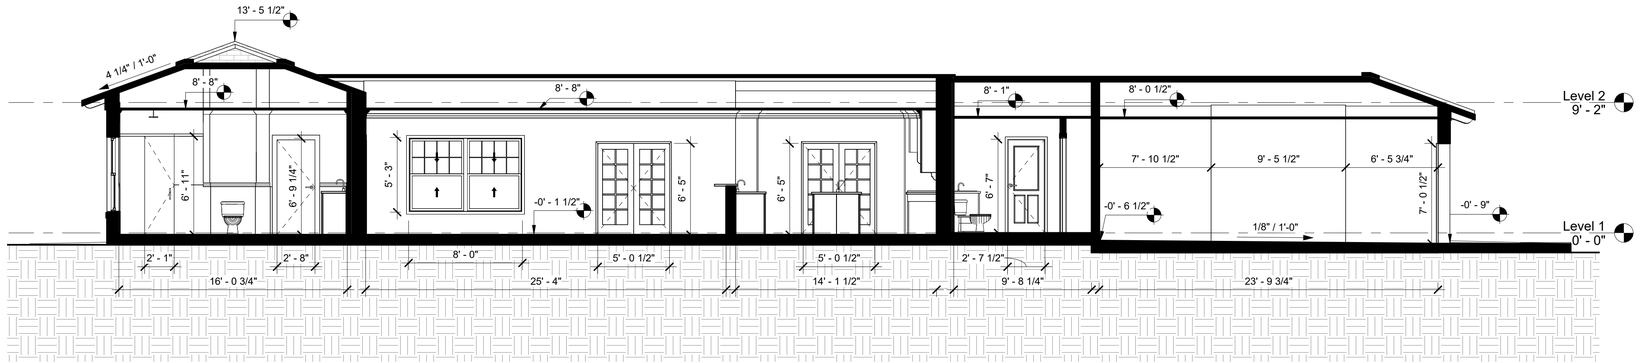

1 SECTION 1
3/16" = 1'-0"

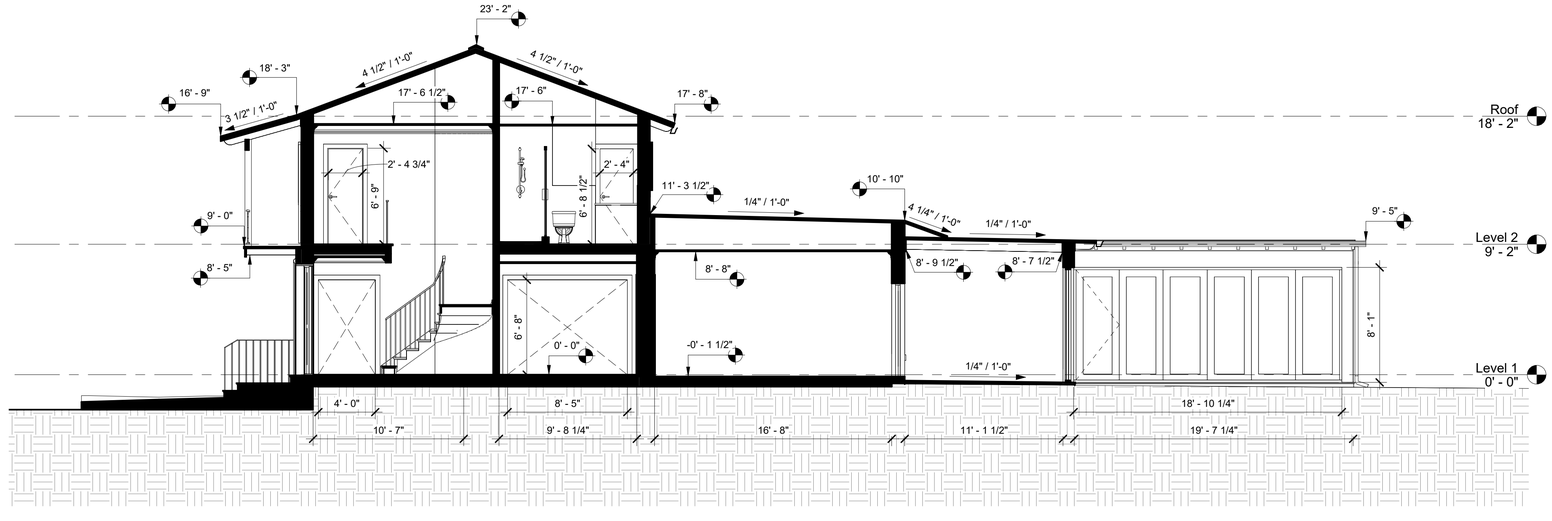


2 SECTION 2
3/16" = 1'-0"

SECTIONS 1, 2


Project Number	
Date	
Drawn By	
Checked By	

6

Scale 3/16" = 1'-0"

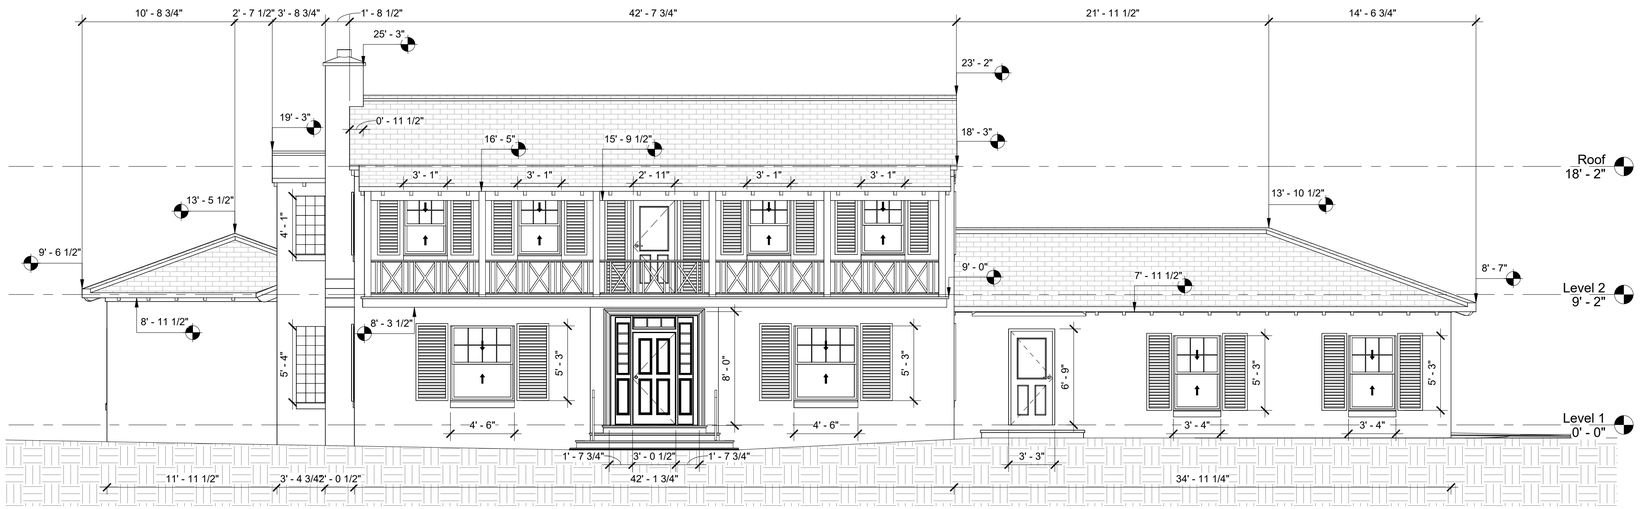

1 NORTH ELEVATION
3/16" = 1'-0"

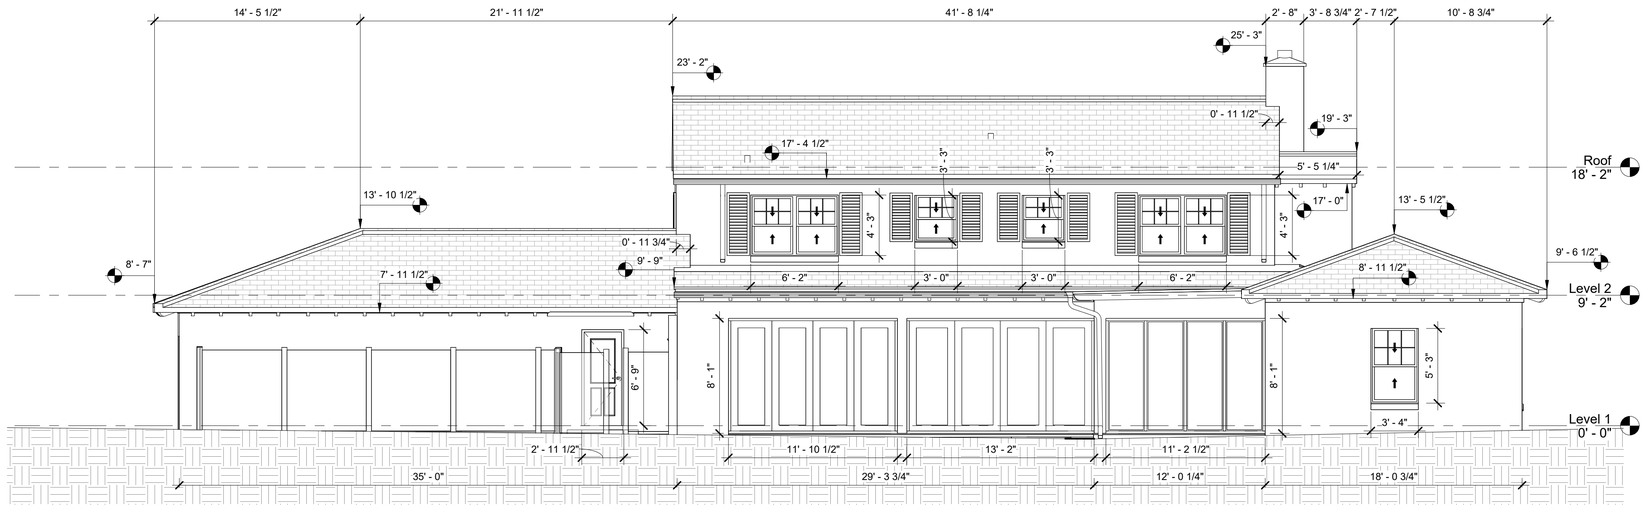


2 SOUTH ELEVATION
3/16" = 1'-0"

NORTH, SOUTH ELEVATIONS


Project Number	
Date	
Drawn By	
Checked By	ELU

7

Scale 3/16" = 1'-0"

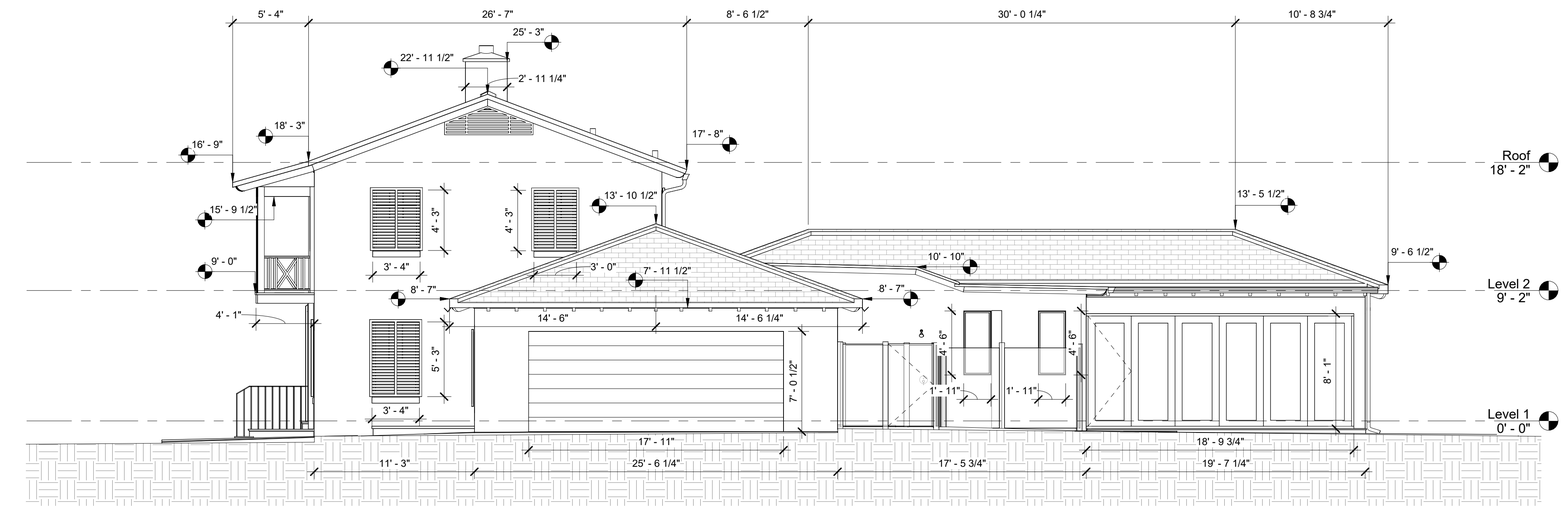

1 WEST ELEVATION
3/16" = 1'-0"

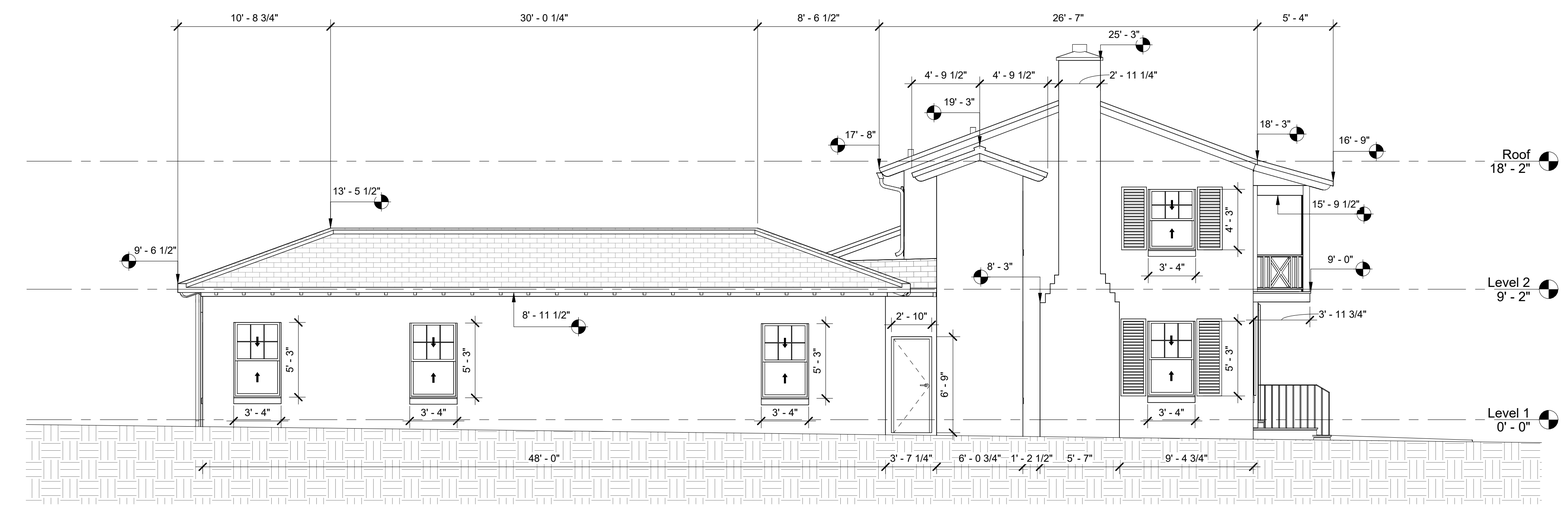

2 EAST ELEVATION
3/16" = 1'-0"

WEST, EAST ELEVATIONS

Project Number	
Date	
Drawn By	
Checked By	

8

Scale 3/16" = 1'-0"