
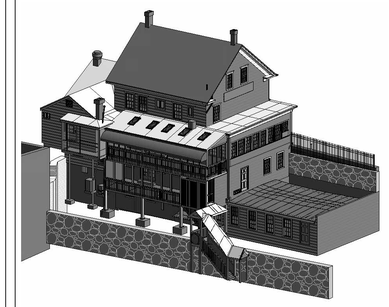


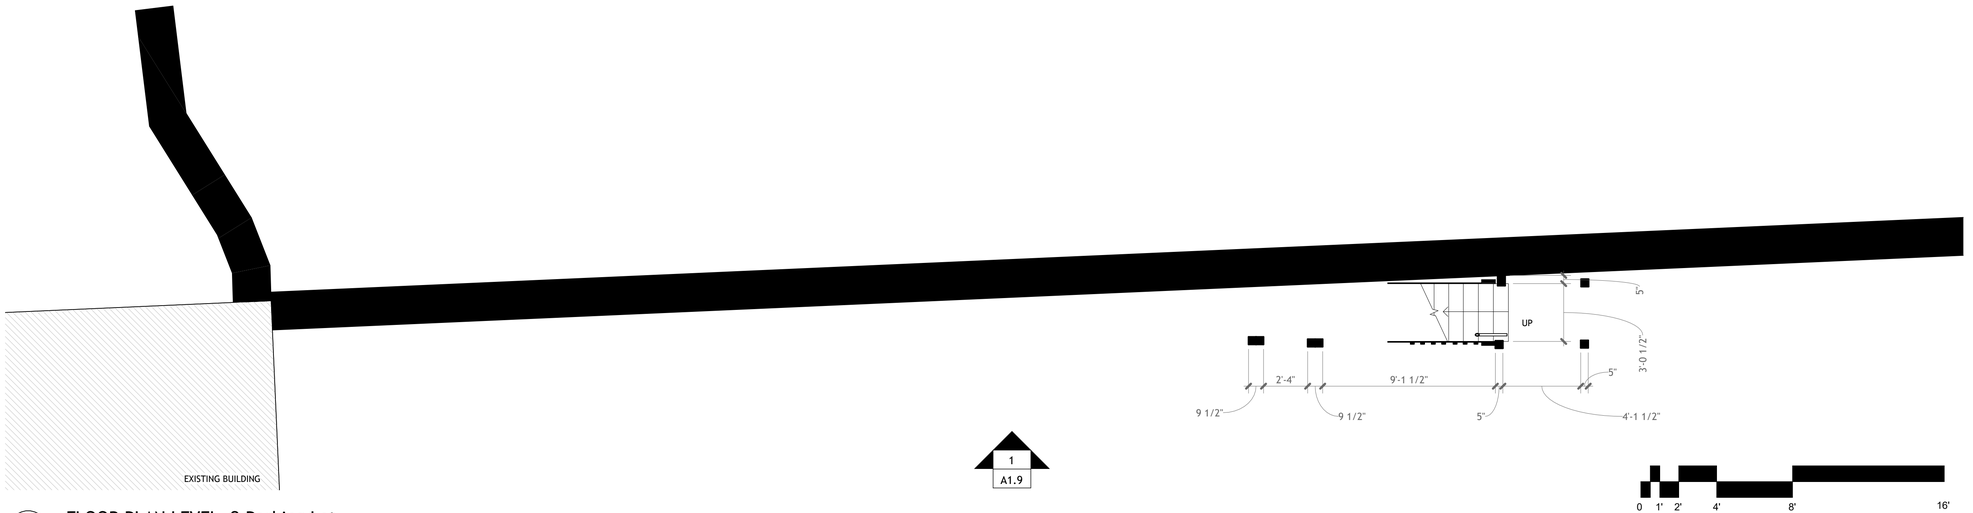

1 FLOOR PLAN LEVEL -2 Parking Lot

SCALE: 1/4" = 1'-0"

1
A1.8


FLOOR PLAN LEVEL -2 Parking Lot

Project Number	
Date	
Drawn By	
Checked By	

A1.1


Scale 1/4" = 1'-0"

N
Plan North

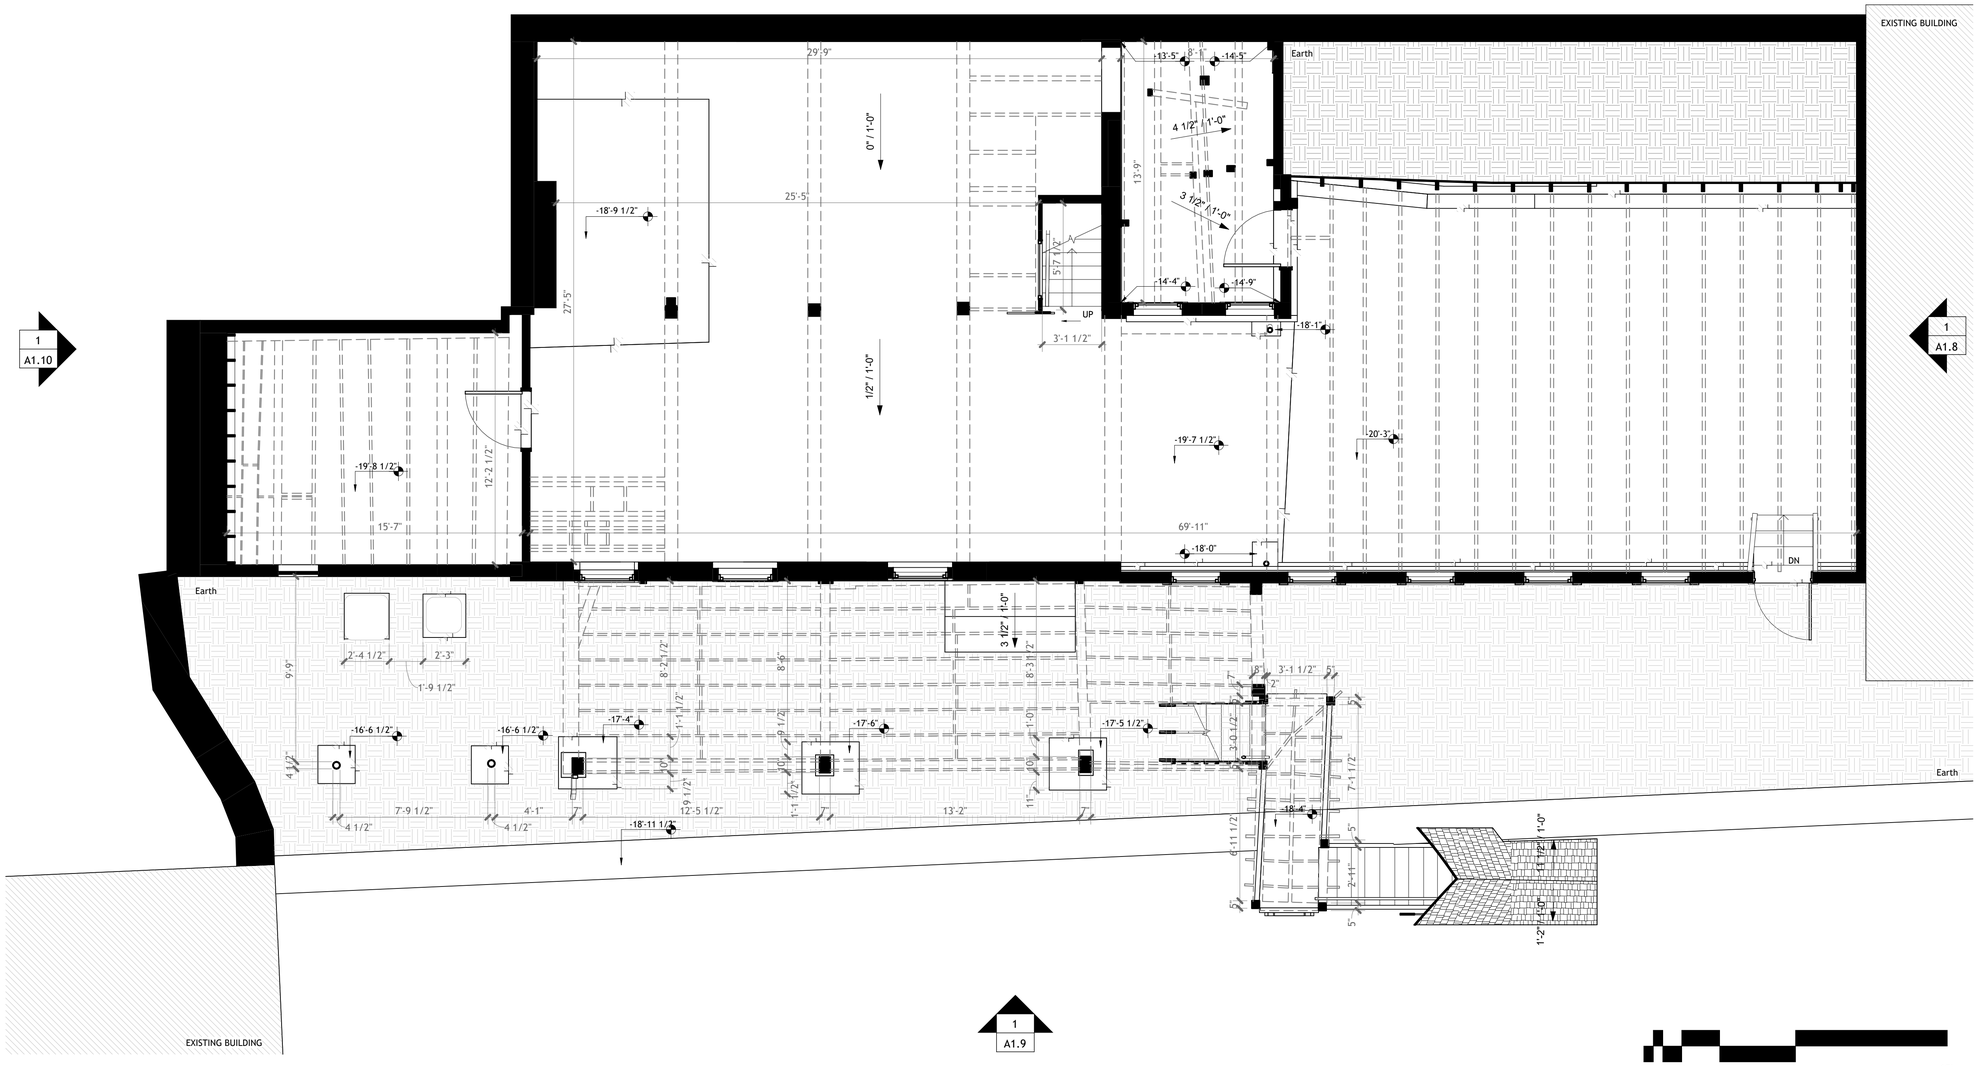

1 FLOOR PLAN LEVEL -1 Basement

SCALE: 1/4" = 1'-0"

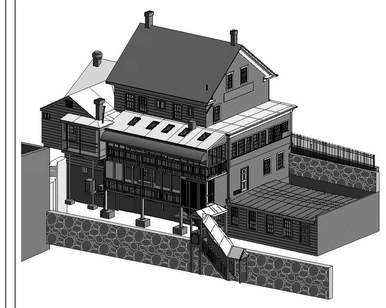


FLOOR PLAN LEVEL -1 Basement

Project Number	
Date	
Drawn By	
Checked By	

A1.2

Scale 1/4" = 1'-0"

N
Plan North

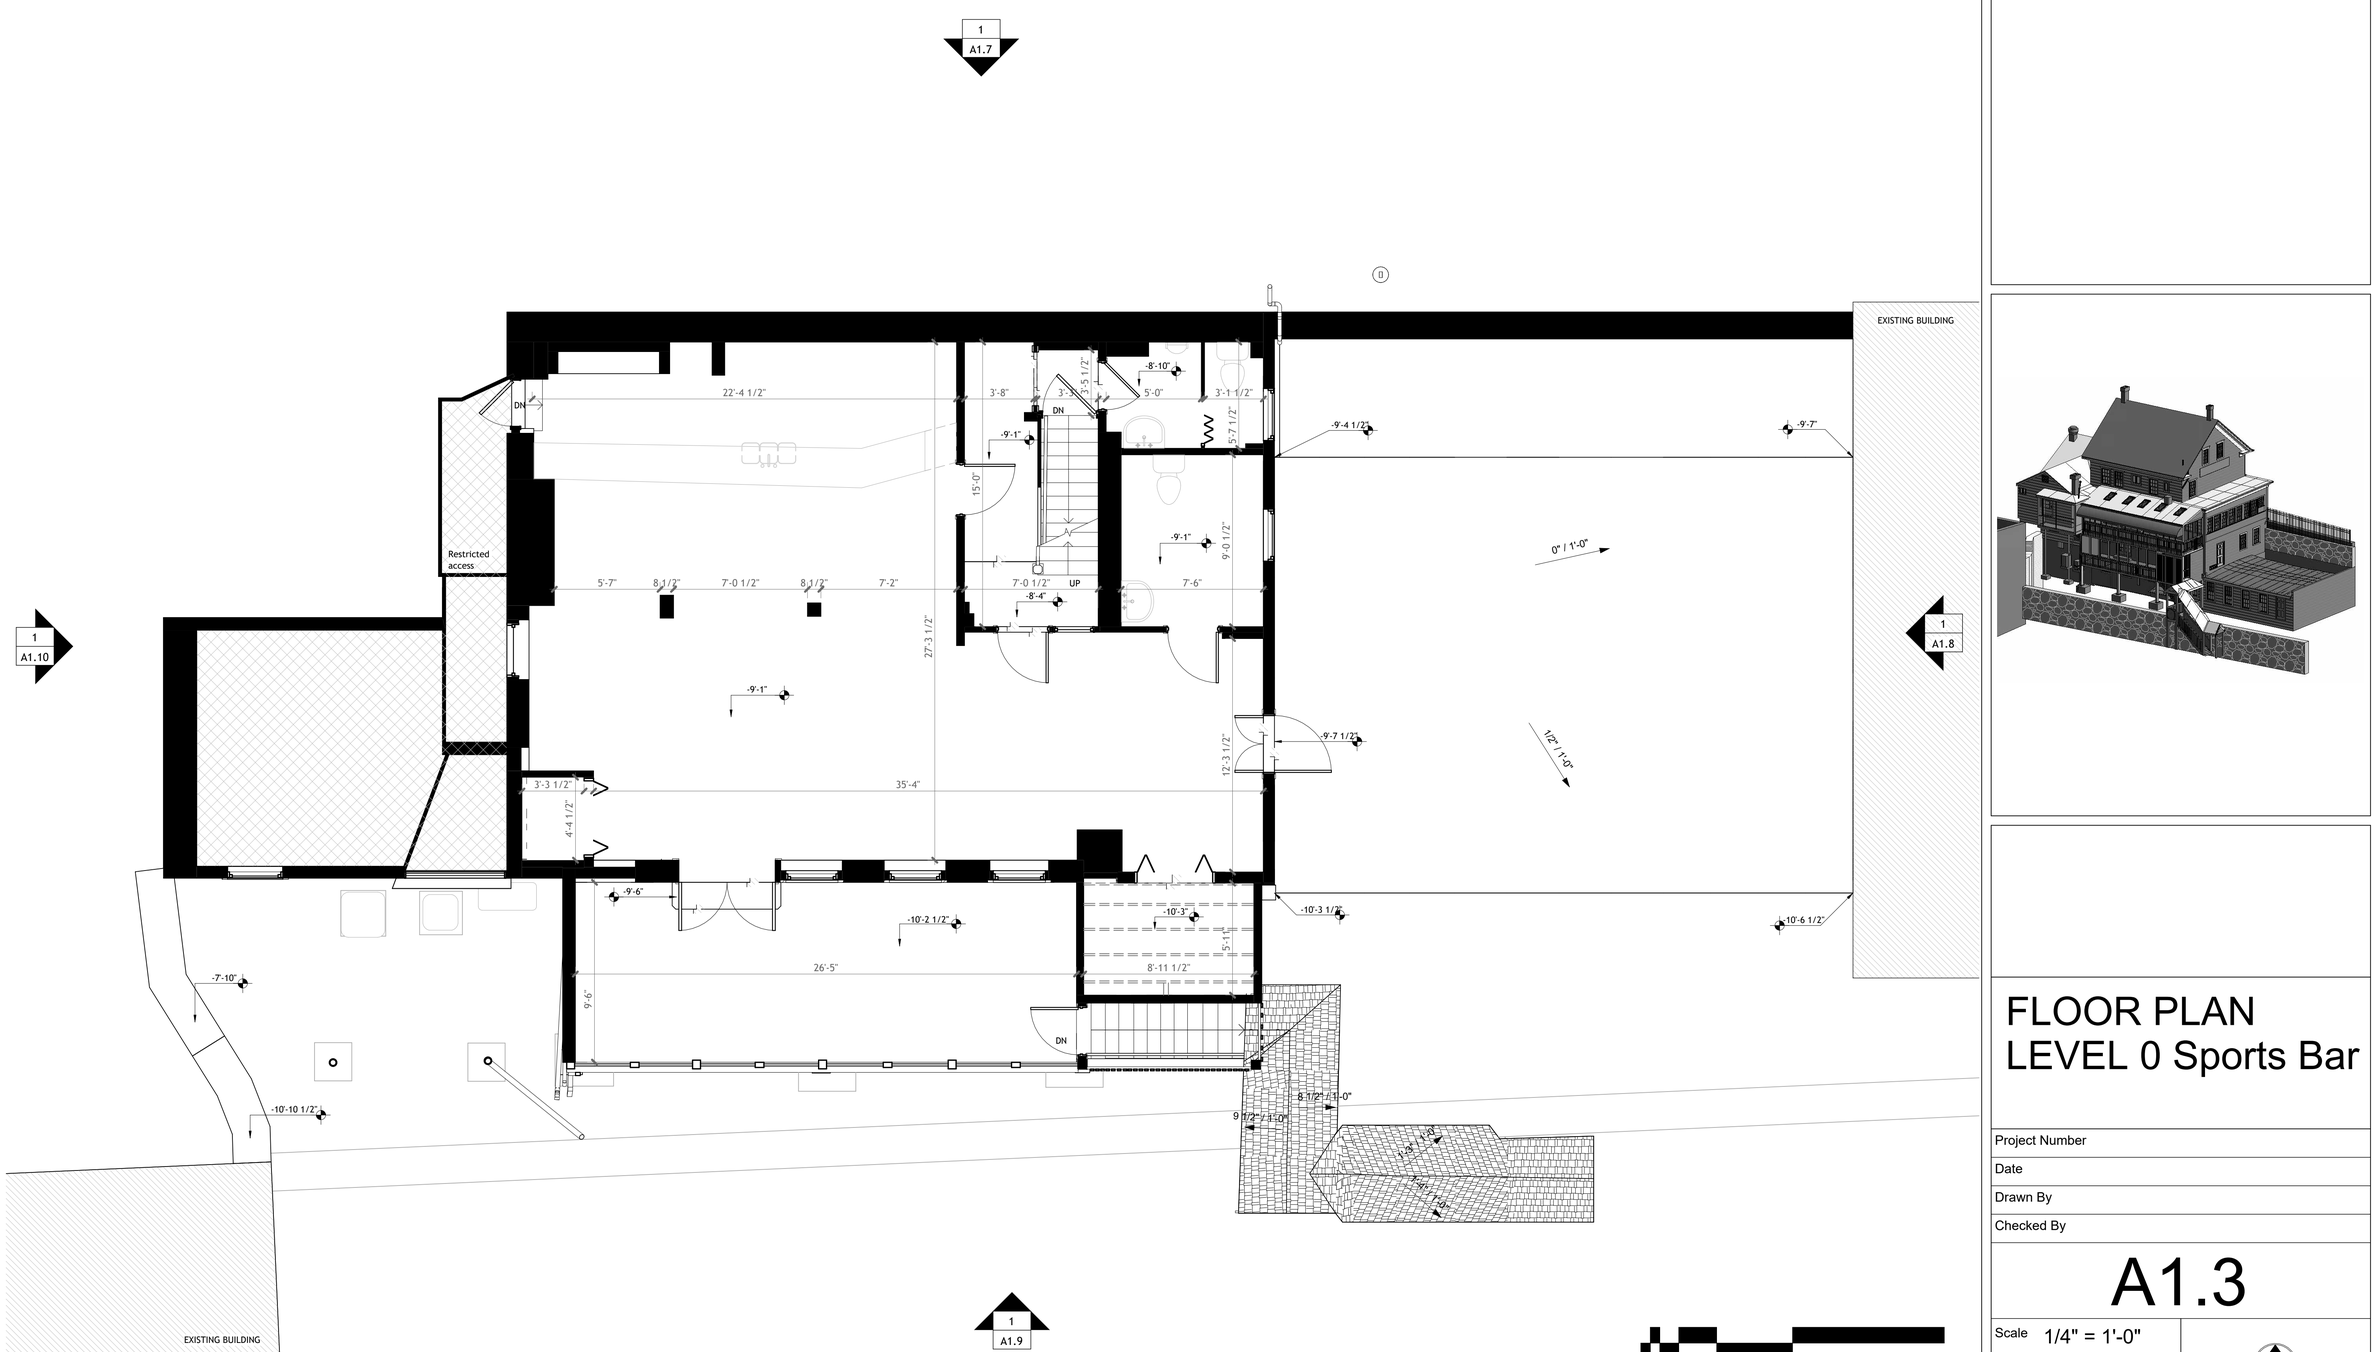

1 FLOOR PLAN LEVEL 0 Sports Bar

SCALE: 1/4" = 1'-0"


FLOOR PLAN
LEVEL 0 Sports Bar

Project Number	
Date	
Drawn By	
Checked By	

A1.3


Scale 1/4" = 1'-0"

N
Plan North

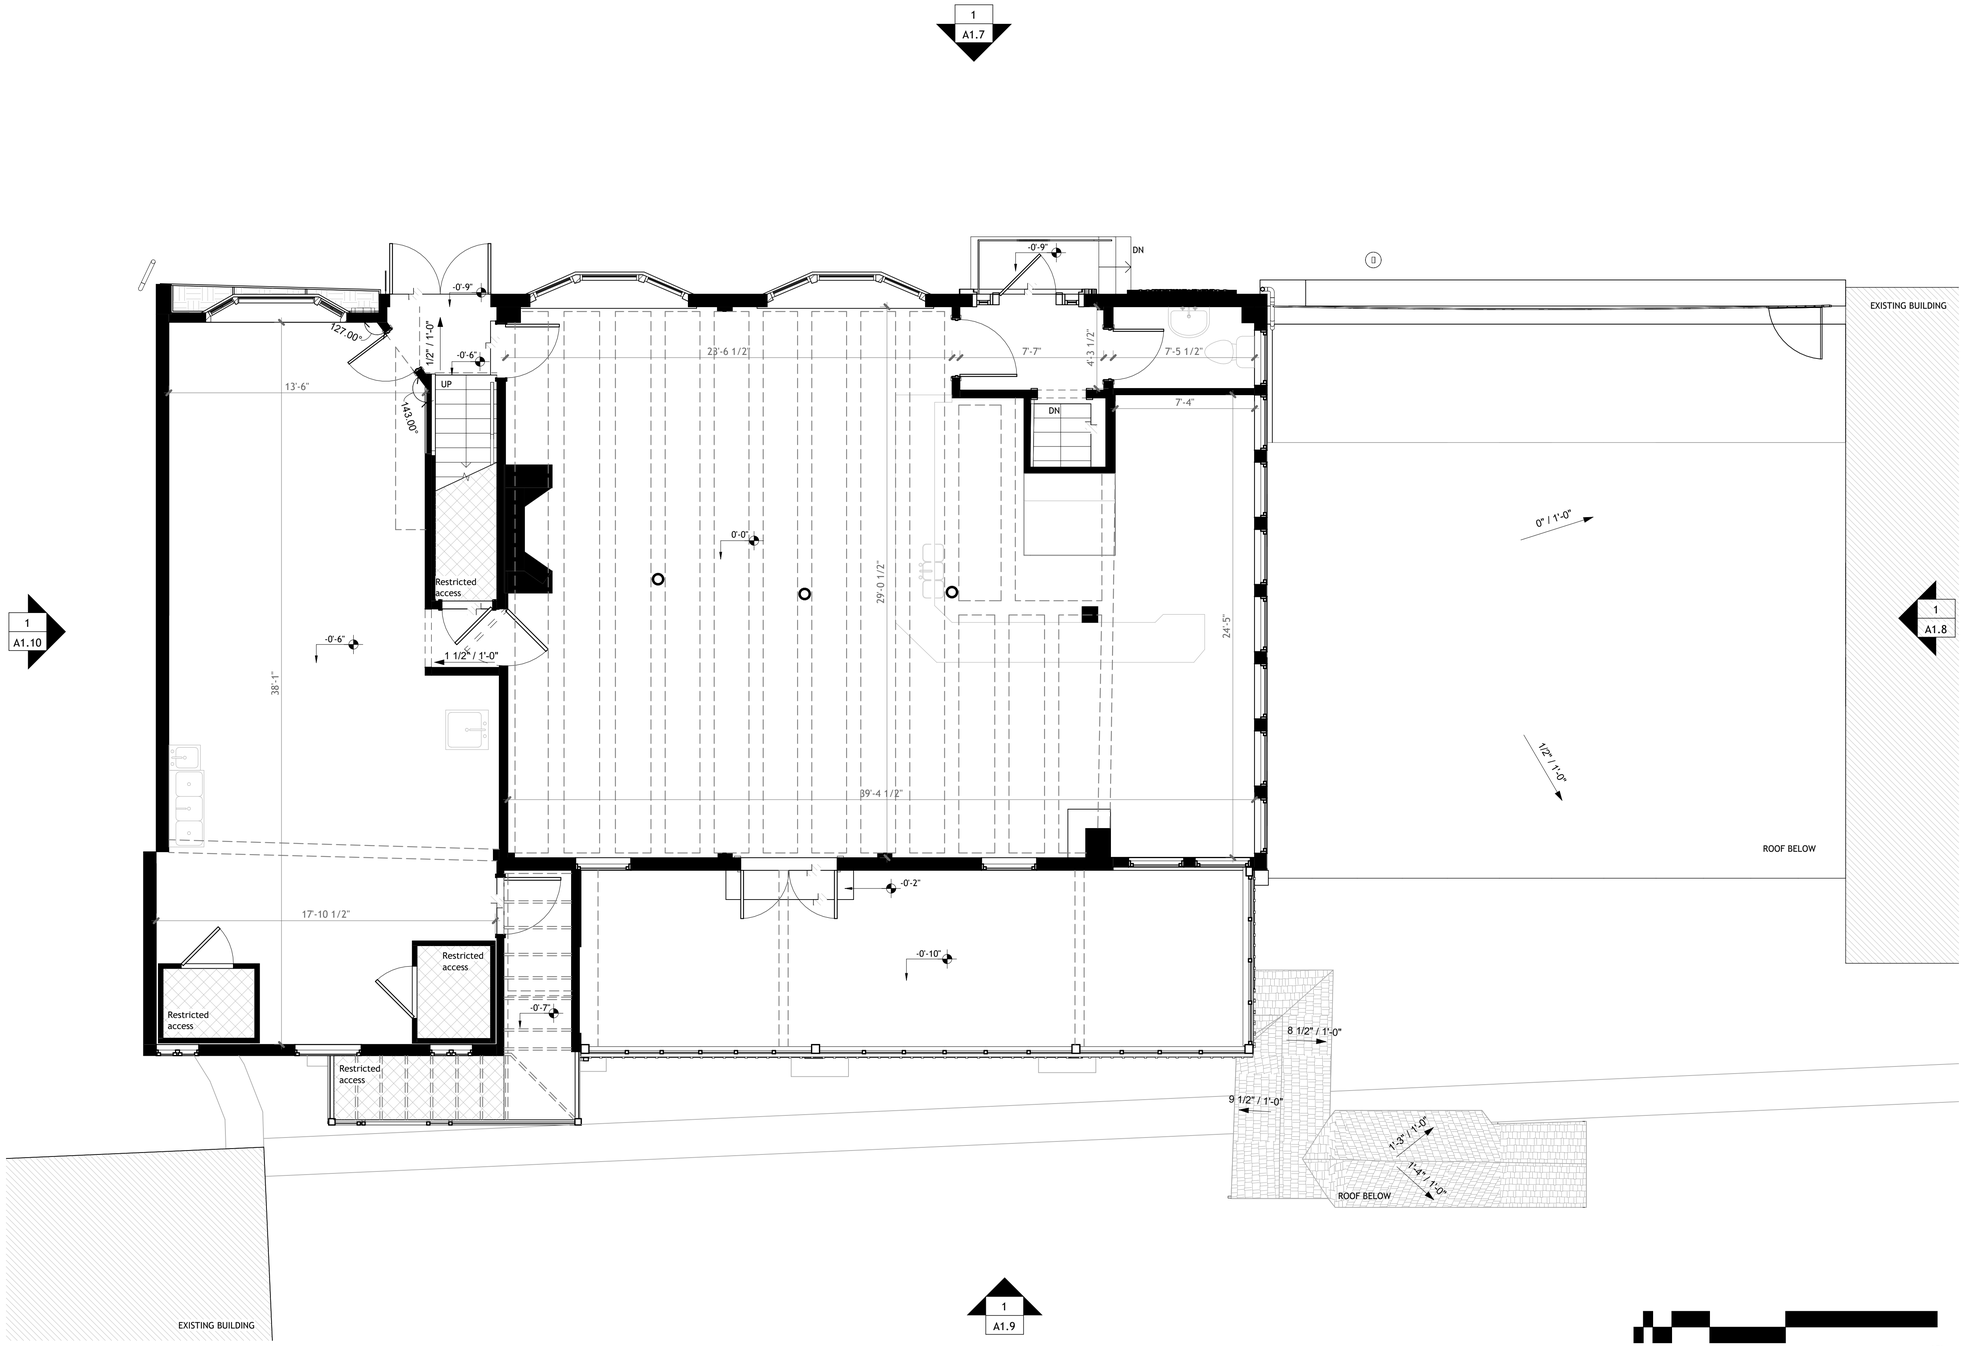

1 FLOOR PLAN LEVEL 1

SCALE: 1/4" = 1'-0"

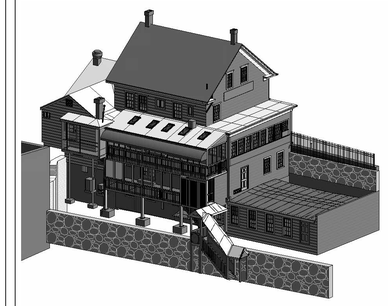


FLOOR PLAN LEVEL 1

Project Number	
Date	
Drawn By	
Checked By	

A1.4


Scale 1/4" = 1'-0"

N
Plan North

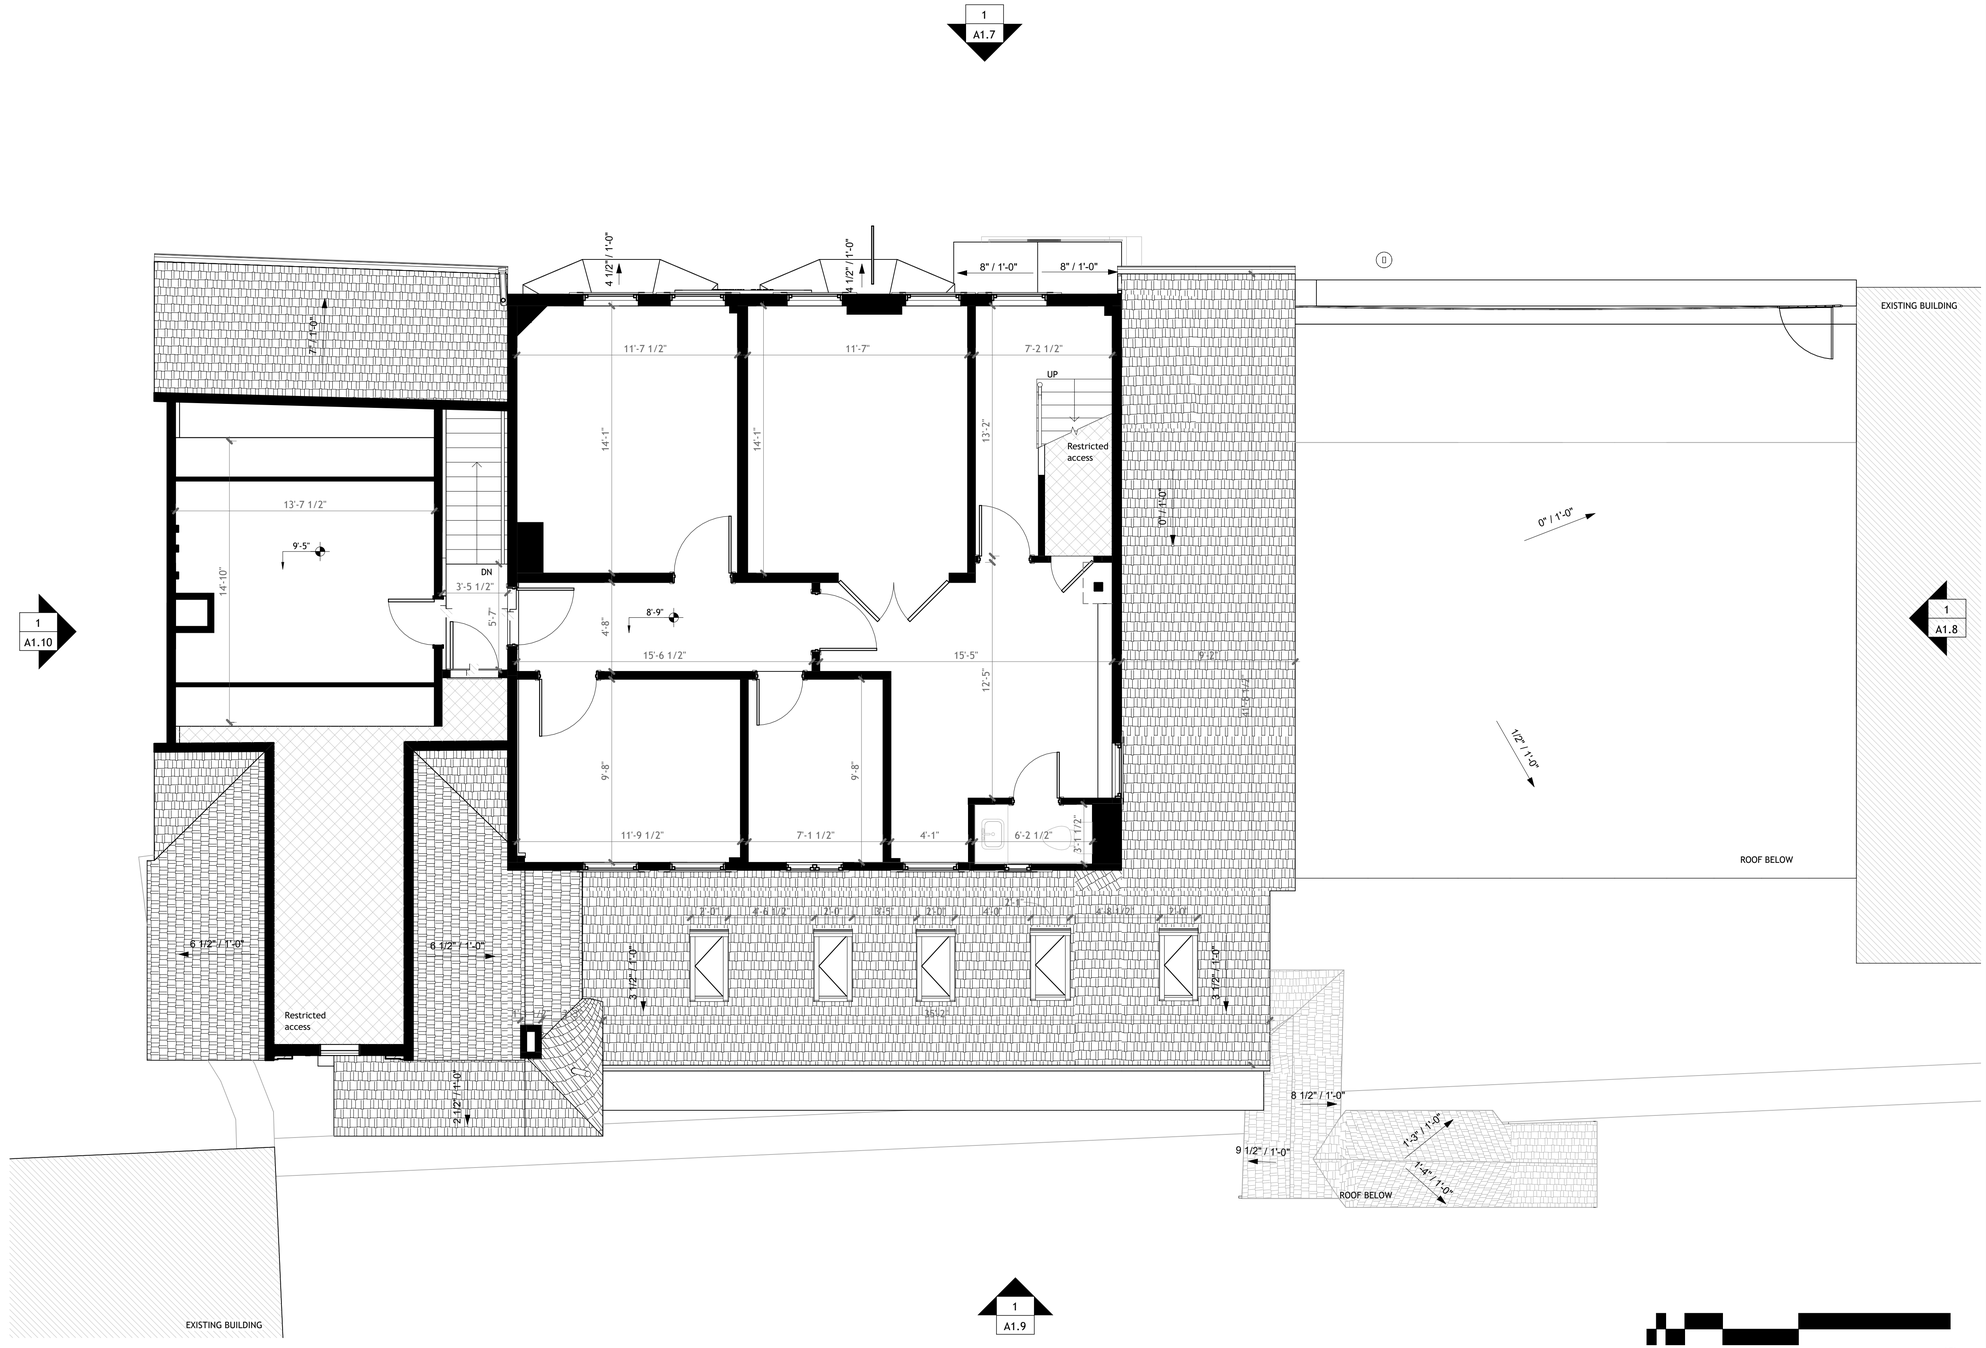

1 FLOOR PLAN LEVEL 2

SCALE: 1/4" = 1'-0"

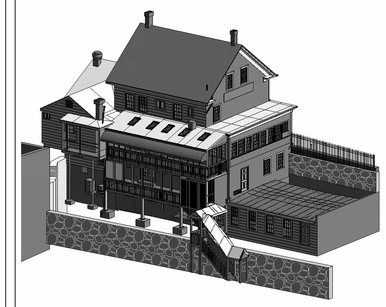


FLOOR PLAN LEVEL 2

Project Number	
Date	
Drawn By	
Checked By	

A1.5


Scale 1/4" = 1'-0"

N
Plan North

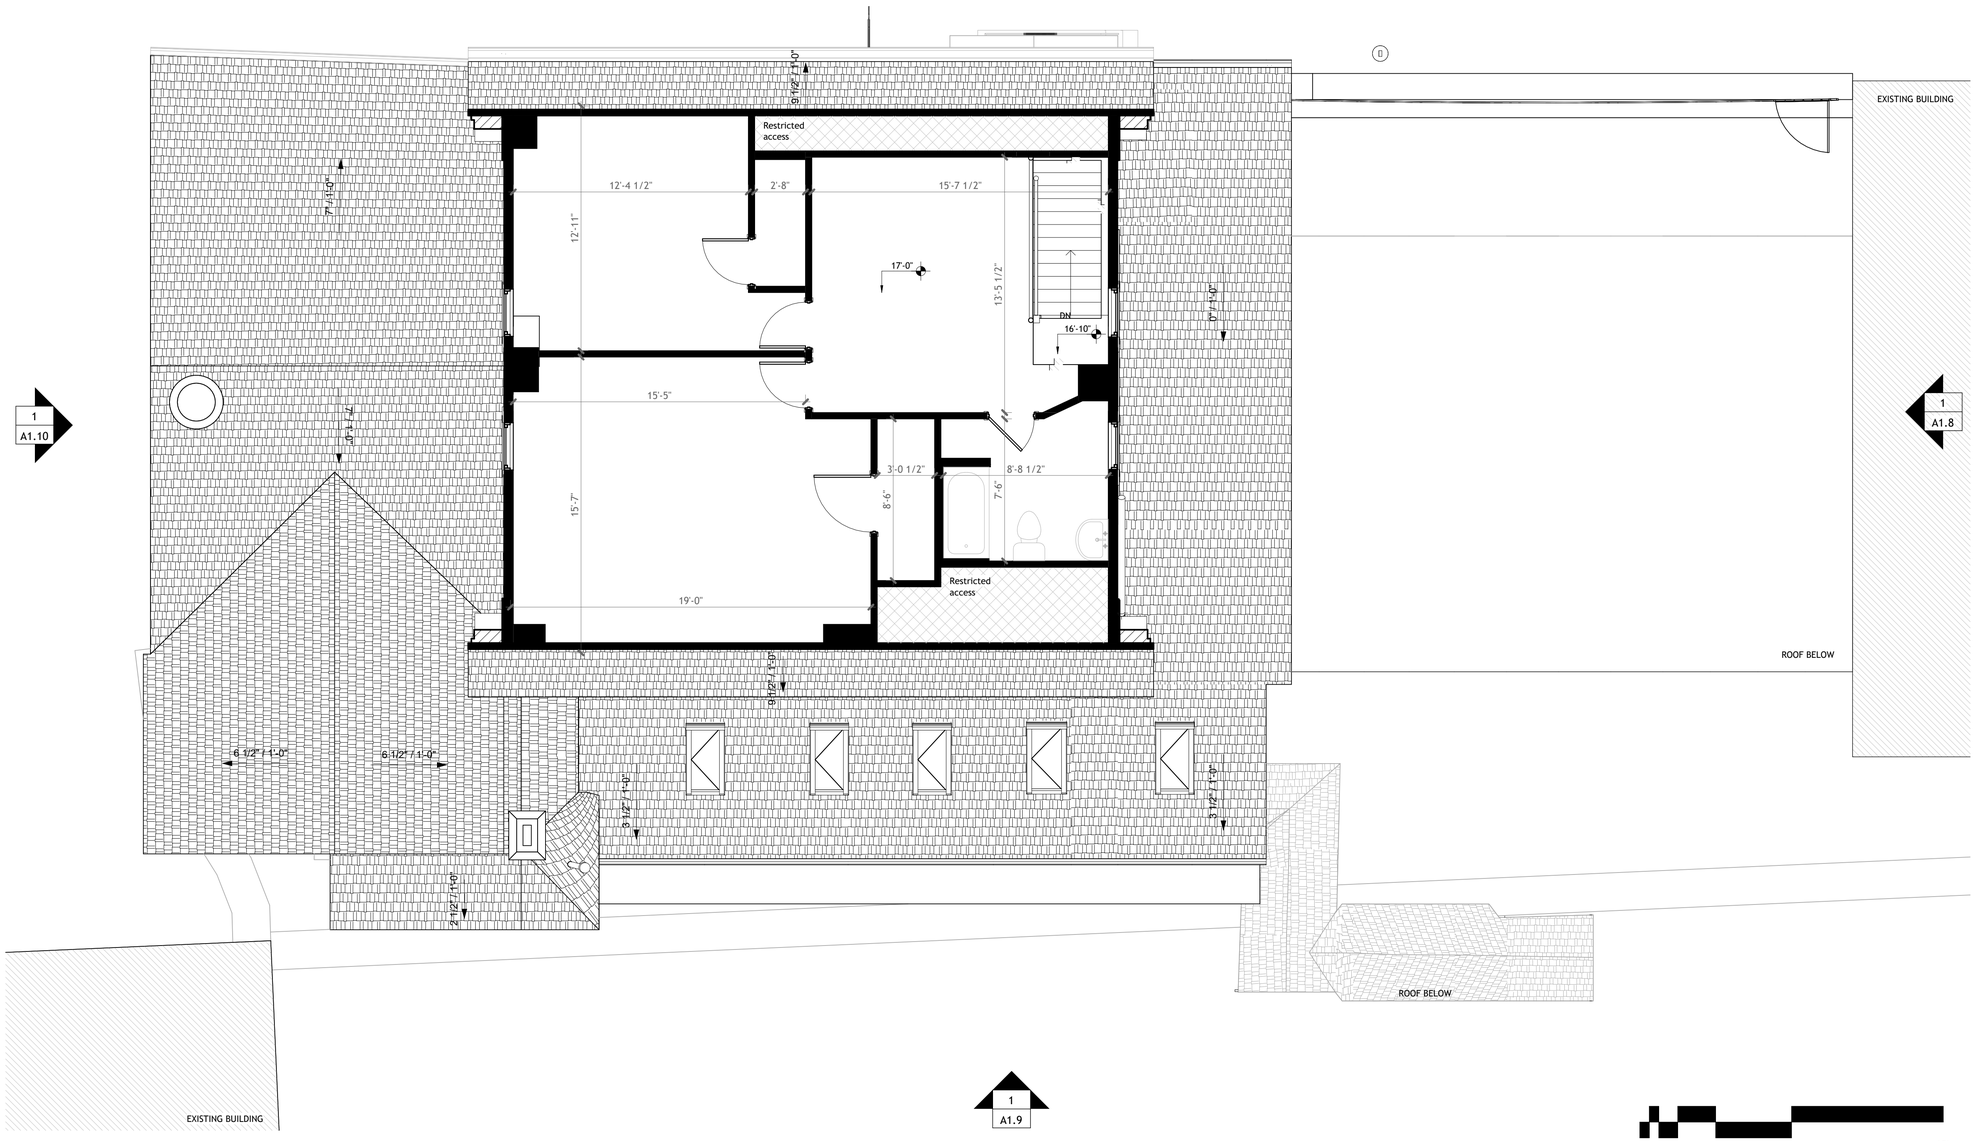

1 FLOOR PLAN LEVEL 3

SCALE: 1/4" = 1'-0"

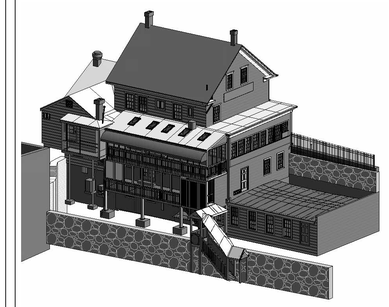

FLOOR PLAN LEVEL 3

Project Number	
Date	
Drawn By	
Checked By	

A1.6


Scale 1/4" = 1'-0"

N
Plan North



1 NORTH ELEVATION

SCALE: 1/4" = 1'-0"

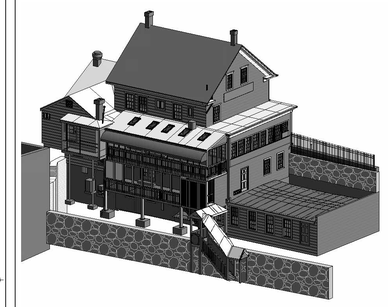


NORTH ELEVATION

Project Number	
Date	
Drawn By	
Checked By	


A1.7

Scale 1/4" = 1'-0"

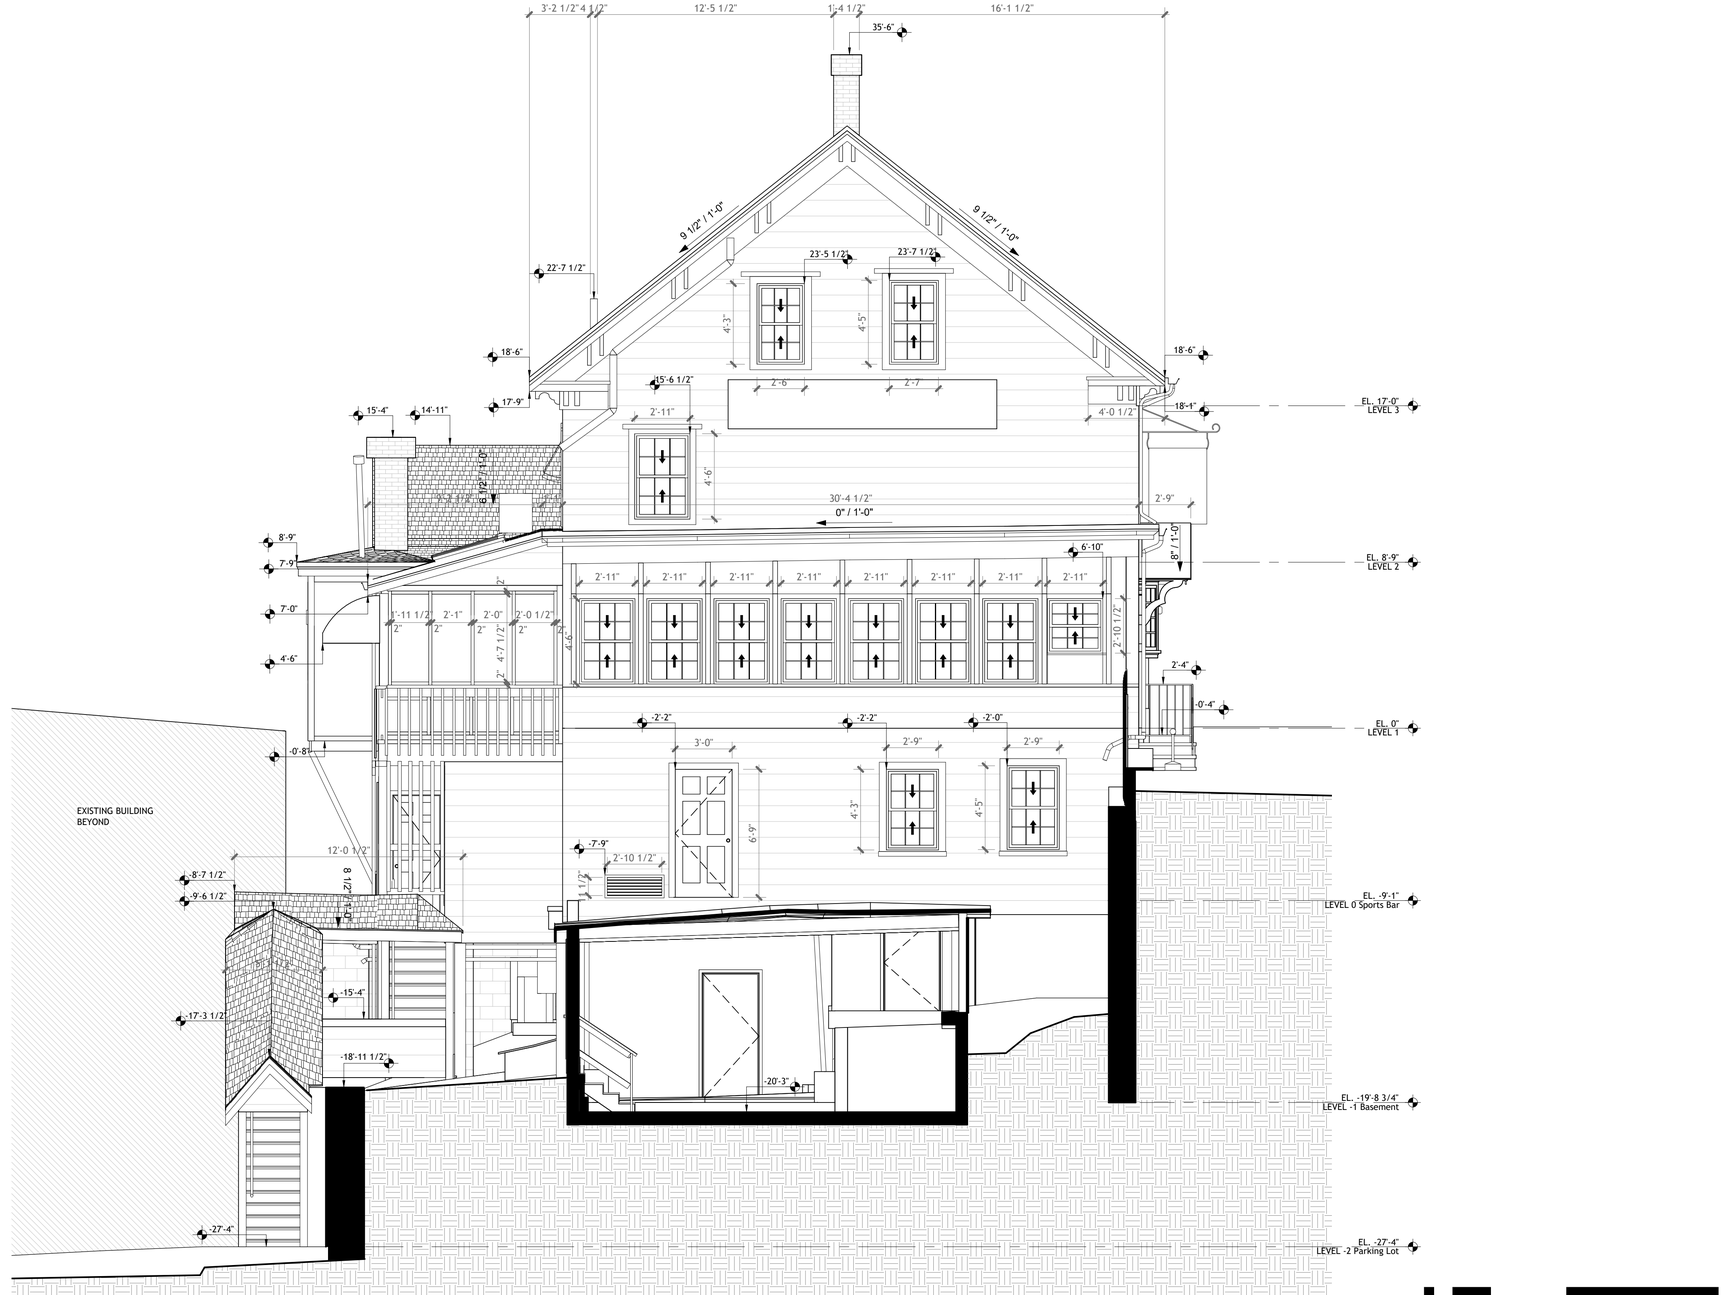

1 EAST ELEVATION

SCALE: 1/4" = 1'-0"

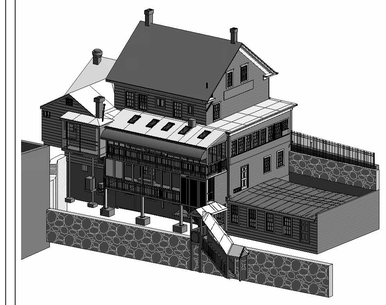


EAST ELEVATION

Project Number	
Date	
Drawn By	
Checked By	


A1.8

Scale 1/4" = 1'-0"

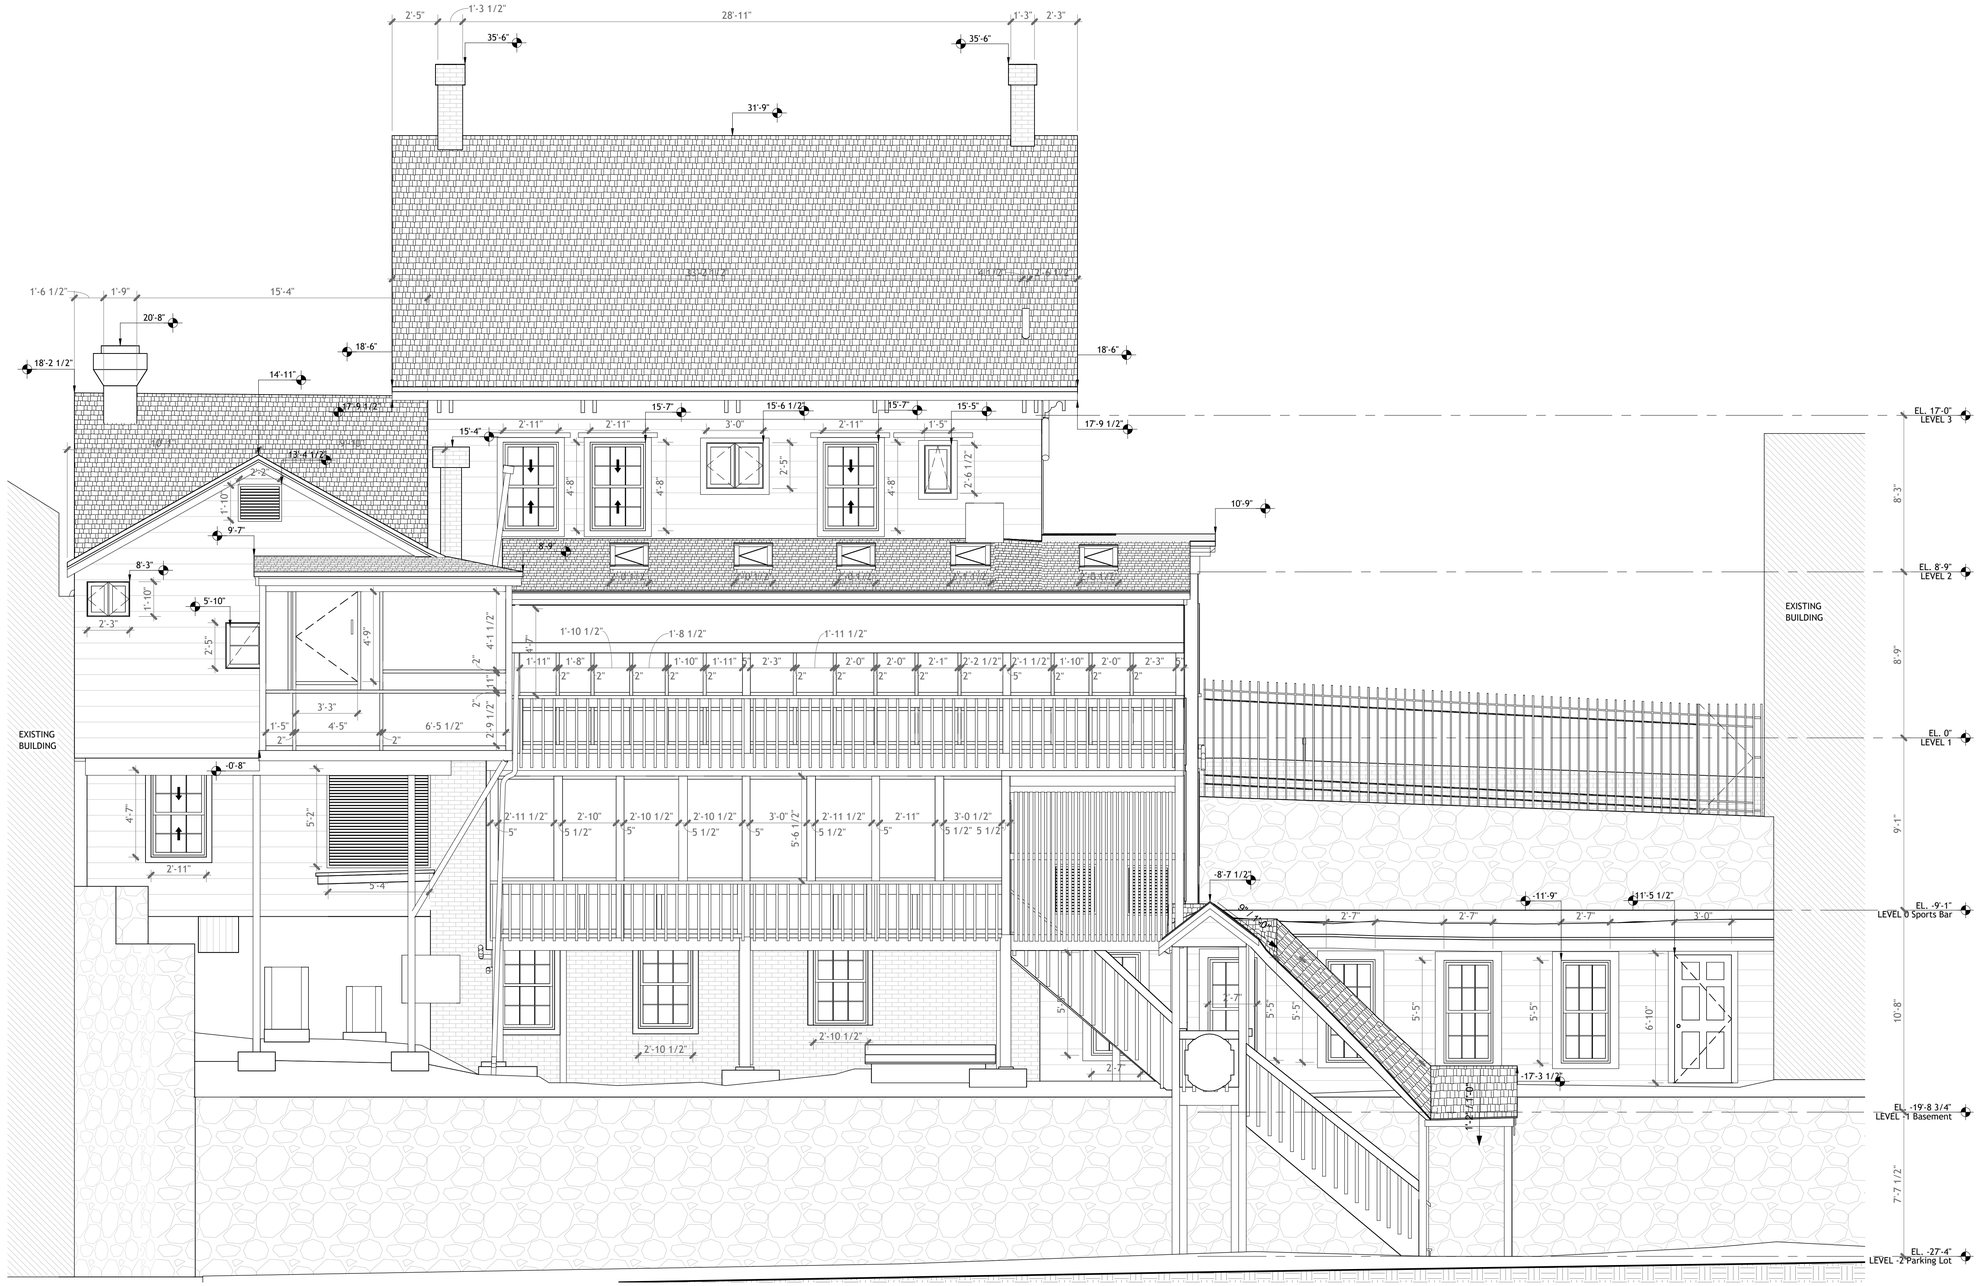

1 SOUTH ELEVATION

SCALE: 1/4" = 1'-0"

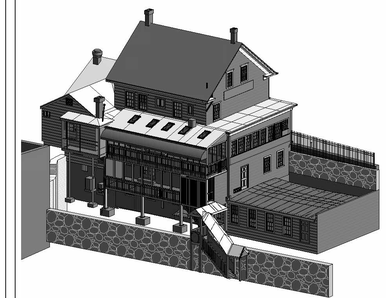


SOUTH ELEVATION

Project Number	
Date	
Drawn By	
Checked By	

A1.9


Scale 1/4" = 1'-0"

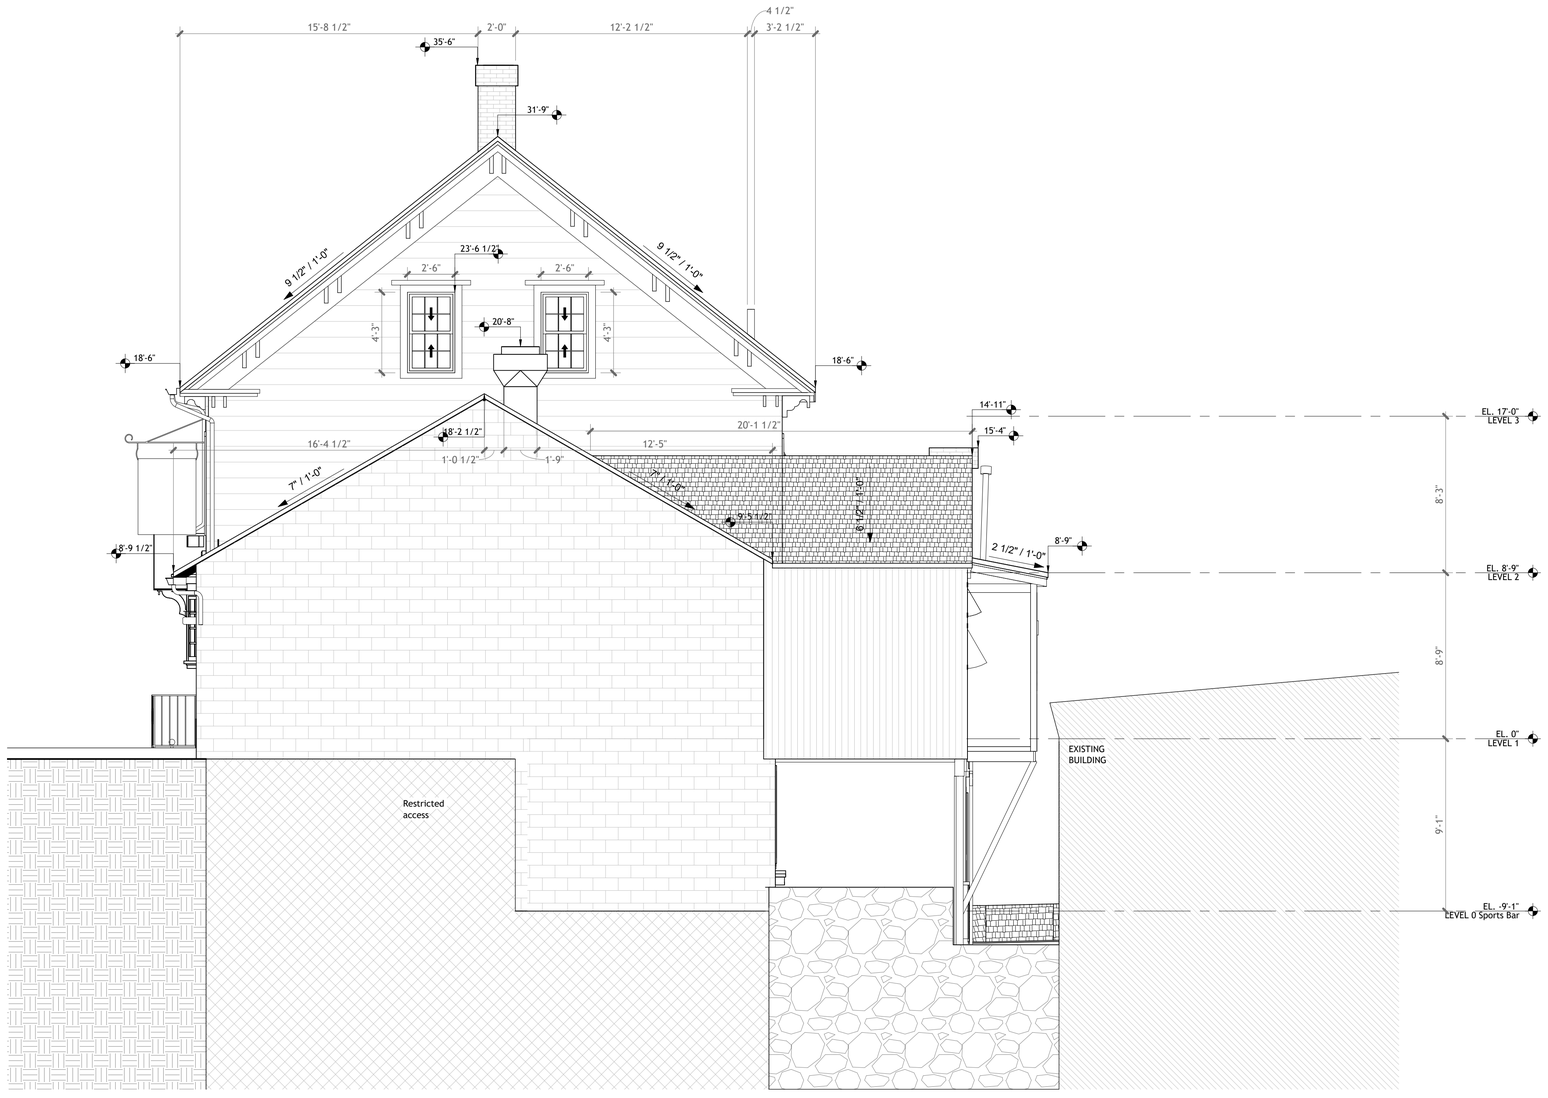

1 WEST ELEVATION

SCALE: 1/4" = 1'-0"

0 1' 2' 4' 8' 16'

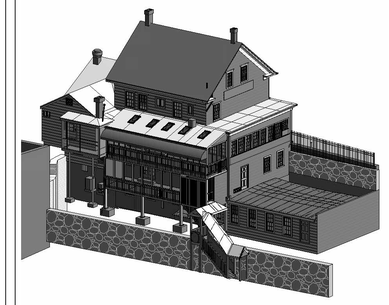

WEST ELEVATION

Project Number	
Date	
Drawn By	
Checked By	

A1.10

Scale 1/4" = 1'-0"