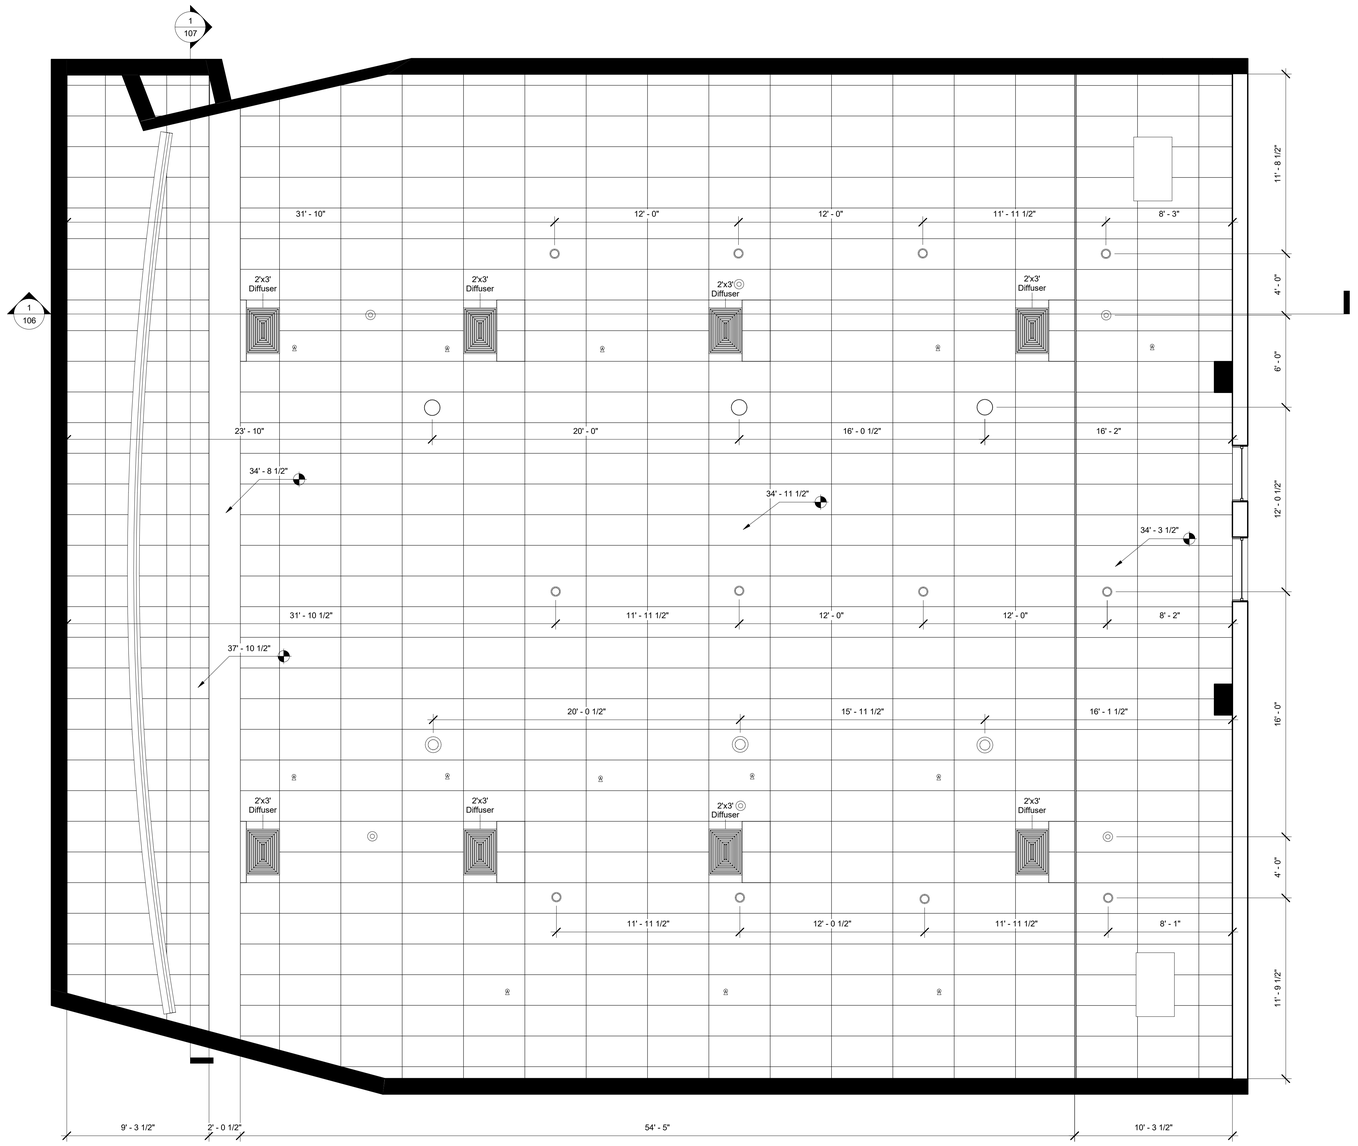

1 REFLECTED SEILING PLAN
1/4" = 1'-0"

Consultant
Address
Address
Address
Phone

Consultant
Address
Address
Address
Phone

Consultant
Address
Address
Address
Phone

Consultant
Address
Address
Address
Phone

Consultant
Address
Address
Address
Phone

No.	Description	Date

Owner

Project Name

Reflected ceiling plan

Project Number	Project Number
Date	Issue Date
Drawn By	Author
Checked By	Checker

101

Scale 1/4" = 1'-0"

10/18/2022 12:04:41 AM