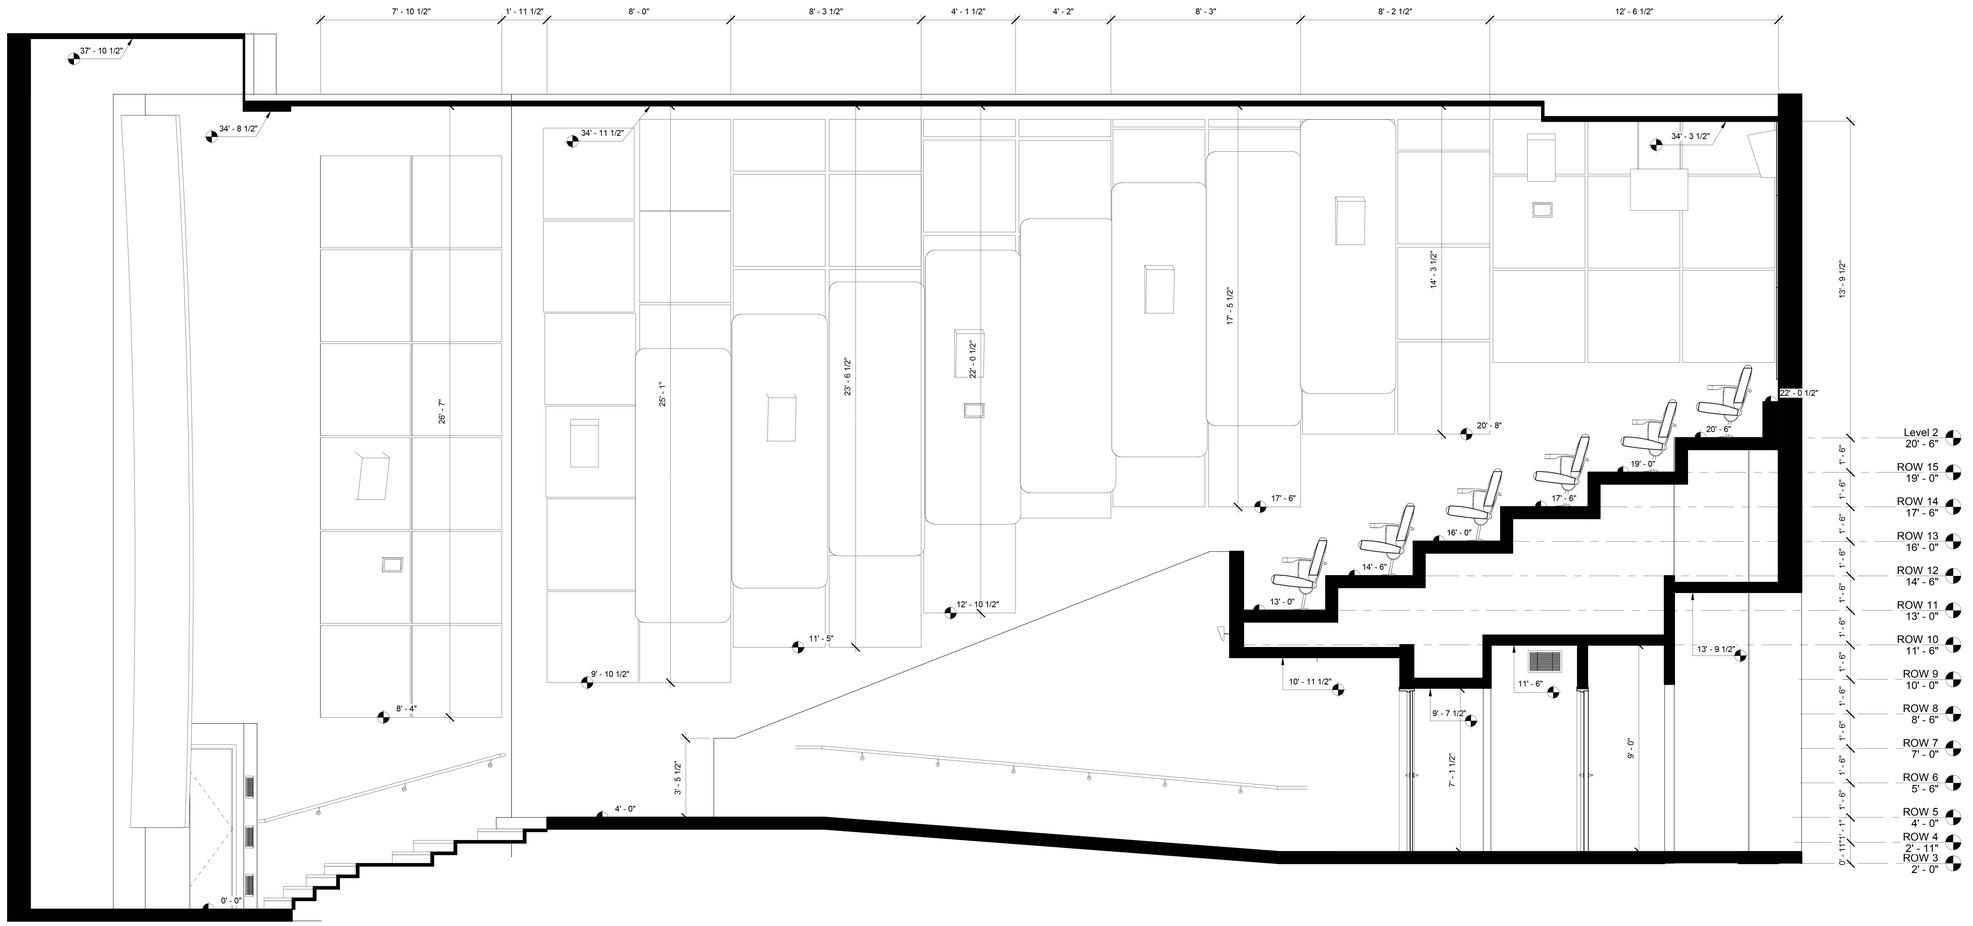

1 NORTH ELEVATION
3/8" = 1'-0"

Consultant
Address
Address
Address
Phone

Consultant
Address
Address
Address
Phone

Consultant
Address
Address
Address
Phone

Consultant
Address
Address
Address
Phone

Consultant
Address
Address
Address
Phone

No.	Description	Date

Owner

Project Name

North Elevation

Project Number	Project Number
Date	Issue Date
Drawn By	Author
Checked By	Checker

103

Scale 3/8" = 1'-0"

10/18/2022 12:04:43 AM