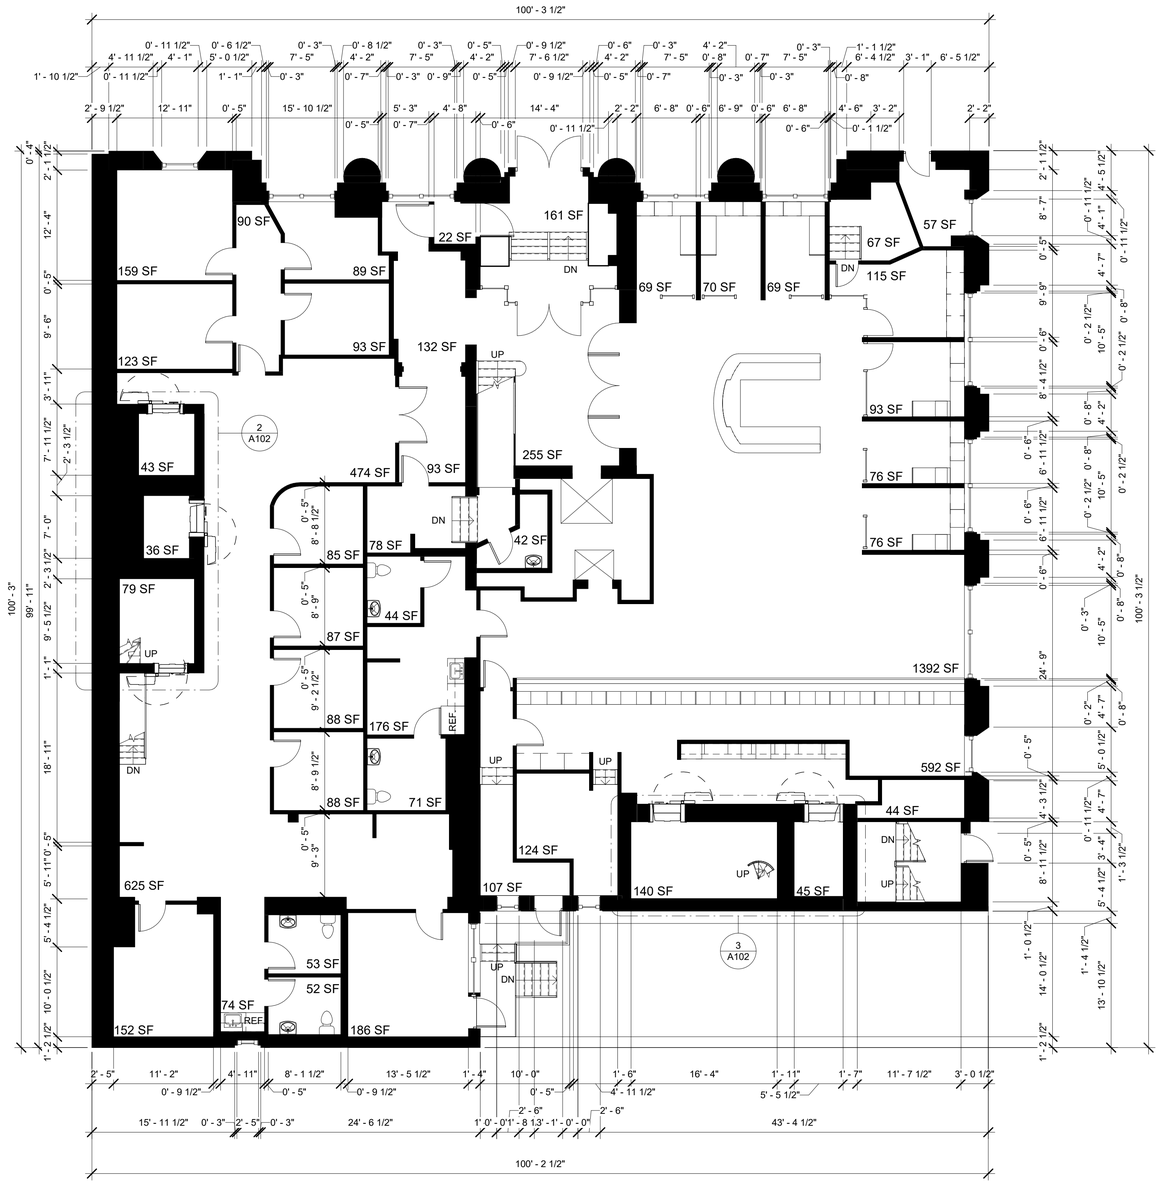

1 Existing floor plan, Level 1
1/8" = 1'-0"

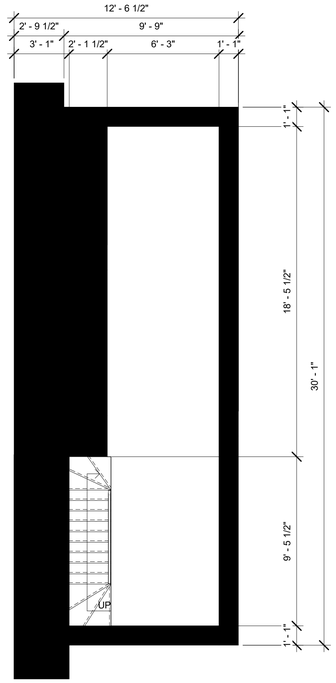

2 Existing floor plan, Level 1 - Callout 1
1/4" = 1'-0"

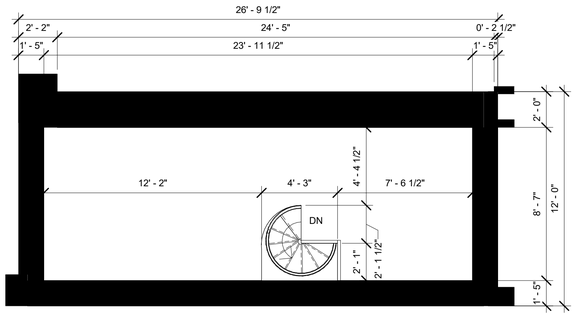

3 Existing floor plan, Level 1 - Callout 2
1/4" = 1'-0"

No.	Description	Date

Consultant
Address
Address
Address
Phone

Consultant
Address
Address
Address
Phone

Consultant
Address
Address
Address
Phone

Level 1

Project Number	2107
Date	17.09.2021
Drawn By	Author
Checked By	Checker

A102

Scale: As indicated

17.09.2021 18:05:07