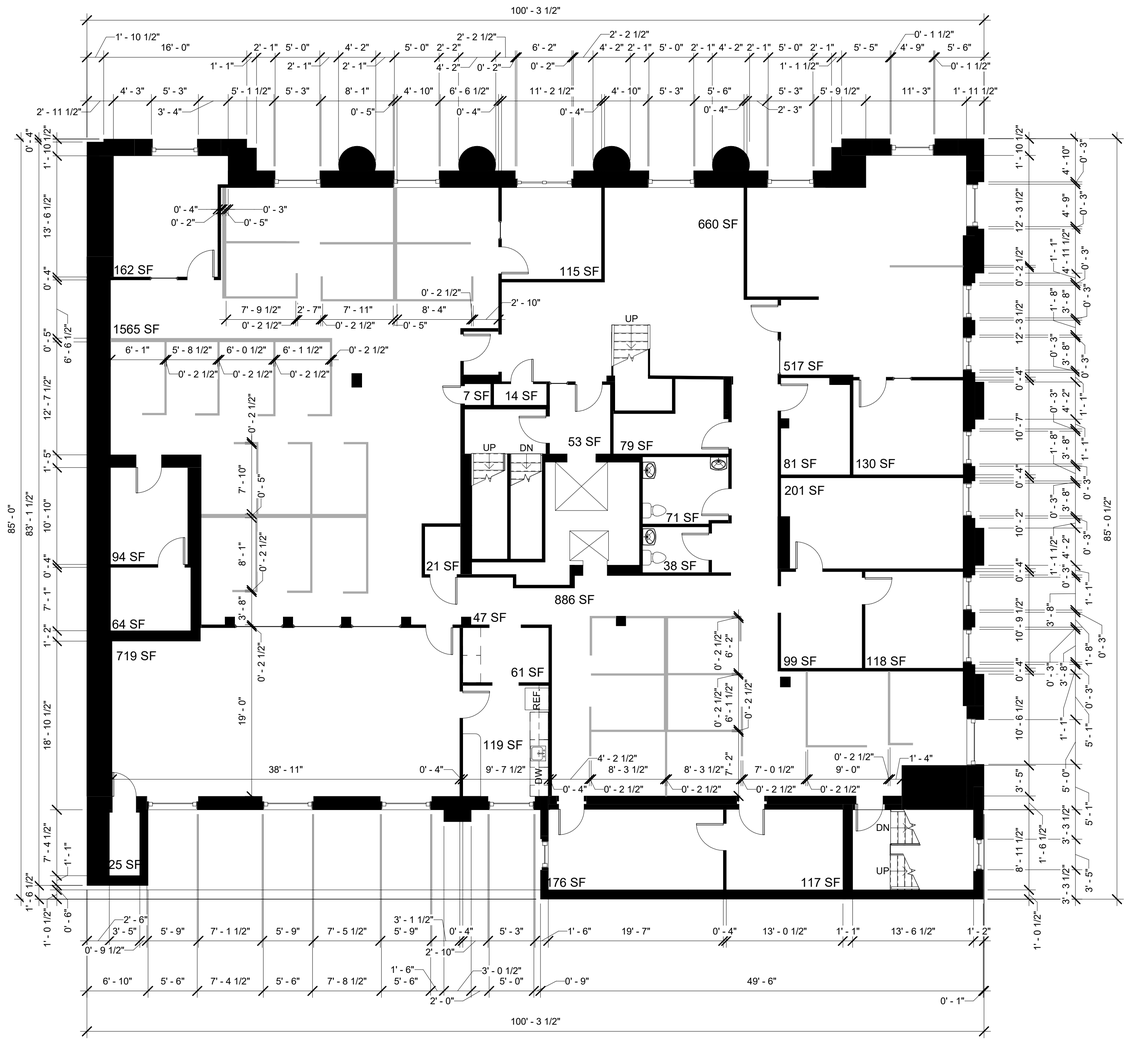

1 Existing floor plan, Level 2
1/8" = 1'-0"

Consultant
Address
Address
Address
Phone

Consultant
Address
Address
Address
Phone

Consultant
Address
Address
Address
Phone

No.	Description	Date

Level 2

Project Number	2107
Date	17.09.2021
Drawn By	Author
Checked By	Checker

A103

Scale 1/8" = 1'-0"

17.09.2021 18:05:07