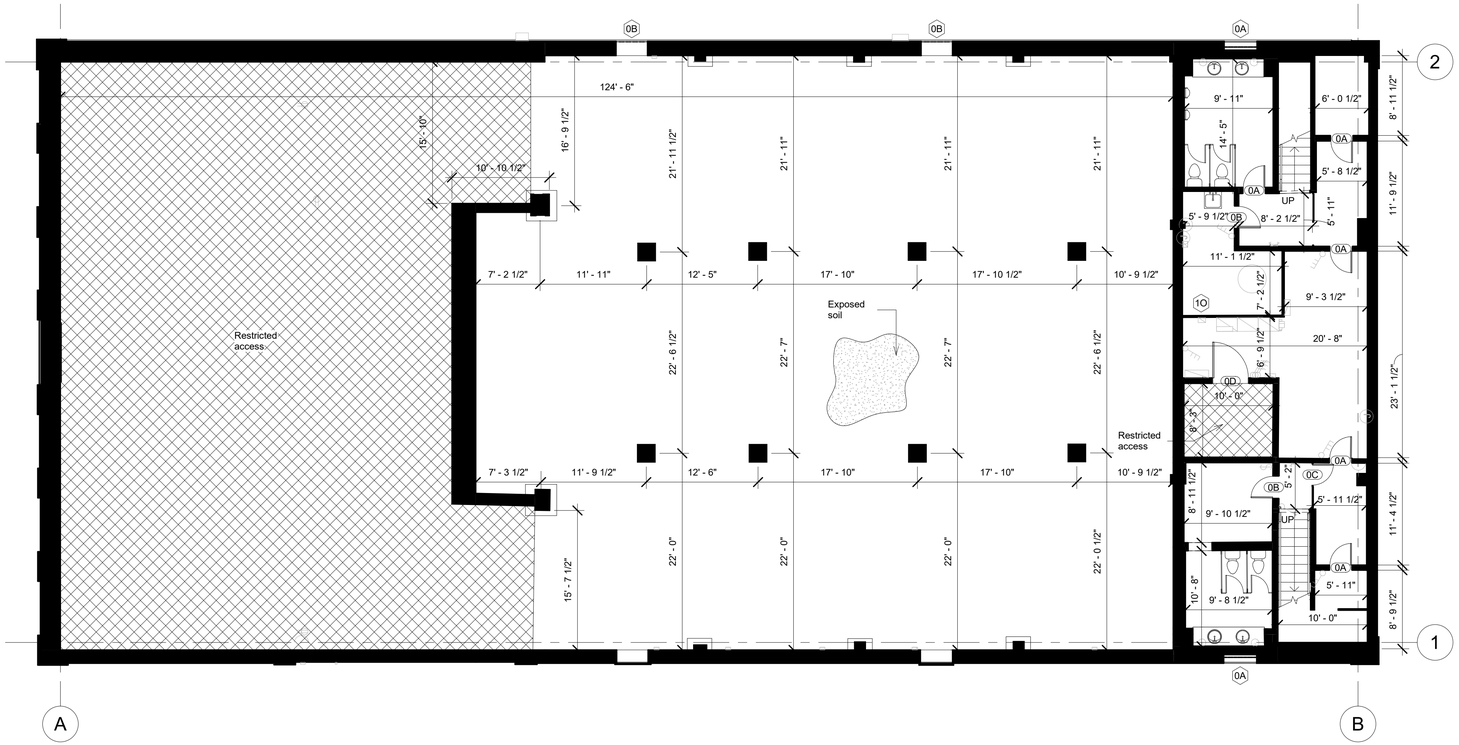

1 Level -1 Floor Plan
1/8" = 1'-0"

No.	Description	Date

BASEMENT PLAN

Project number	
Date	
Drawn by	
Checked by	CW

A1

Scale 1/8" = 1'-0"

10/16/2022 10:49:34 AM