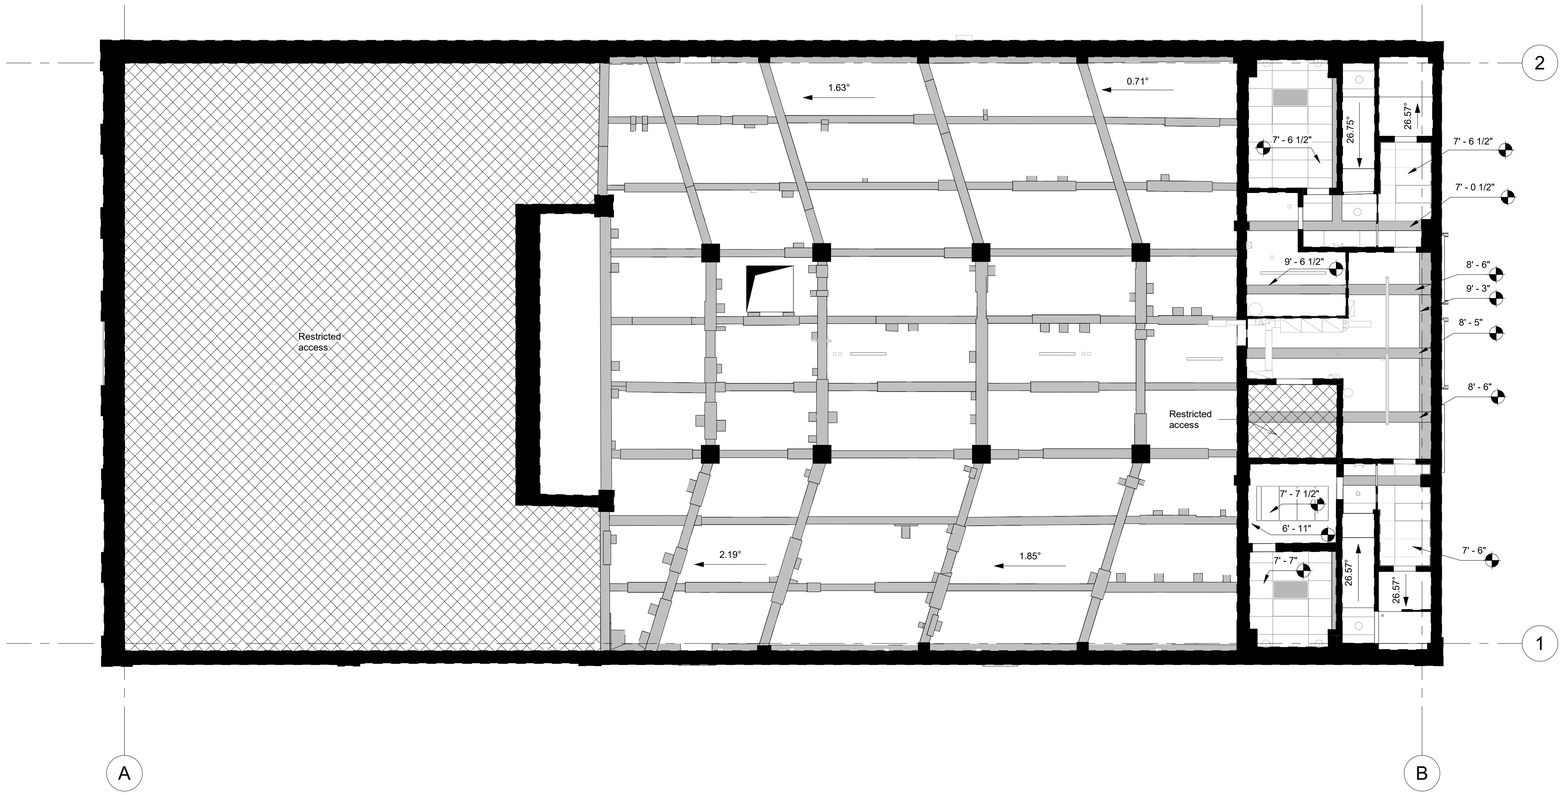

1 Level -1 Ceiling Plan
1/8" = 1'-0"

No.	Description	Date

BASEMENT CEILING PLAN

Project number	
Date	
Drawn by	
Checked by	CW
	A4
Scale	1/8" = 1'-0"

10/16/2022 10:49:41 AM