1 INTERIOR ELEVATION (SUNDAY SCHOOL ROOM)

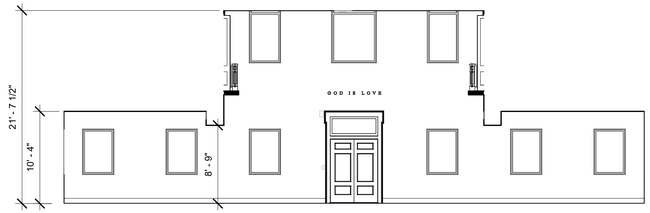

2 INTERIOR ELEVATION (SUNDAY SCHOOL ROOM)

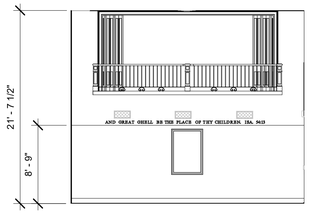

3 INTERIOR ELEVATION (SUNDAY SCHOOL ROOM)

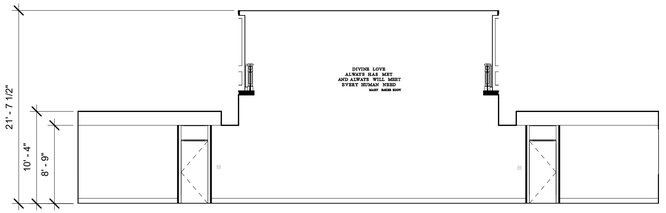

4 INTERIOR ELEVATION (SUNDAY SCHOOL ROOM)

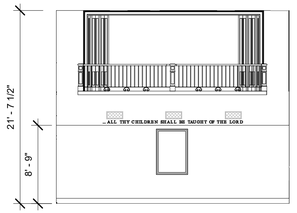

5 INTERIOR ELEVATION (HALL)

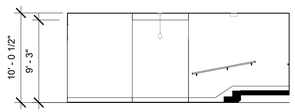

6 INTERIOR ELEVATION (HALL)

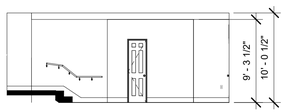

7 INTERIOR ELEVATION (HALL)

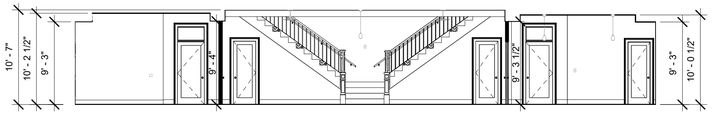

8 INTERIOR ELEVATION (HALL)

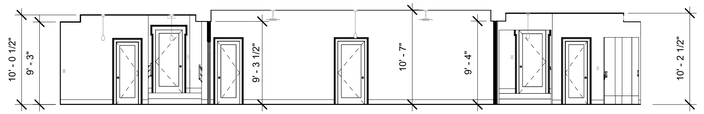

9 INTERIOR ELEVATION (HALL)

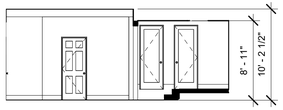

10 INTERIOR ELEVATION (HALL)

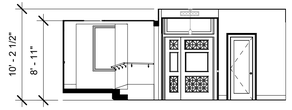

11 INTERIOR ELEVATION (ORGANIST ROOM)

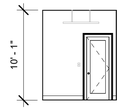

12 INTERIOR ELEVATION (ORGANIST ROOM)

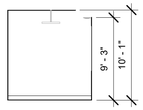

13 INTERIOR ELEVATION (ORGANIST ROOM)

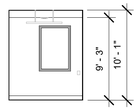

14 INTERIOR ELEVATION (ORGANIST ROOM)

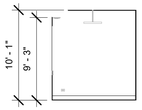

15 INTERIOR ELEVATION (HALL)

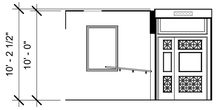

16 INTERIOR ELEVATION (HALL)

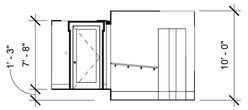

17 INTERIOR ELEVATION (AUDITORIUM)

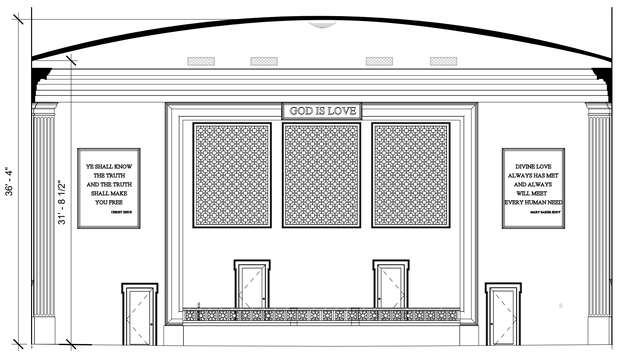

18 INTERIOR ELEVATION (AUDITORIUM)

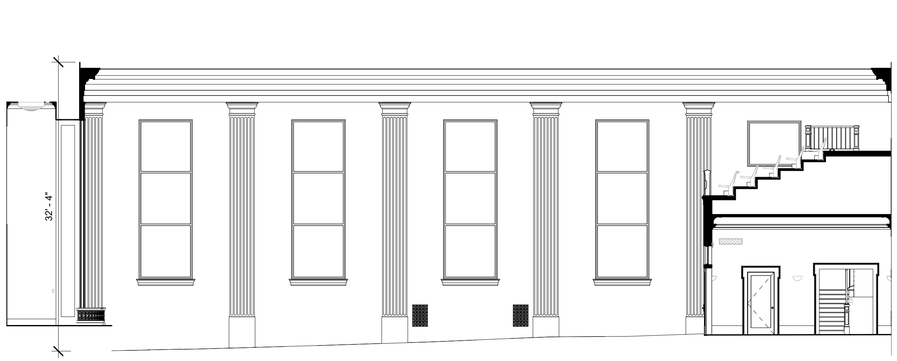

19 INTERIOR ELEVATION (AUDITORIUM)

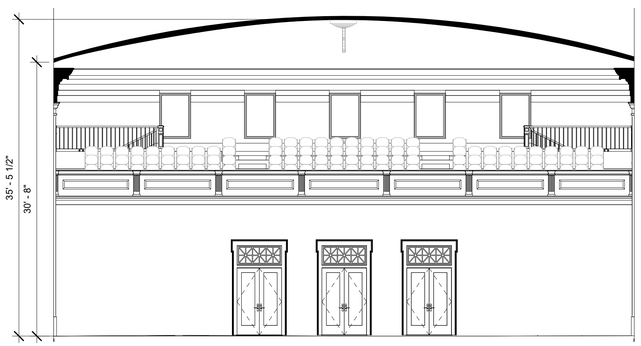

20 INTERIOR ELEVATION (AUDITORIUM)

21 INTERIOR ELEVATION (LOBBY)

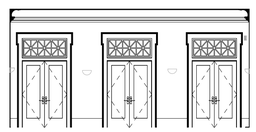

22 INTERIOR ELEVATION (LOBBY)

23 INTERIOR ELEVATION (LOBBY)

24 INTERIOR ELEVATION (LOBBY)

25 INTERIOR ELEVATION (CHILDREN'S ROOM)

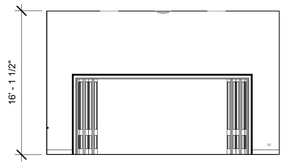

26 INTERIOR ELEVATION (CHILDREN'S ROOM)

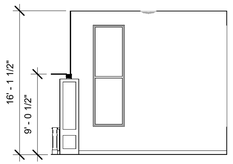

27 INTERIOR ELEVATION (CHILDREN'S ROOM)

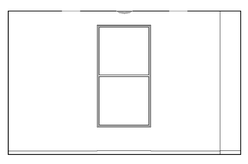

28 INTERIOR ELEVATION (CHILDREN'S ROOM)

No.	Description	Date

INTERIOR ELEVATIONS

Project number	
Date	
Drawn by	
Checked by	CW

A10

Scale 1/8" = 1'-0"

10/16/2022 10:49:54 AM