29 INTERIOR ELEVATION (DIRECTOR'S ROOM)

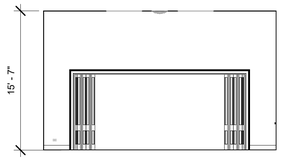

30 INTERIOR ELEVATION (DIRECTOR'S ROOM)

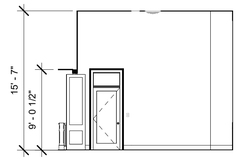

31 INTERIOR ELEVATION (DIRECTOR'S ROOM)

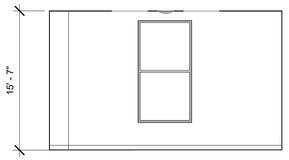

32 INTERIOR ELEVATION (DIRECTOR'S ROOM)

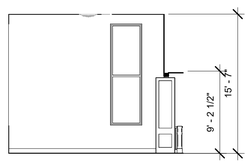

33 INTERIOR ELEVATION (BALCONY)

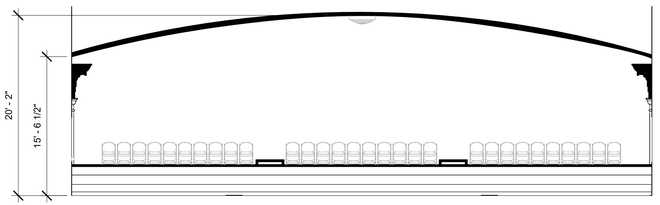

34 INTERIOR ELEVATION (BALCONY)

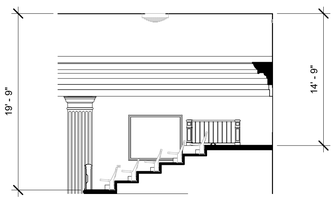

35 INTERIOR ELEVATION (BALCONY)

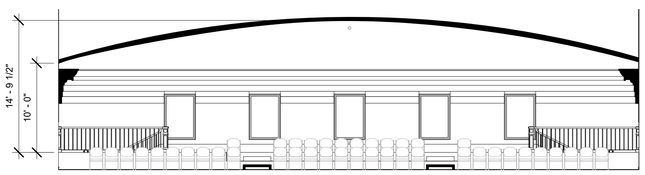

36 INTERIOR ELEVATION (BALCONY)

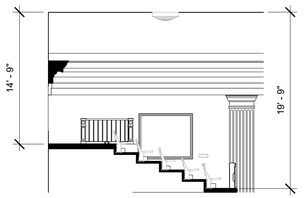

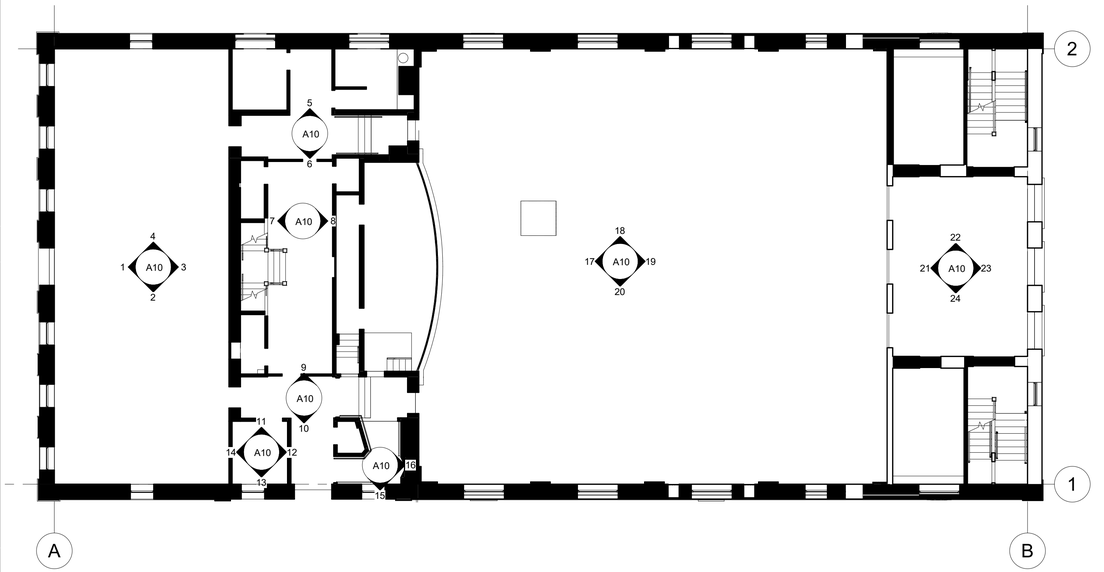

1 Level 1 Interior Elevation Key Plan
3/32" = 1'-0"

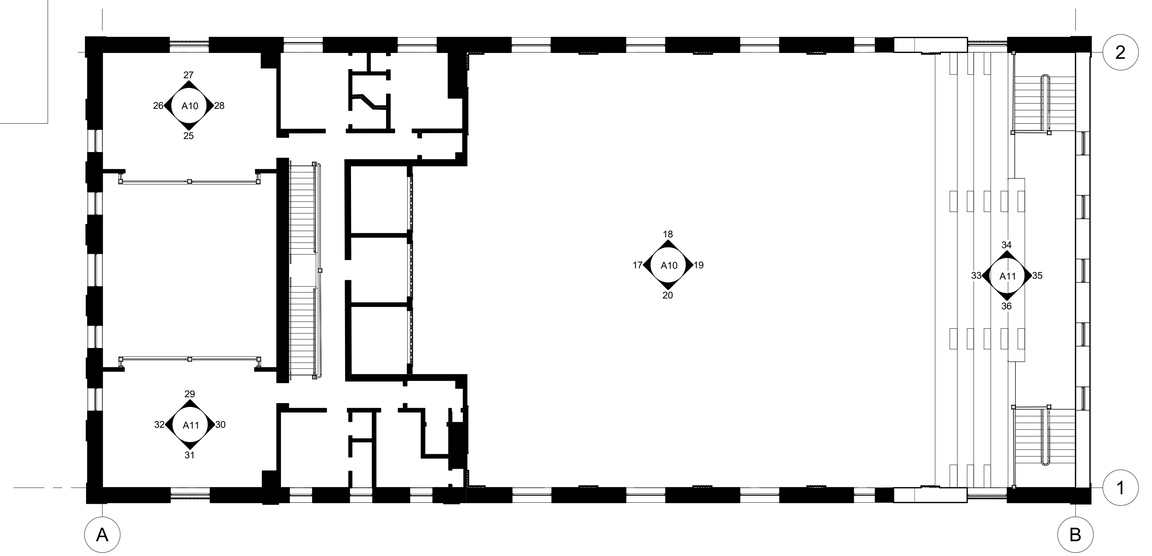

2 Level 2 Interior Elevation Key Plan
3/32" = 1'-0"

No.	Description	Date

INTERIOR ELEVATIONS

Project number	
Date	
Drawn by	
Checked by	CW

A11

Scale	As indicated

10/16/2022 10:49:57 AM