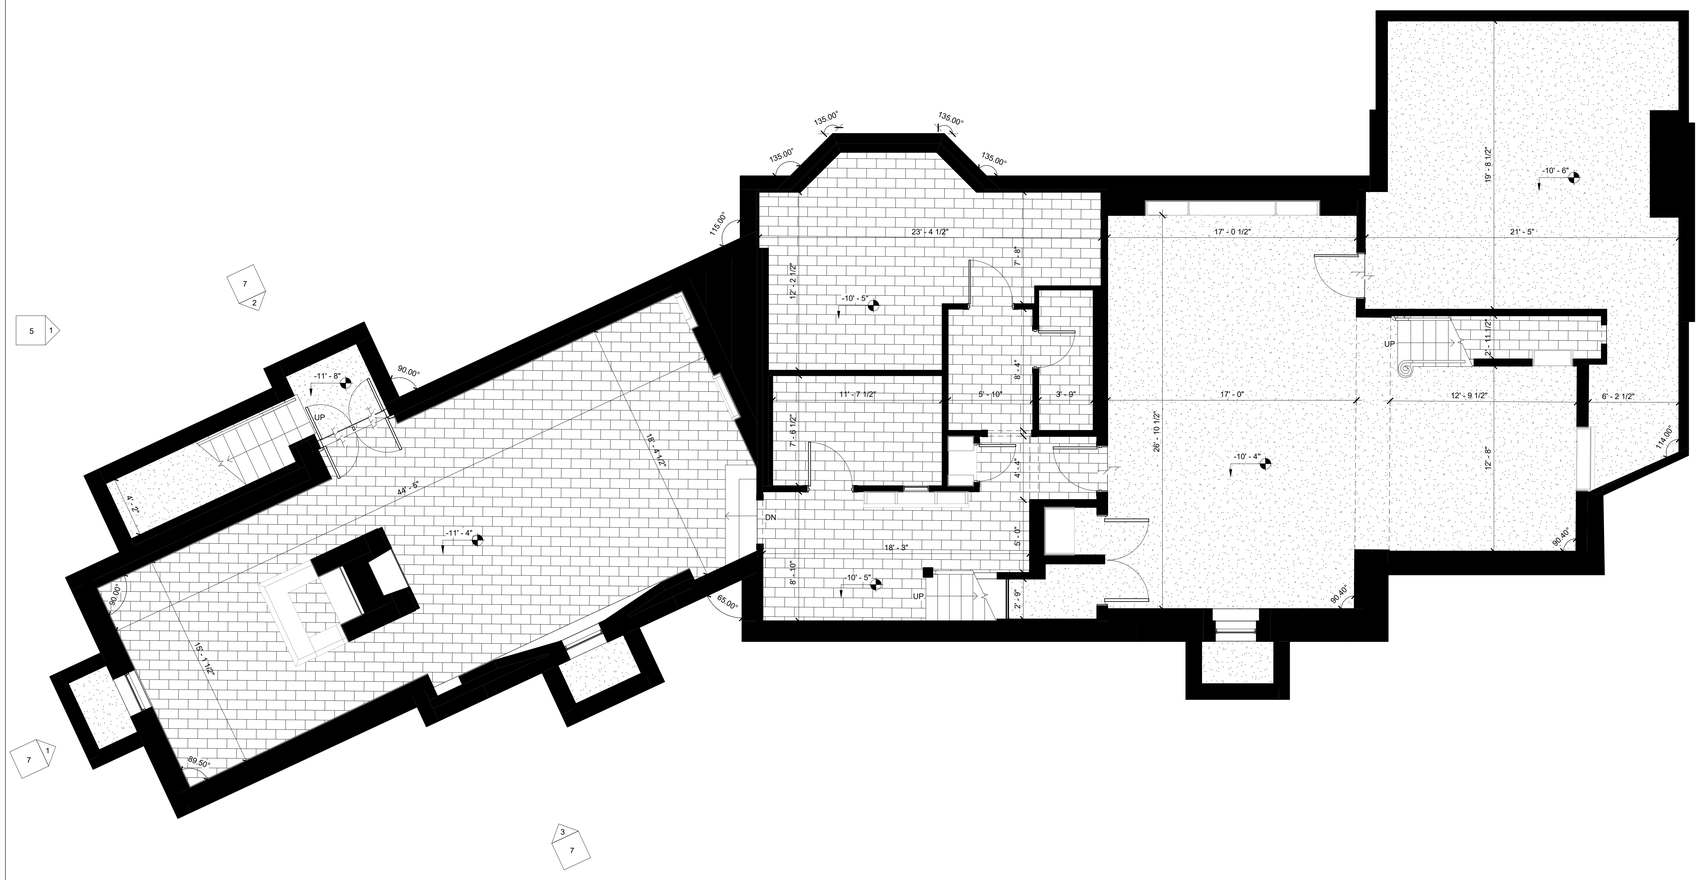


1 BASEMENT FLOOR PLAN
1/4" = 1'-0"

| No. | Description | Date |
|---|---|---|
| | | |

# BASEMENT FLOOR PLAN

Project Number

Date

Drawn By

Checked By

1

Scale 1/4" = 1'-0"

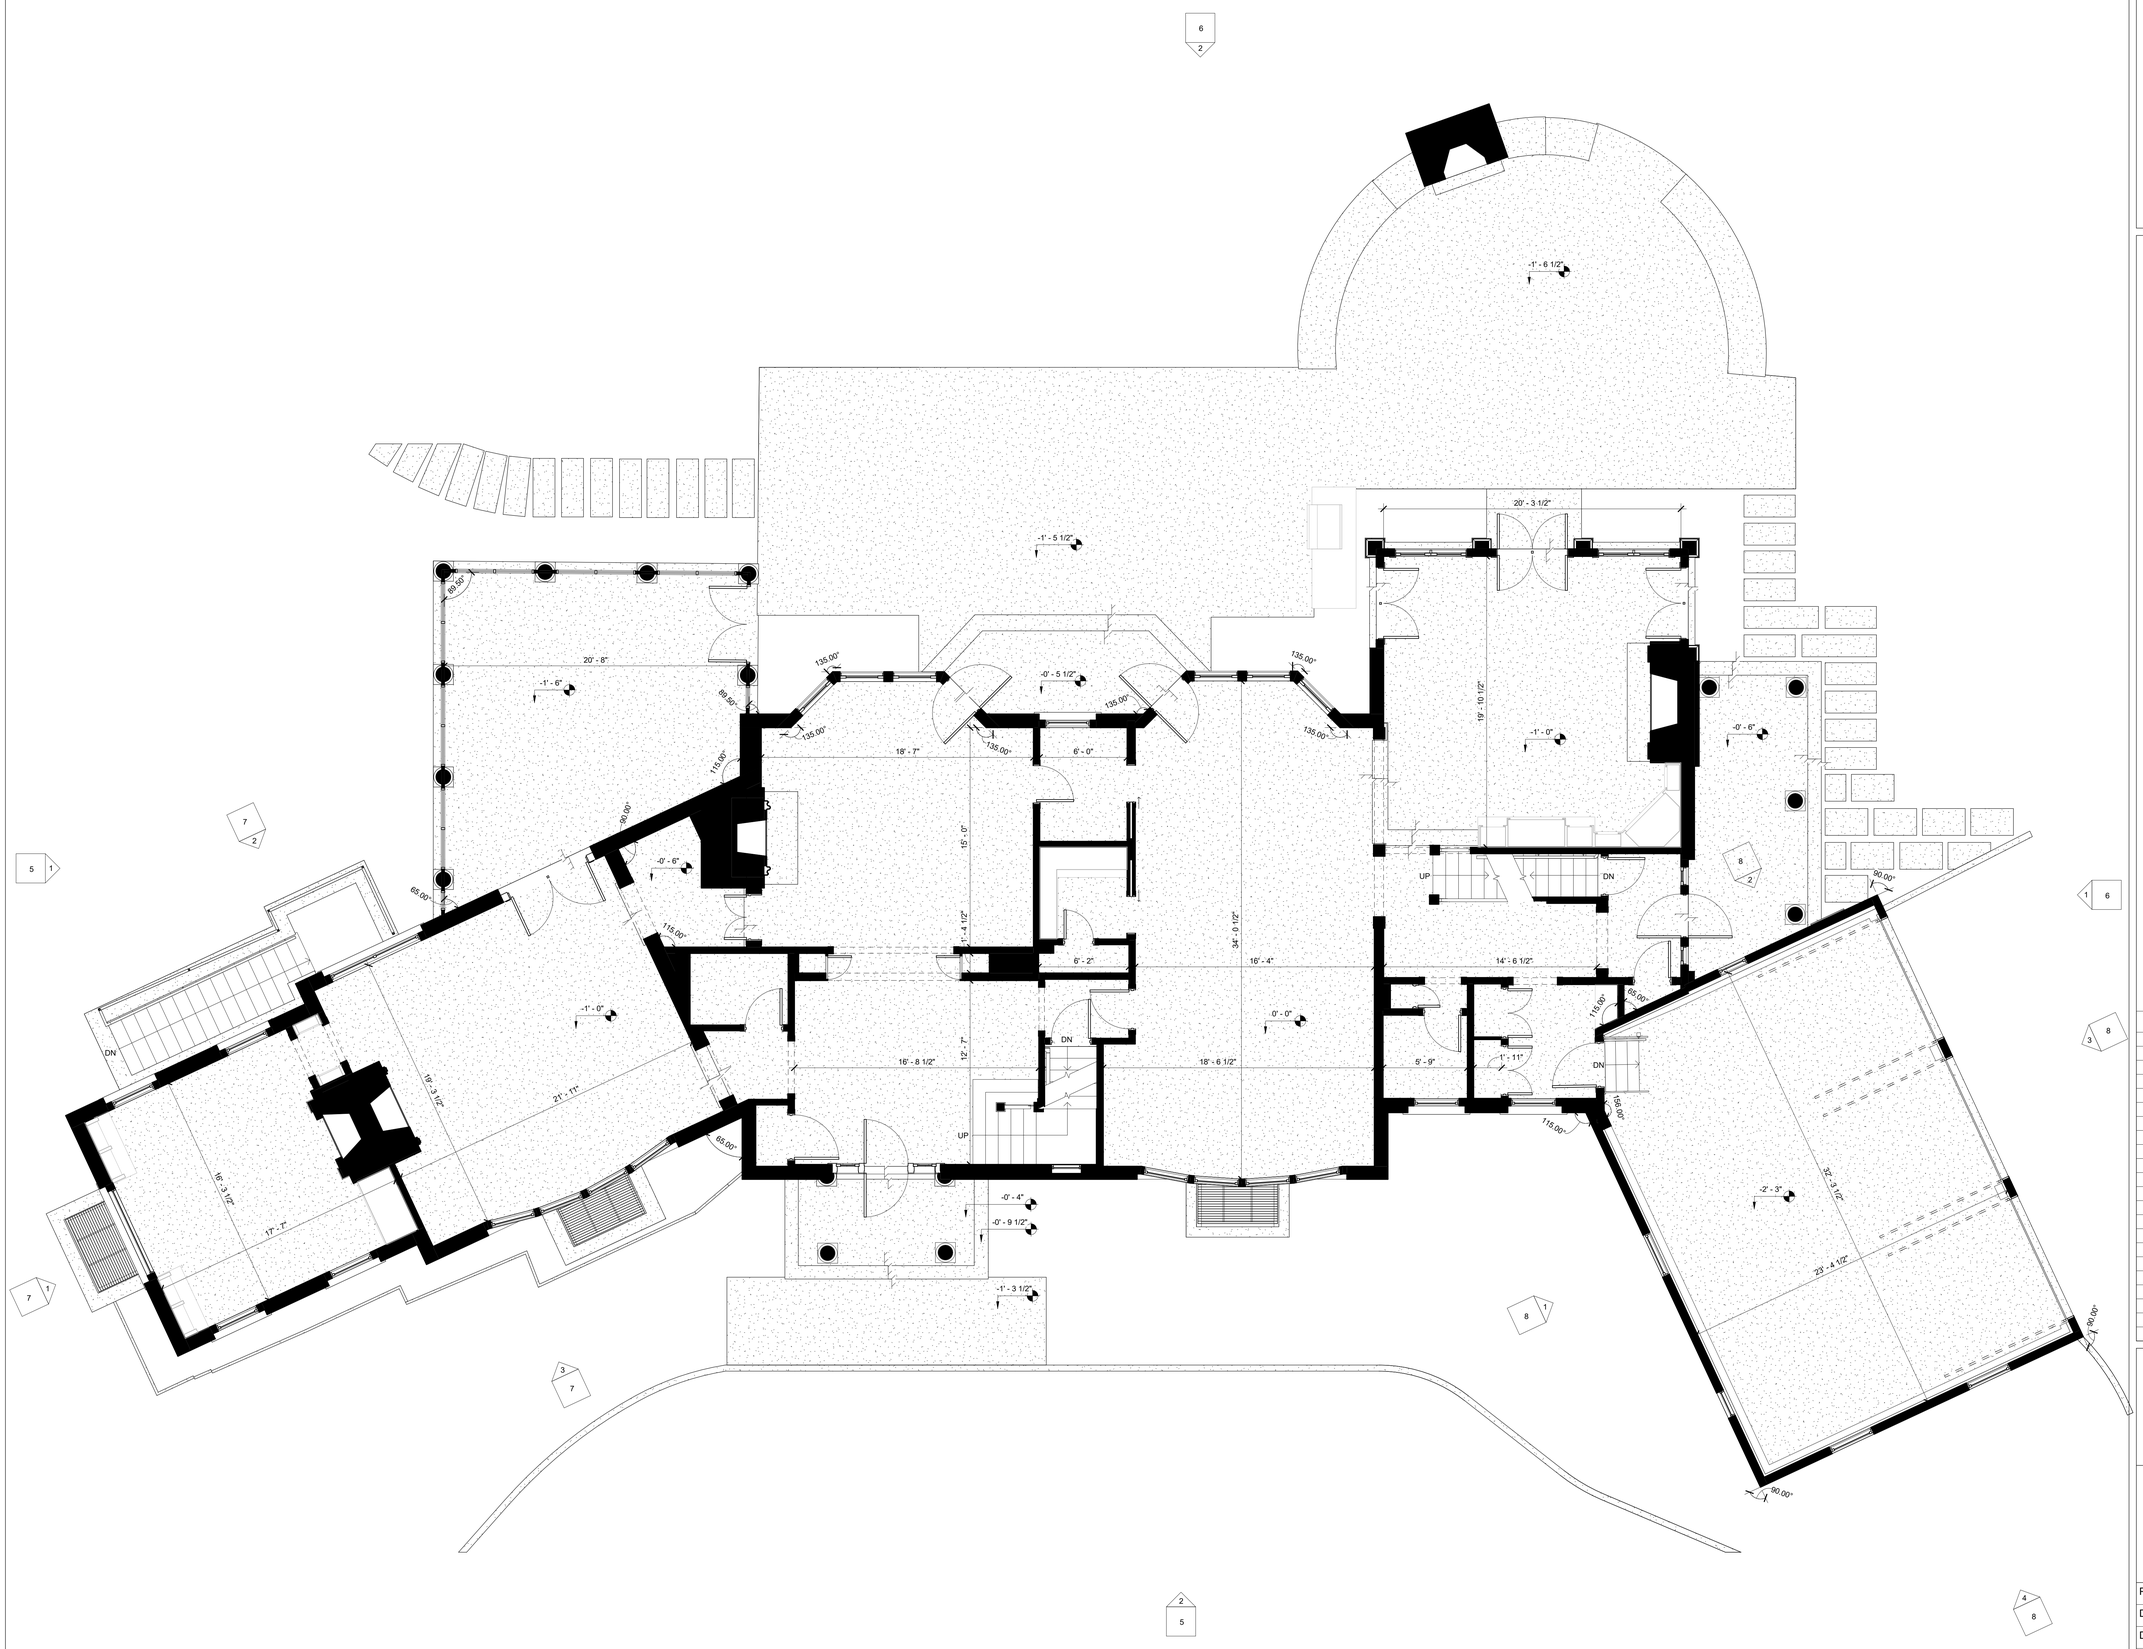


1 LEVEL 1 FLOOR PLAN
1/4" = 1'-0"

| No. | Description | Date |
|---|---|---|
| | | |

# LEVEL 1 FLOOR PLAN

Project Number

Date

Drawn By

Checked By

2

Scale 1/4" = 1'-0"

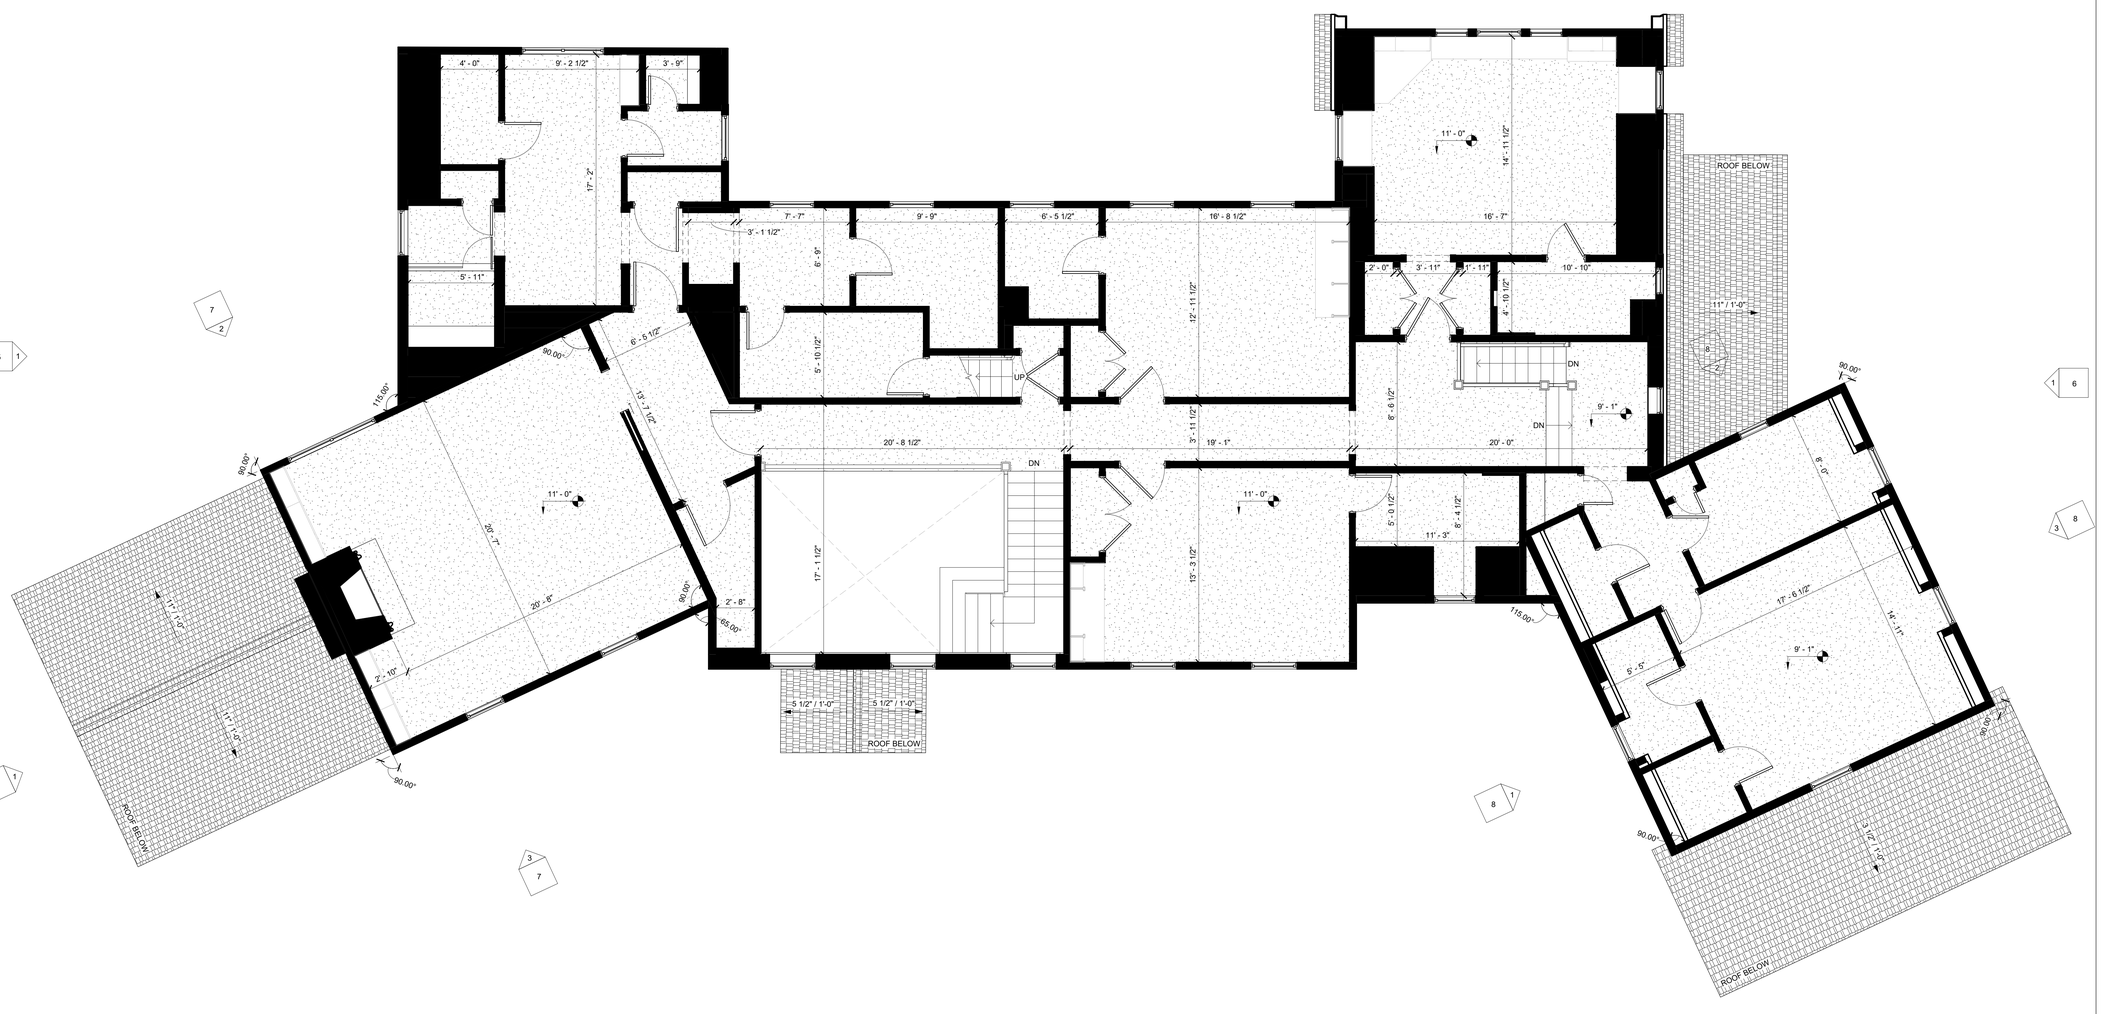


| No. | Description | Date |
|---|---|---|
| | | |

# LEVEL 2 FLOOR PLAN

| | |
|---|---|
| Project Number | |
| Date | |
| Drawn By | |
| Checked By | |

3

Scale 1/4" = 1'-0"

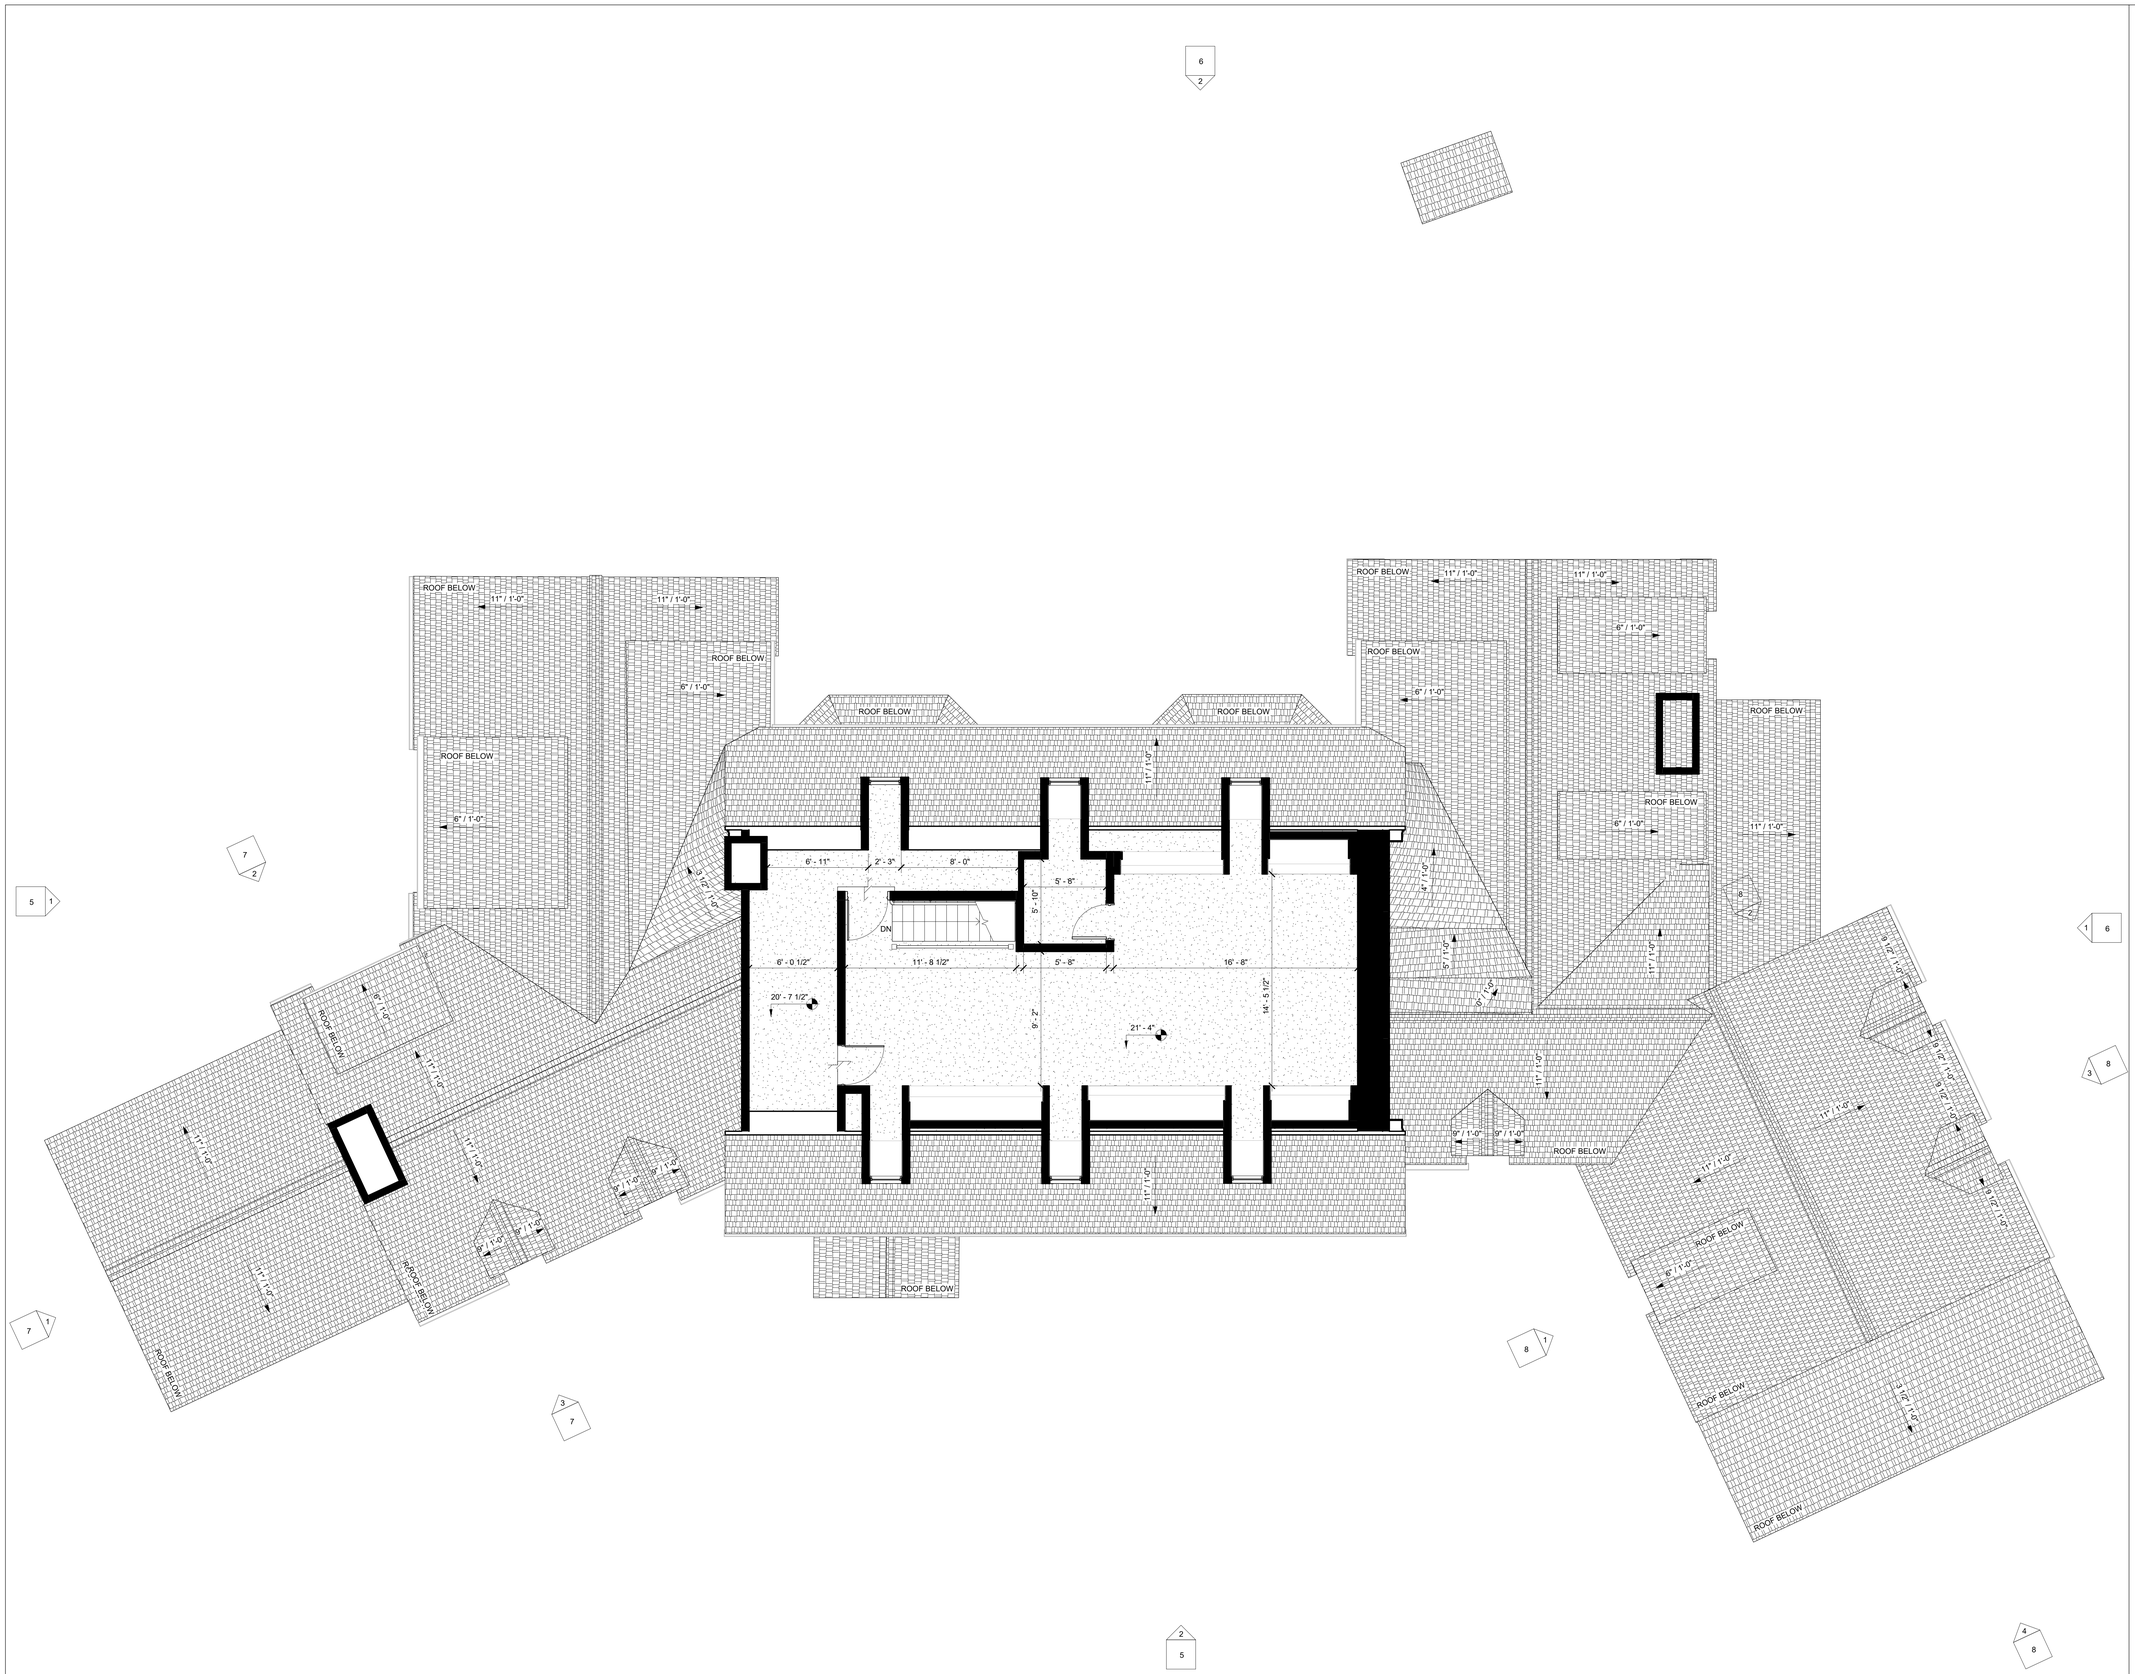


1 LEVEL 3 FLOOR PLAN
1/4" = 1'-0"

| No. | Description | Date |
|---|---|---|
| | | |

# LEVEL 3 FLOOR PLAN

Project Number

Date

Drawn By

Checked By

4

Scale 1/4" = 1'-0"

2 NORTH-WEST ELEVATION
3/16" = 1'-0"

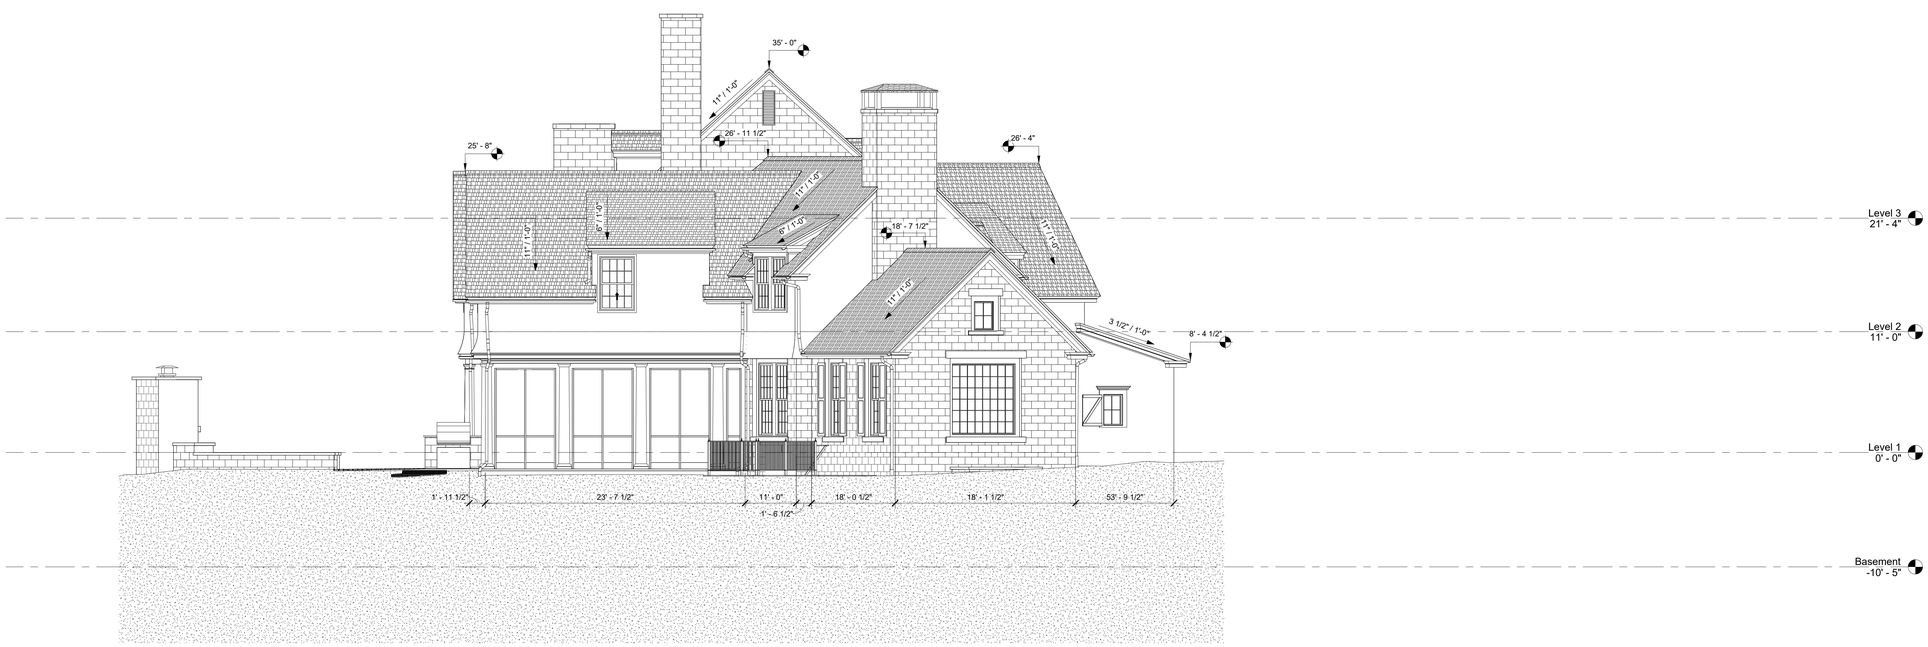


1 NORTH-EAST ELEVATION
3/16" = 1'-0"

| No. | Description | Date |
|---|---|---|
| | | |

# ELEVATION NW, NE

| | |
|---|---|
| Project Number | |
| Date | |
| Drawn By | |
| Checked By | |

5

Scale 3/16" = 1'-0"

2 SOUTH-EAST ELEVATION
3/16" = 1'-0"

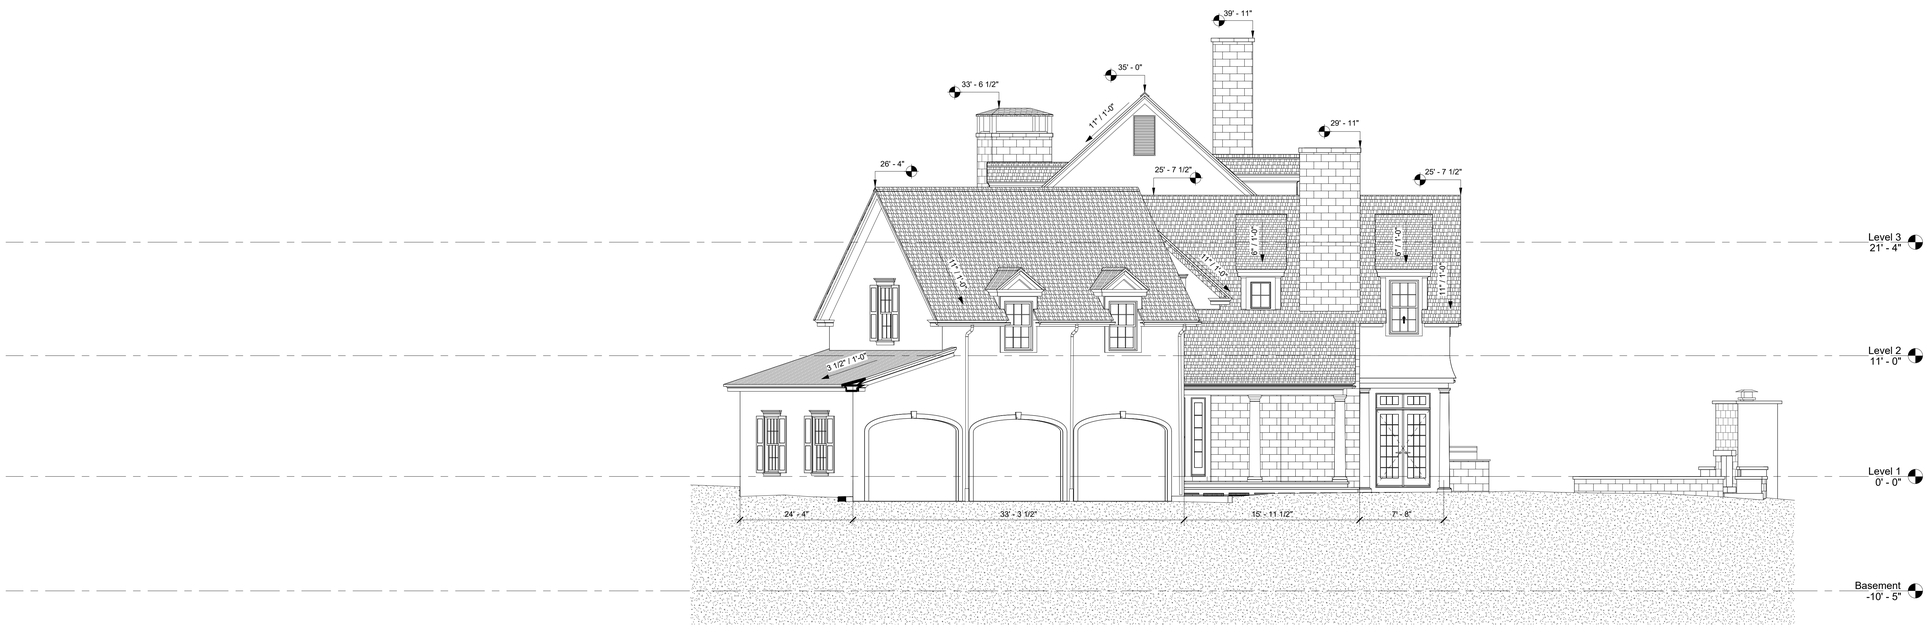


1 SOUTH-WEST ELEVATION
3/16" = 1'-0"

| No. | Description | Date |
|---|---|---|
| | | |

# ELEVATION SE, SW

Project Number

Date

Drawn By

Checked By

6

Scale 3/16" = 1'-0"

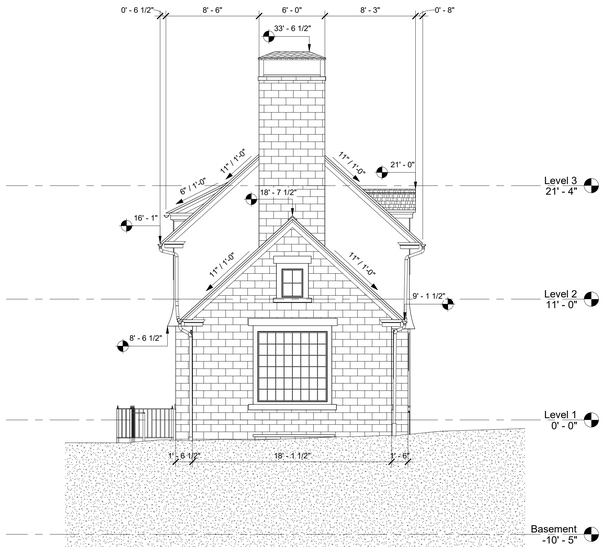


1 NORTH ELEVATION
3/16" = 1'-0"

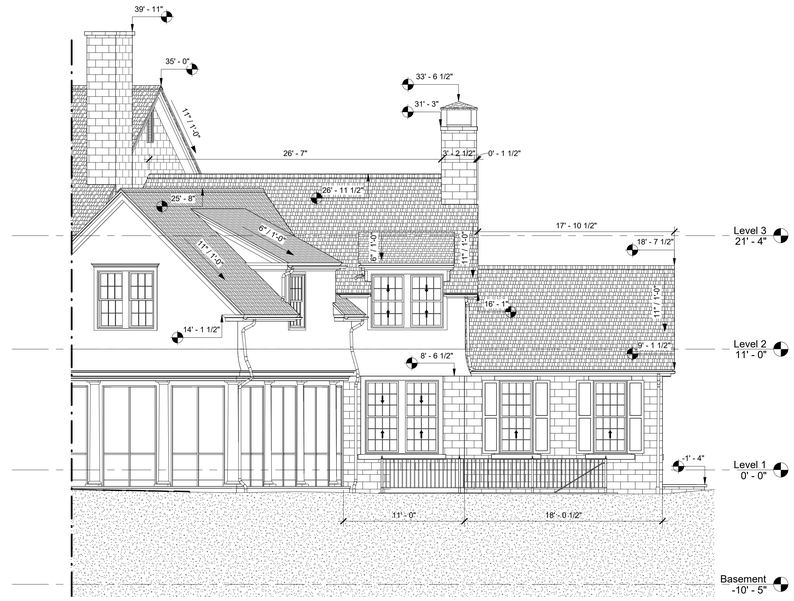


2 EAST ELEVATION
3/16" = 1'-0"

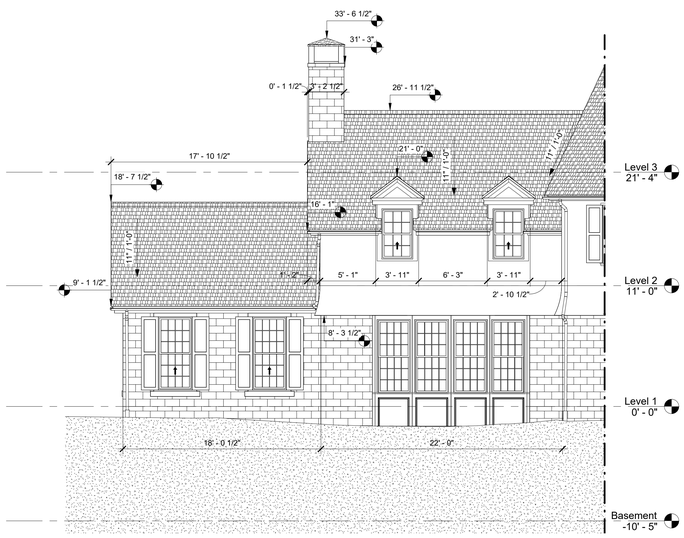


3 WEST ELEVATION
3/16" = 1'-0"

| No. | Description | Date |
|---|---|---|
| | | |

# ELEVATION N, E, W

Project Number

Date

Drawn By

Checked By

7

Scale 3/16" = 1'-0"

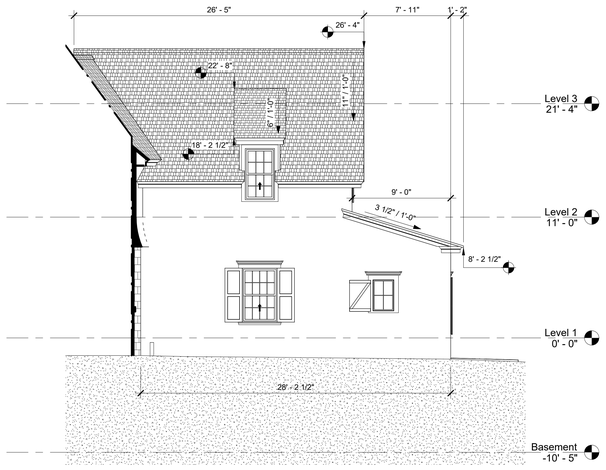


1 GARAGE_NORTH ELEVATION
3/16" = 1'-0"

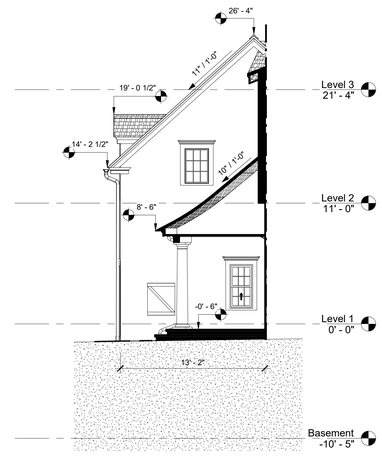


2 GARAGE_EAST ELEVATION
3/16" = 1'-0"

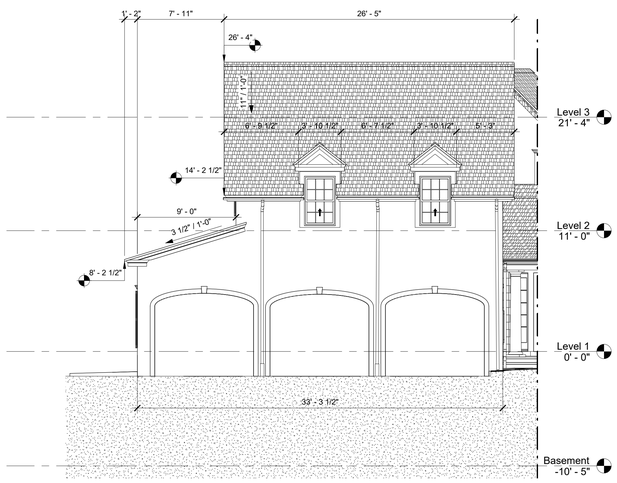


3 GARAGE_SOUTH ELEVATION
3/16" = 1'-0"

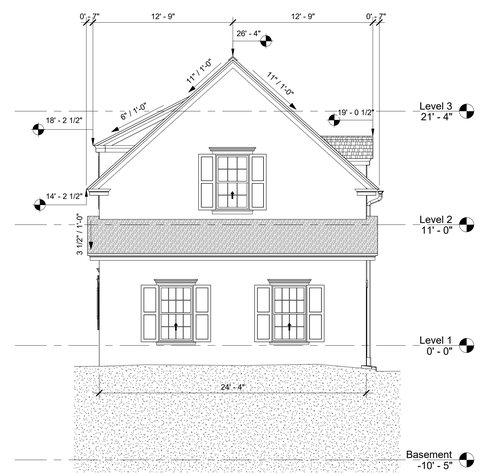


4 GARAGE_WEST ELEVATION
3/16" = 1'-0"

| No. | Description | Date |
|---|---|---|
| | | |

ELEVATION
GARAGE

| | |
|---|---|
| Project Number | |
| Date | |
| Drawn By | |
| Checked By | |

8

Scale 3/16" = 1'-0"