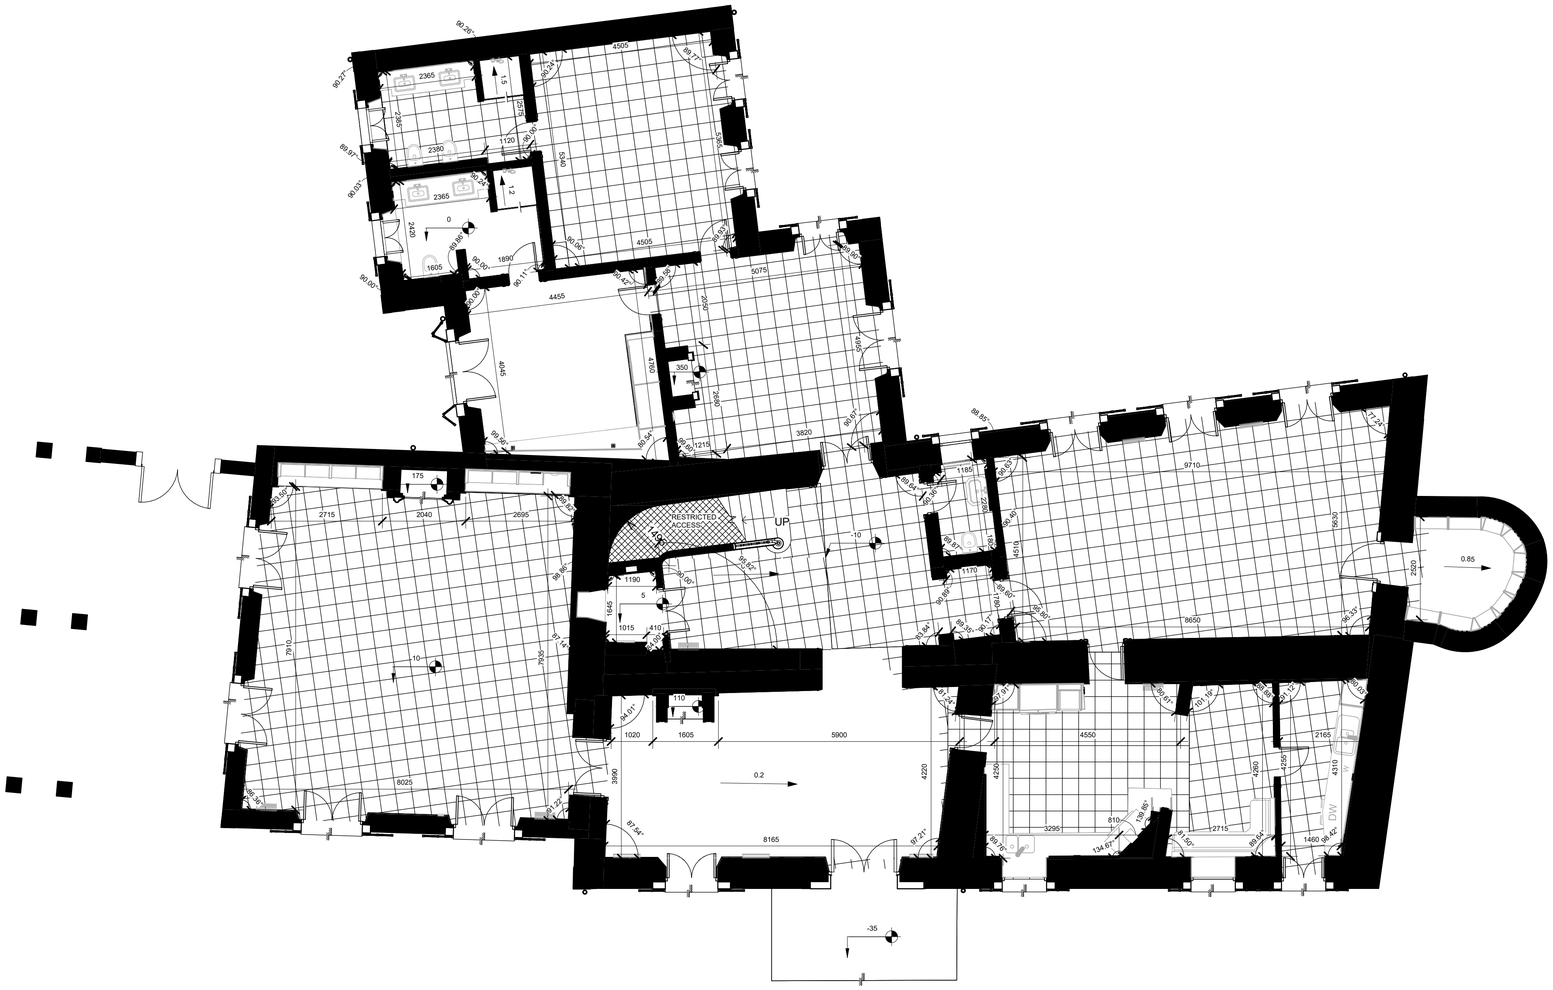

1 LEVEL 1 FLOOR PLAN
1 : 75

No.	Description	Date

CAN PRAT

LEVEL 1 FLOOR PLAN

Project number

Date

Drawn by

Checked by

1

Scale 1 : 75

11/18/2025 2:41:56 PM

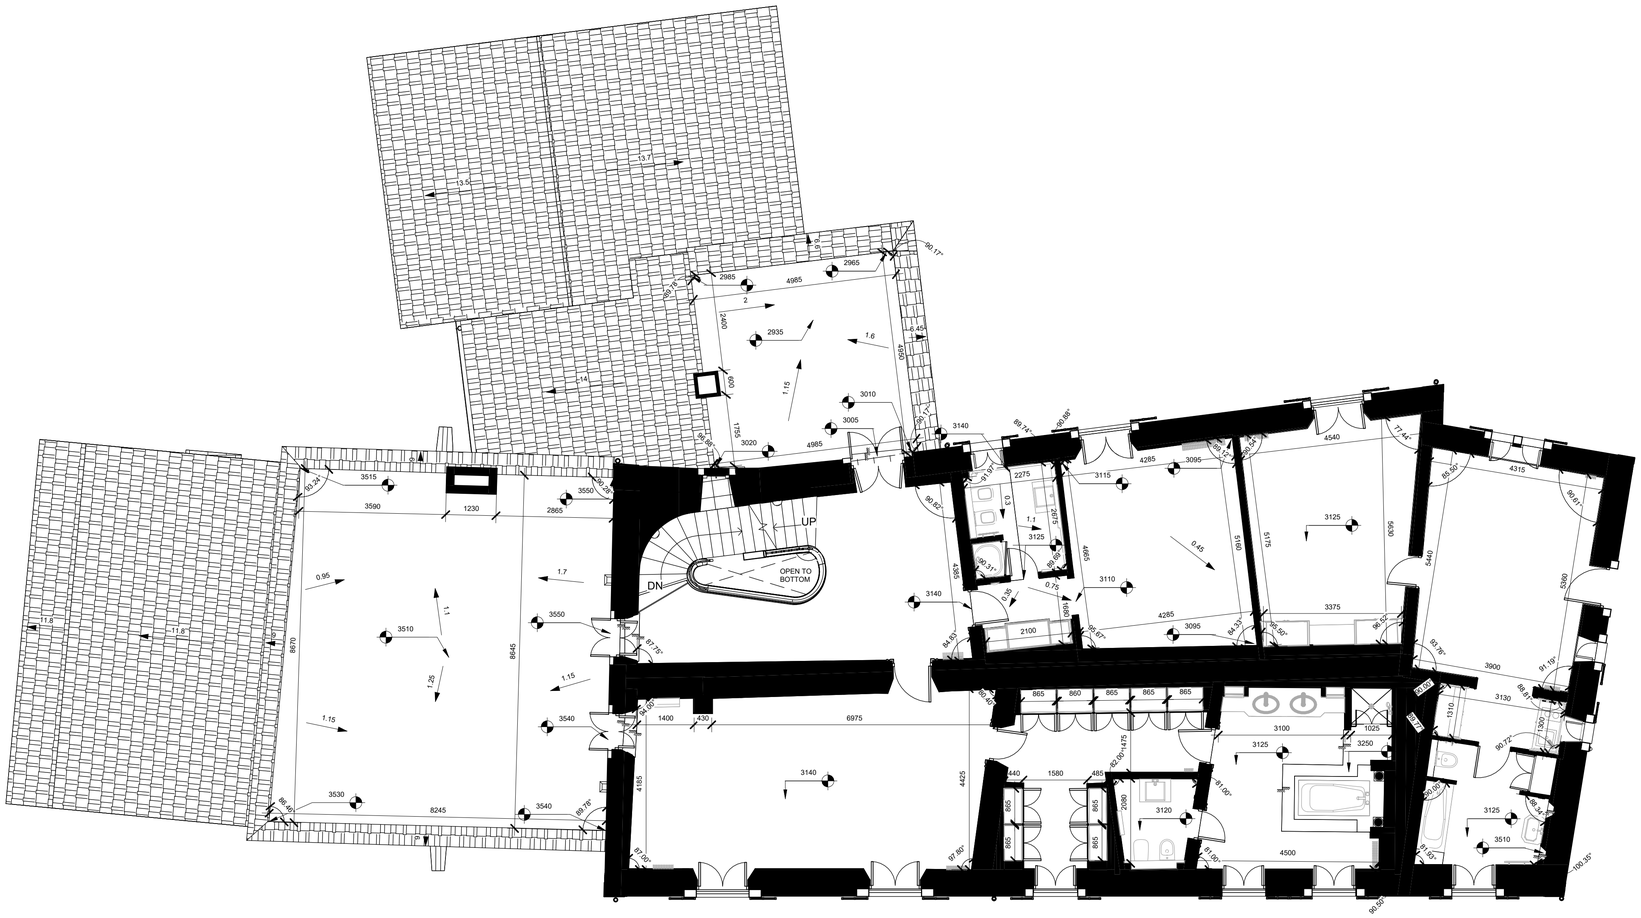

1 LEVEL 2 FLOOR PLAN
1 : 75

No.	Description	Date

CAN PRAT

LEVEL 2 FLOOR PLAN

Project number

Date

Drawn by

Checked by

2

Scale 1 : 75

11/18/2025 2:41:58 PM

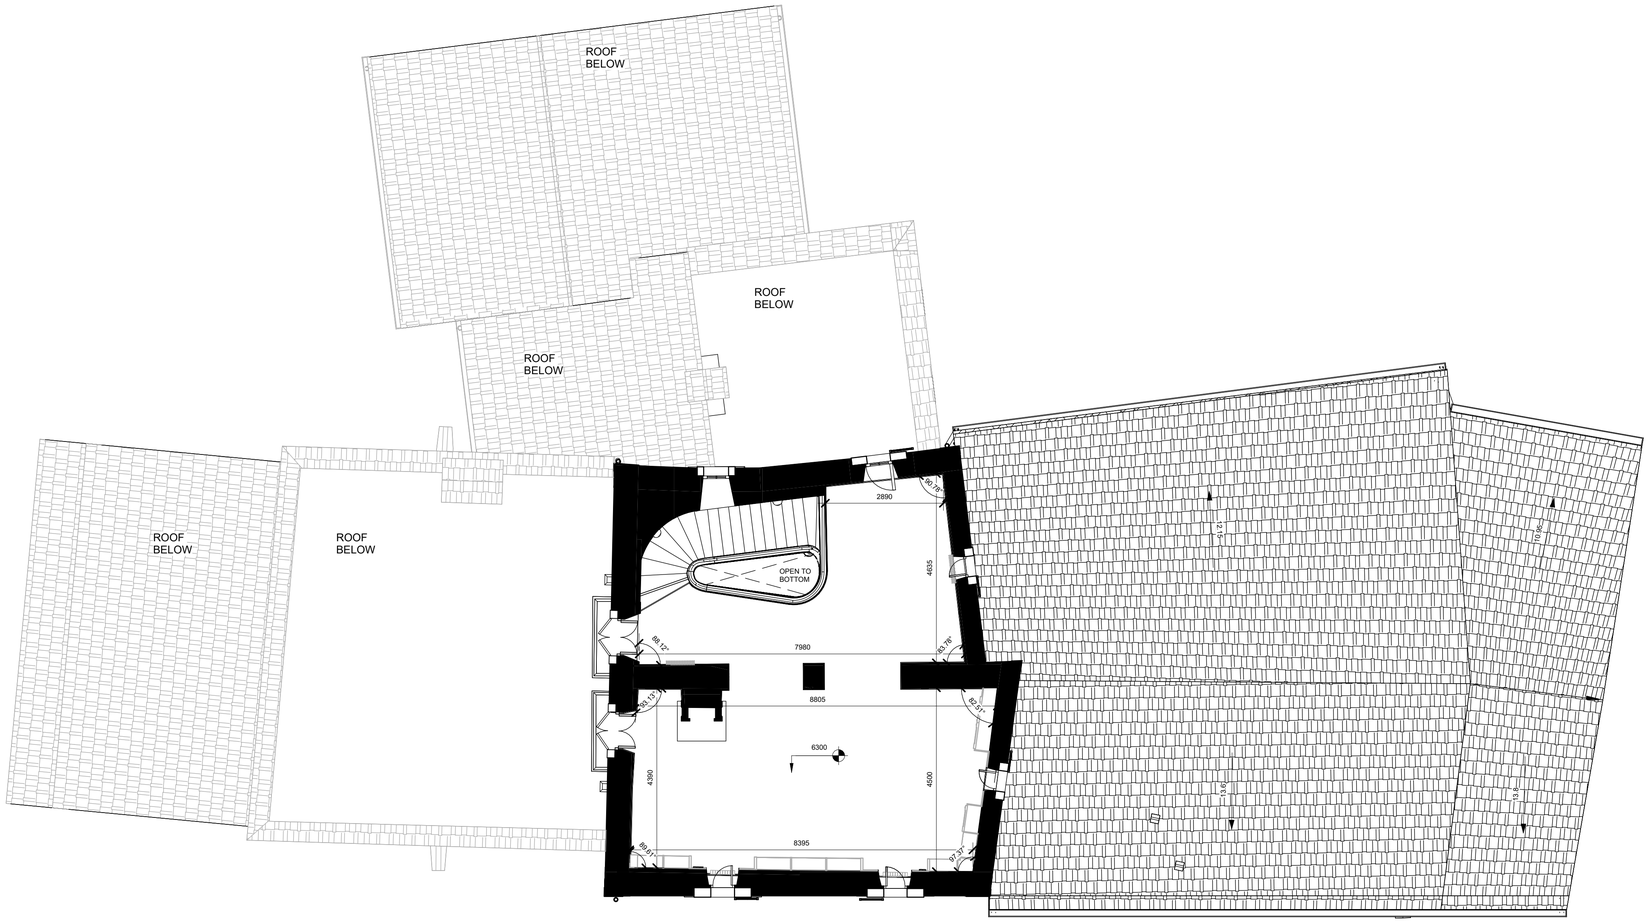

1 LEVEL 3 FLOOR PLAN
1 : 75

No.	Description	Date

CAN PRAT

LEVEL 3 FLOOR PLAN

Project number

Date

Drawn by

Checked by

3

Scale 1 : 75

11/18/2025 2:42:00 PM

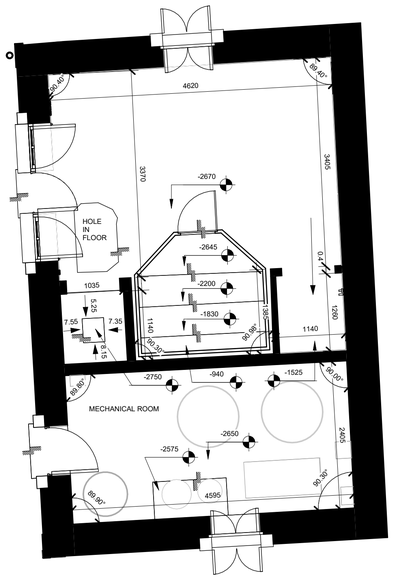

1 HOUSE 2 LEVEL 1 FLOOR PLAN

1 : 50

No.	Description	Date

CAN PRAT

HOUSE 2 LEVEL 1 FLOOR PLAN

Project number

Date

Drawn by

Checked by

4

Scale 1 : 50

11/18/2025 2:42:00 PM

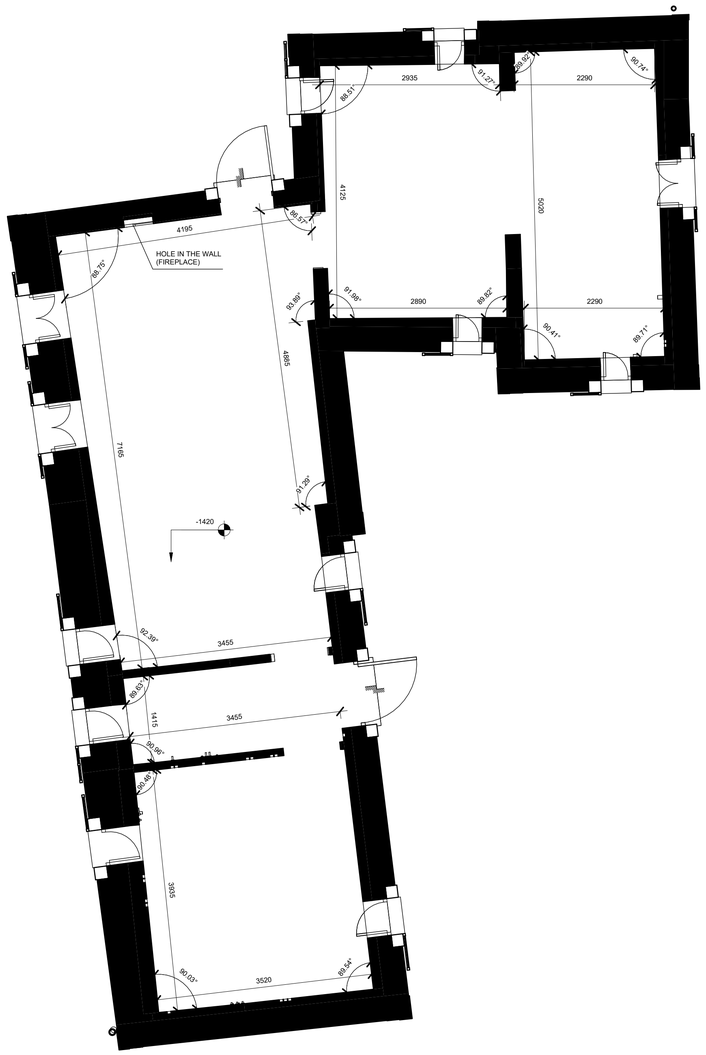

1 HOUSE 3 LEVEL 1 FLOOR PLAN

1 : 50

No.	Description	Date

CAN PRAT

HOUSE 3 LEVEL 1 FLOOR PLAN

Project number

Date

Drawn by

Checked by

5

Scale 1 : 50

11/18/2025 2:42:01 PM