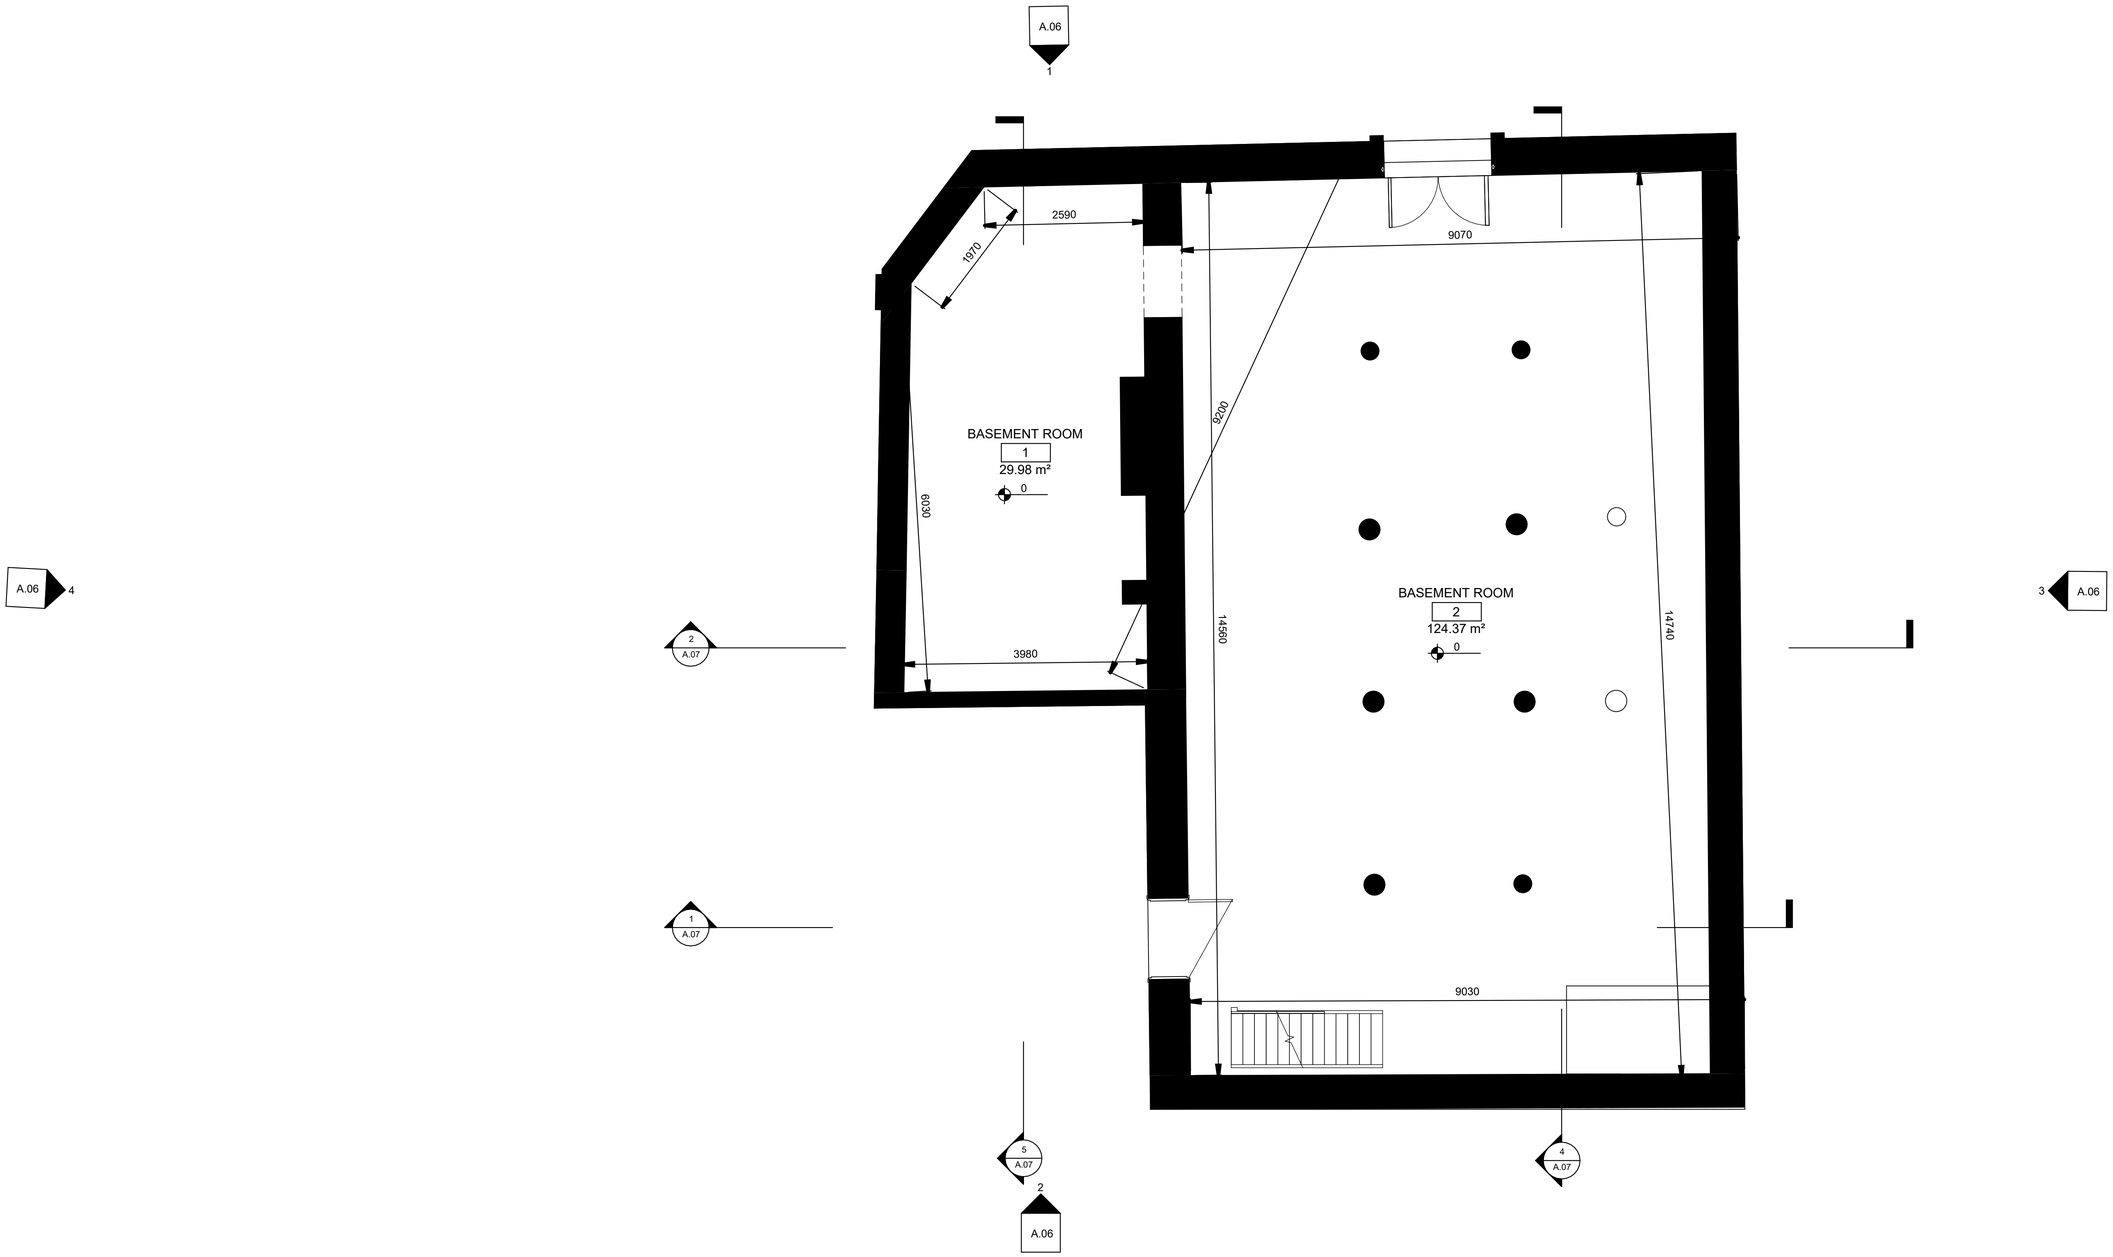

Consultant	Consultant
Address	Address
Address	Address
Phone	Phone
Fax	Fax
e-mail	e-mail

Consultant	Consultant
Address	Address
Address	Address
Phone	Phone
Fax	Fax
e-mail	e-mail

No.	Description	Date

BASEMENT FLOOR PLAN

Project number	
Date	
Drawn by	Author
Checked by	Checker

A.01

Scale	1 : 50

5/19/2026 3:28:24 PM

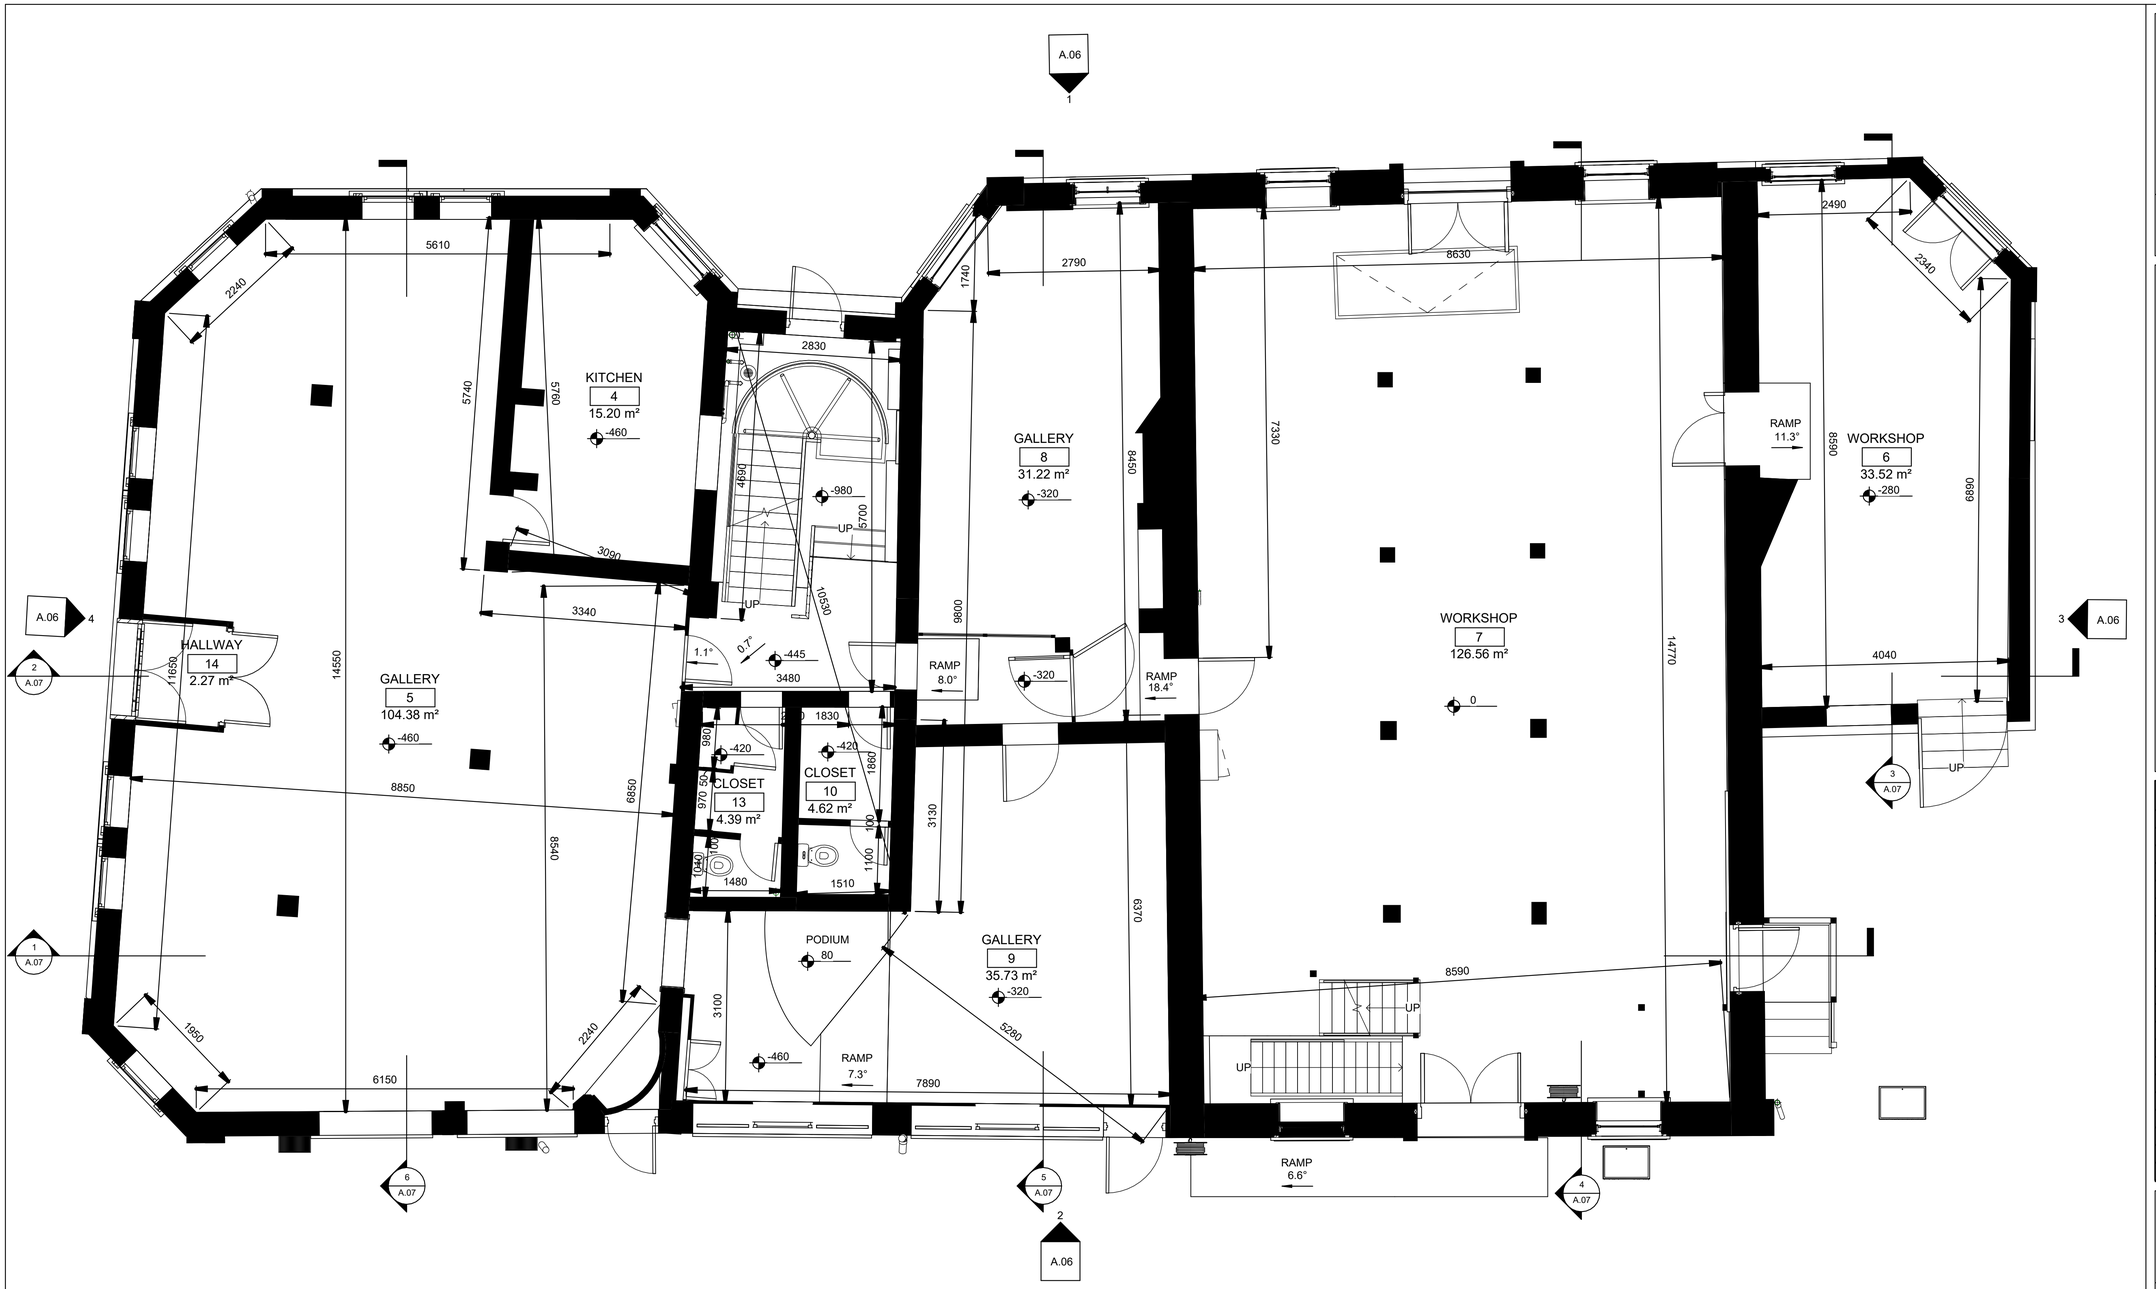

Consultant
Address
Address
Phone
Fax
e-mail

Consultant
Address
Address
Phone
Fax
e-mail

Consultant
Address
Address
Phone
Fax
e-mail

Consultant
Address
Address
Phone
Fax
e-mail

No.	Description	Date

GROUND FLOOR PLAN

Project number	
Date	
Drawn by	Author
Checked by	Checker

A.02

Scale 1 : 50

5/19/2026 3:28:25 PM

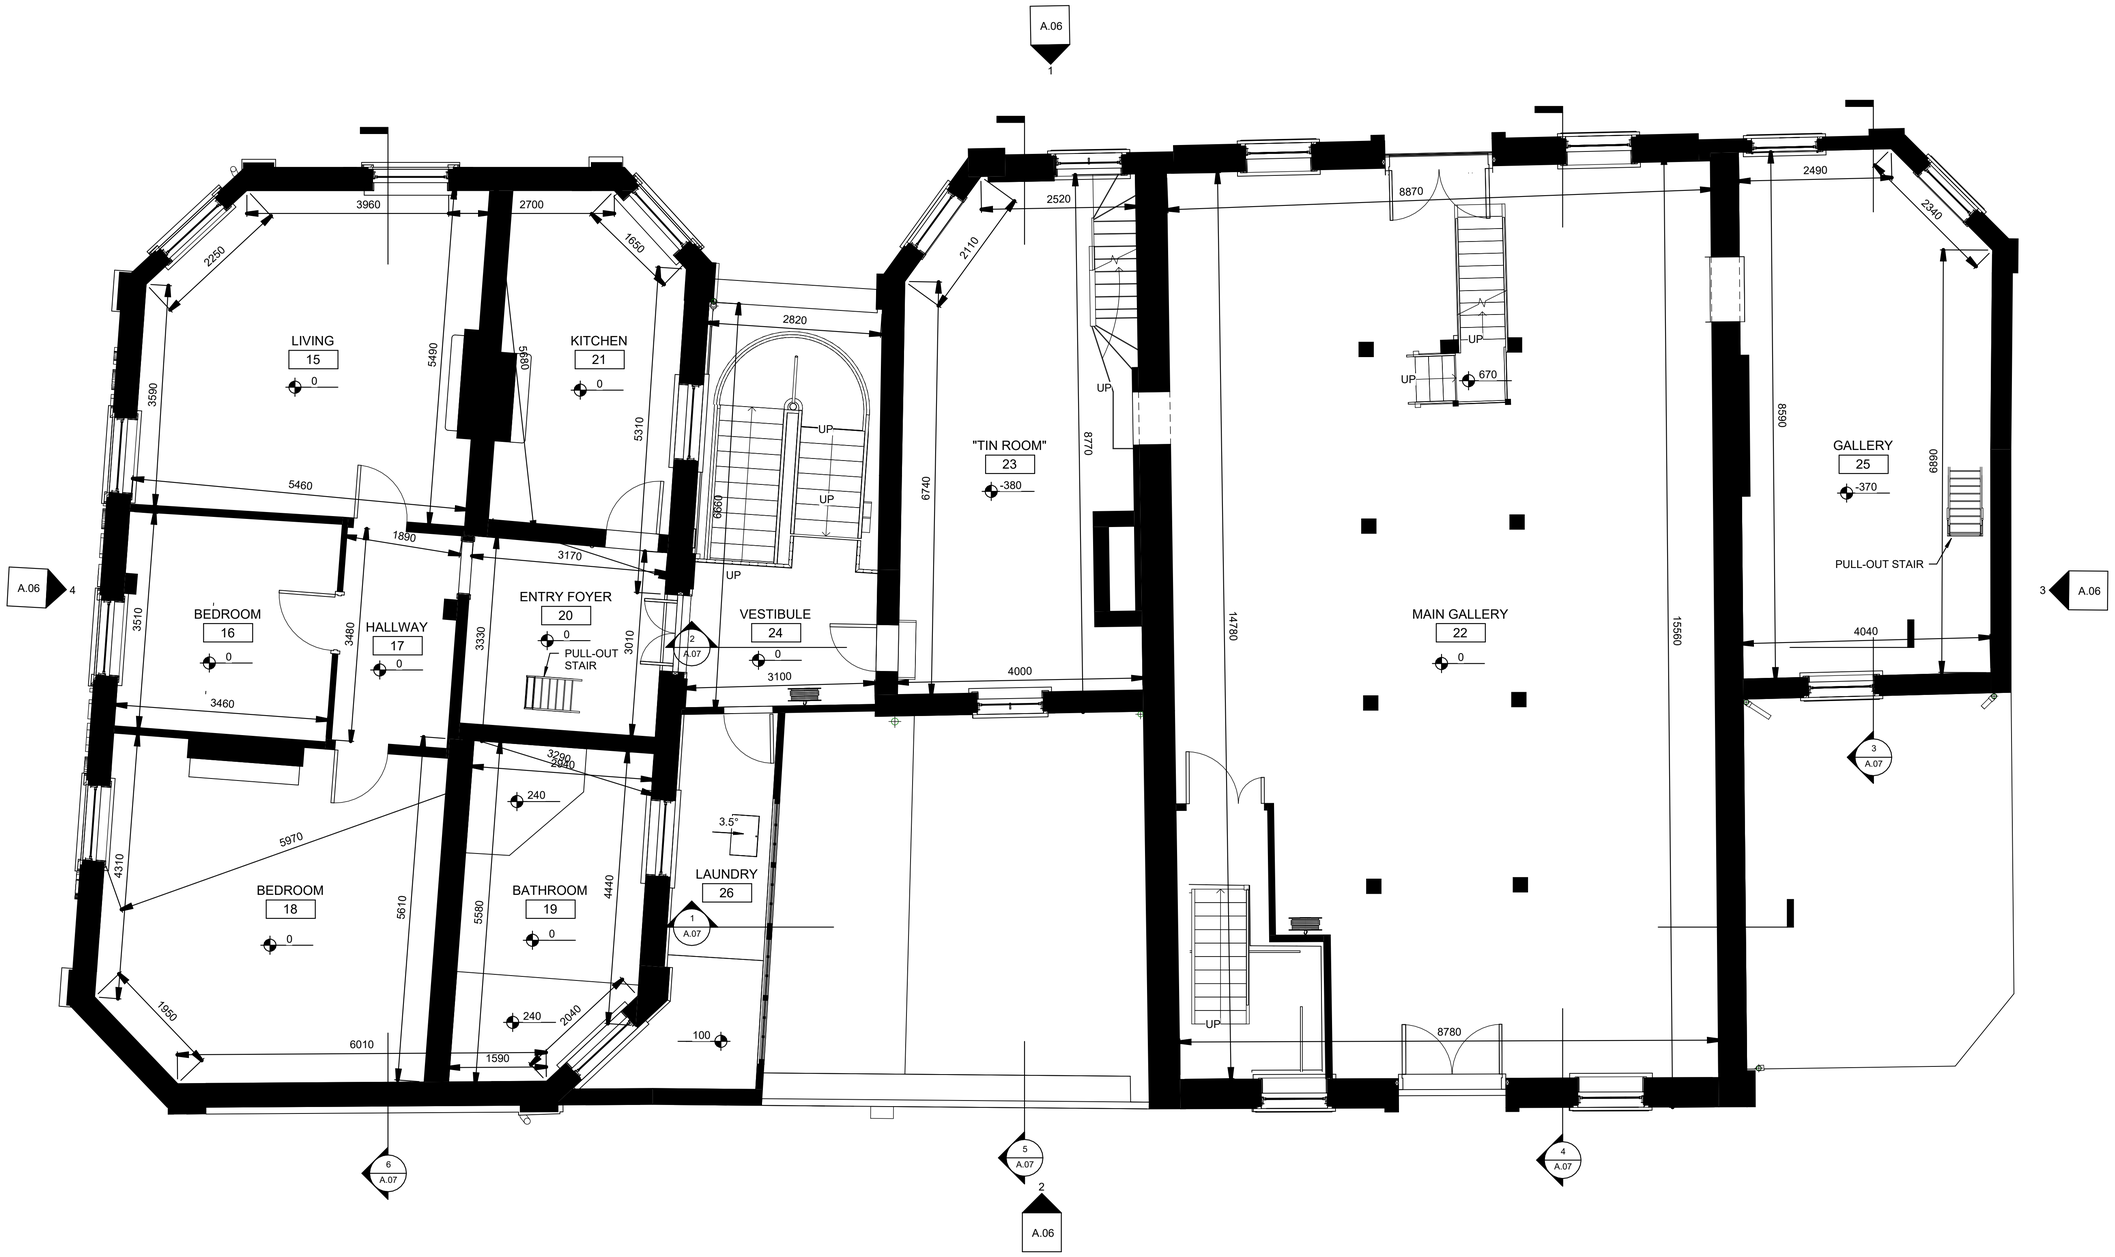

Consultant	Consultant
Address	Address
Address	Address
Phone	Phone
Fax	Fax
e-mail	e-mail

Consultant	Consultant
Address	Address
Address	Address
Phone	Phone
Fax	Fax
e-mail	e-mail

No.	Description	Date

FIRST FLOOR PLAN

Project number	
Date	
Drawn by	Author
Checked by	Checker
A.03	
Scale	1 : 50

5/19/2026 3:28:25 PM

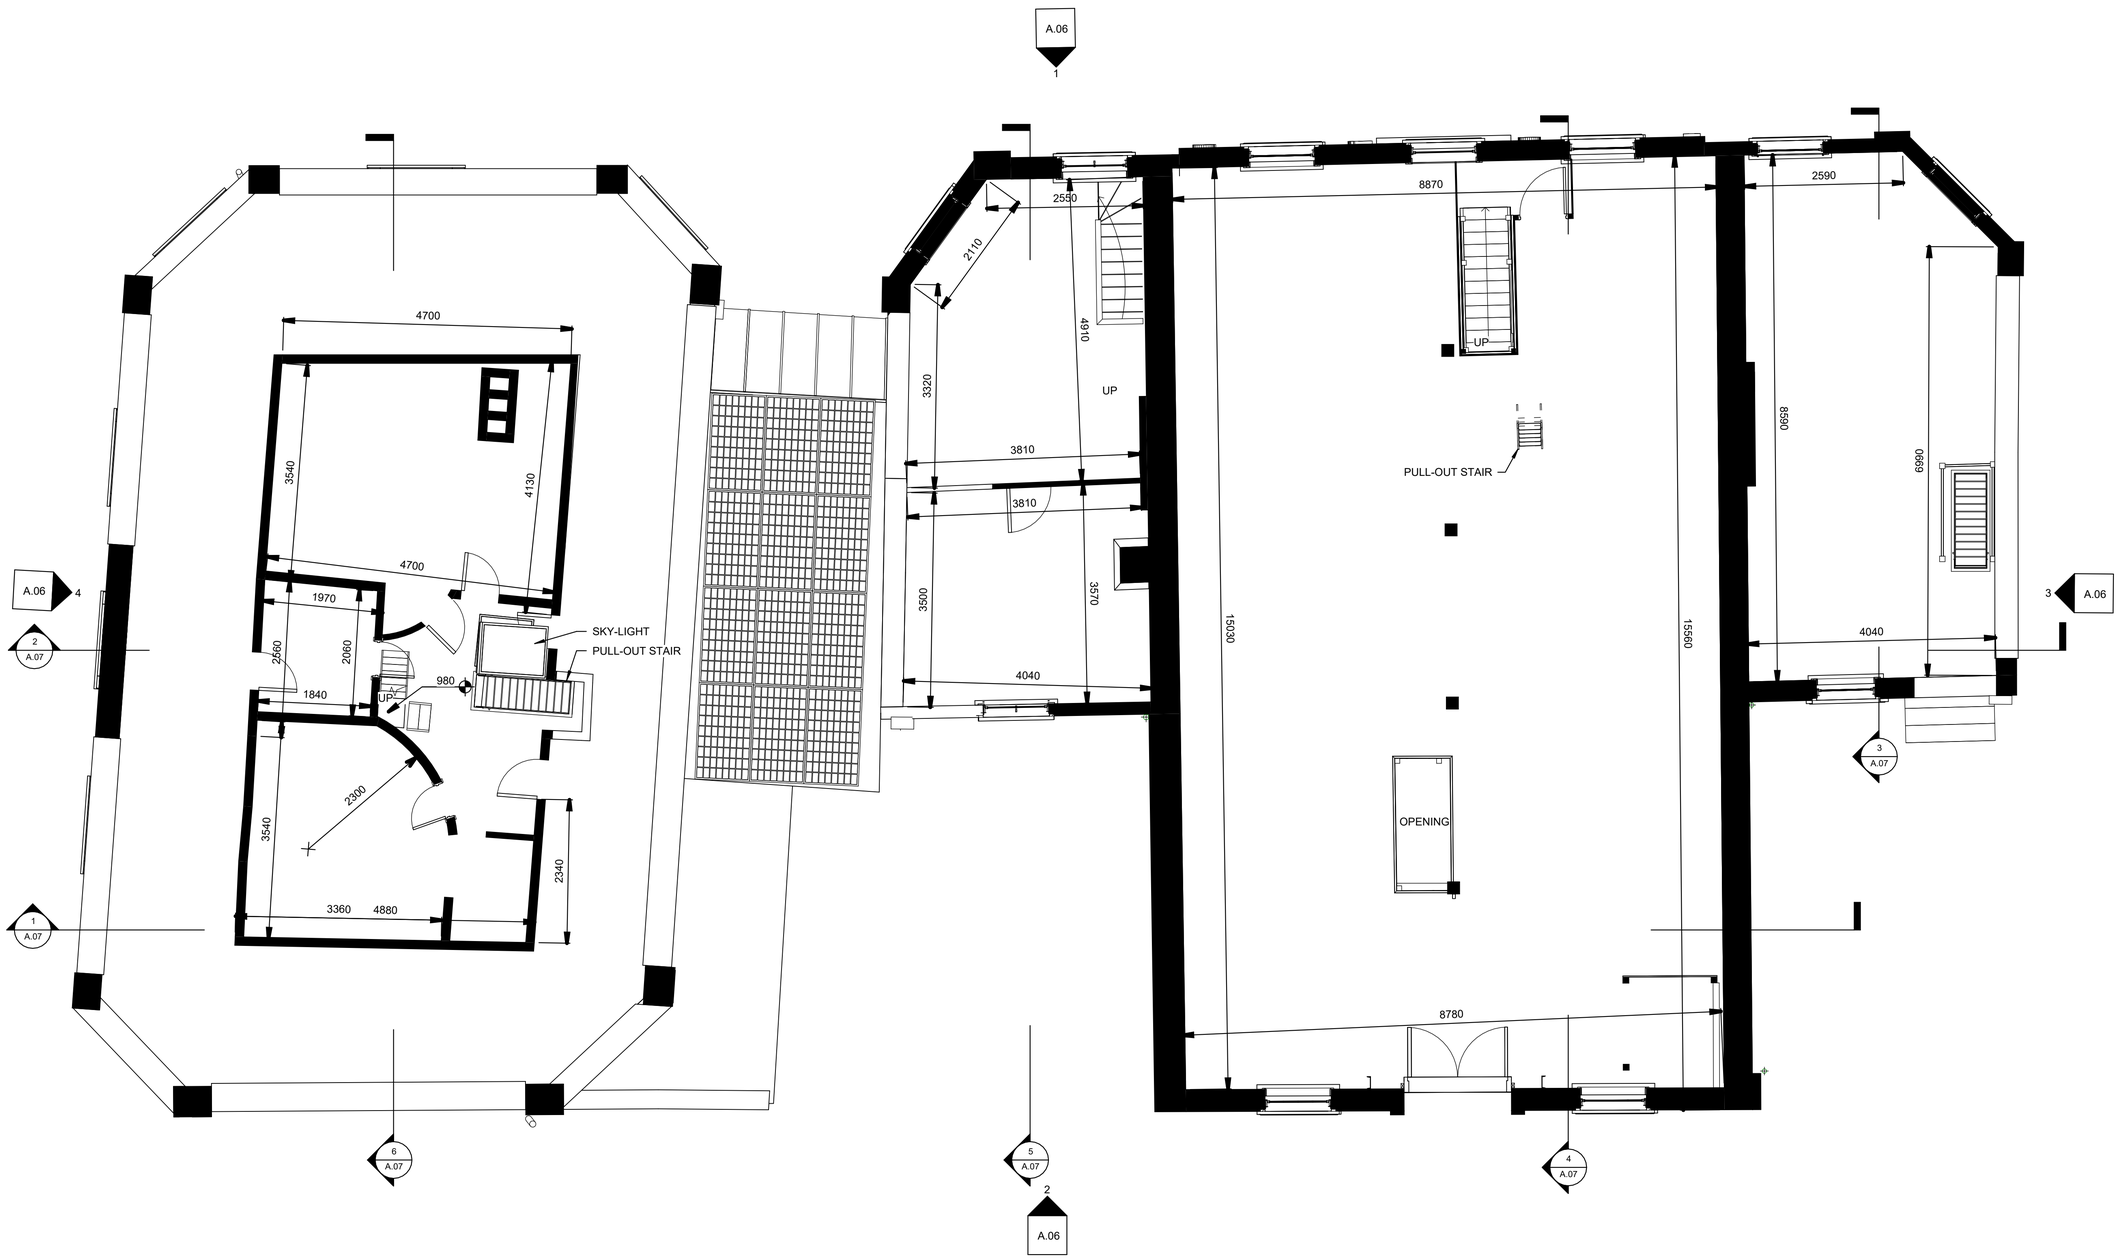

Consultant
Address
Address
Phone
Fax
e-mail

Consultant
Address
Address
Phone
Fax
e-mail

Consultant
Address
Address
Phone
Fax
e-mail

Consultant
Address
Address
Phone
Fax
e-mail

No.	Description	Date

SECOND FLOOR PLAN

Project number	
Date	
Drawn by	Author
Checked by	Checker
A.04	
Scale	1 : 50

5/19/2026 3:28:26 PM

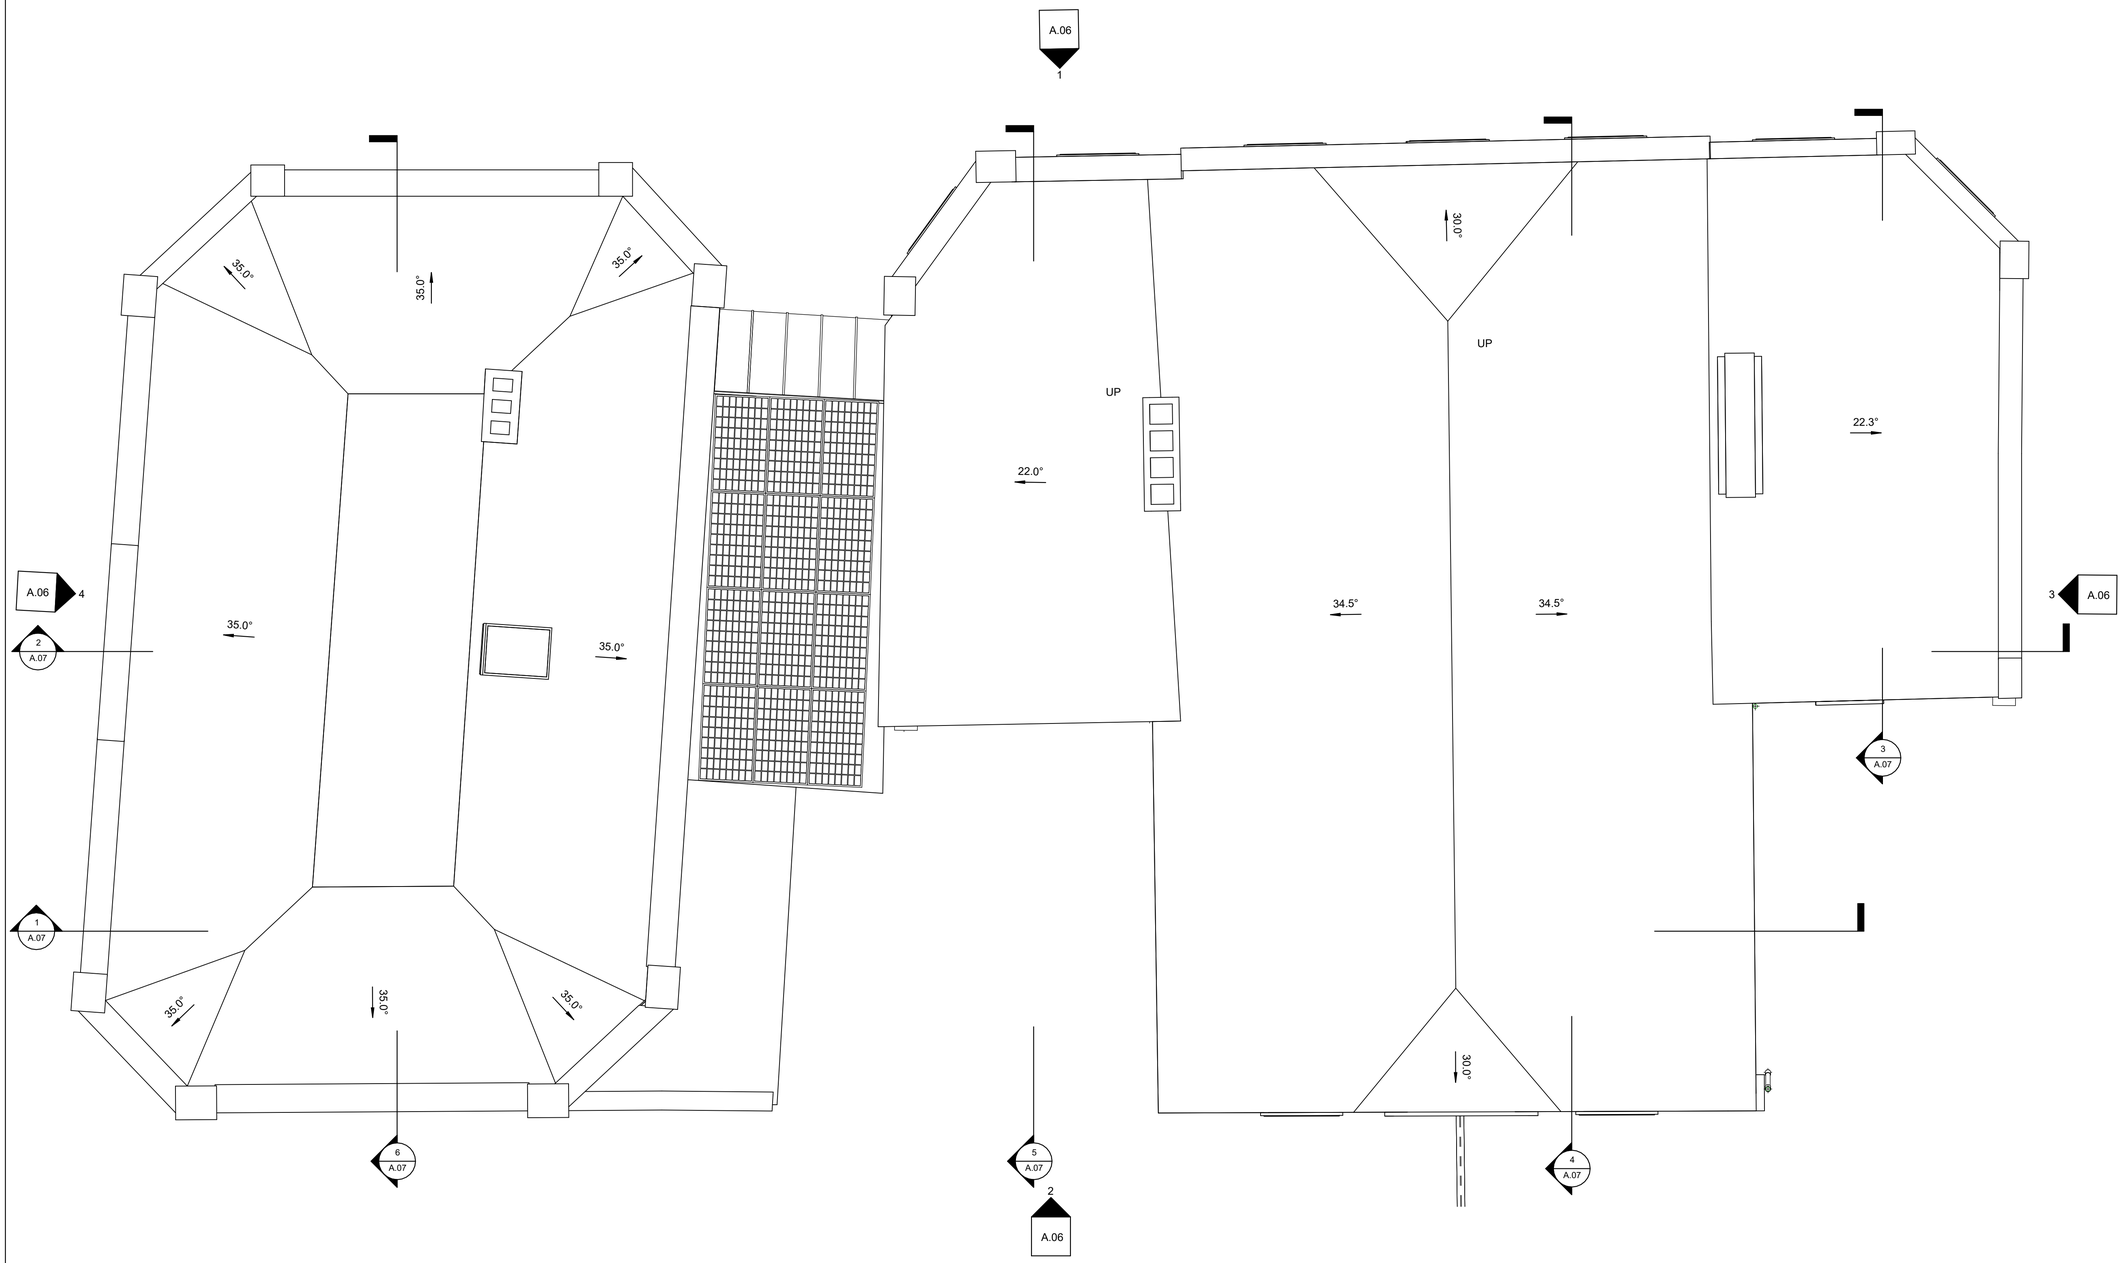

Consultant
Address
Address
Phone
Fax
e-mail

Consultant
Address
Address
Phone
Fax
e-mail

Consultant
Address
Address
Phone
Fax
e-mail

Consultant
Address
Address
Phone
Fax
e-mail

No.	Description	Date

ROOF PLAN

Project number	
Date	
Drawn by	Author
Checked by	Checker
A.05	
Scale	1 : 50

5/19/2026 3:28:26 PM

1 FRONT ELEVATION
1 : 100

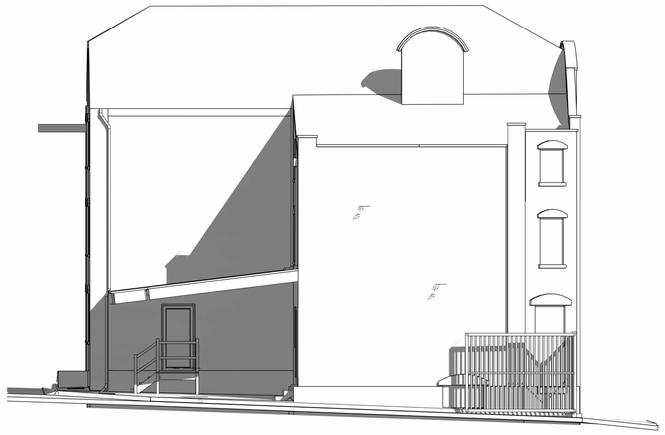

3 LEFT ELEVATION
1 : 100

2 BACK ELEVATION
1 : 100

4 RIGHT ELEVATION
1 : 100

Consultant
Address
Address
Phone
Fax
e-mail

Consultant
Address
Address
Phone
Fax
e-mail

Consultant
Address
Address
Phone
Fax
e-mail

Consultant
Address
Address
Phone
Fax
e-mail

No.	Description	Date

FRONT & BACK ELEVATIONS

Project number	
Date	
Drawn by	Author
Checked by	Checker
A.06	
Scale	1 : 100

5/19/2026 3:28:45 PM

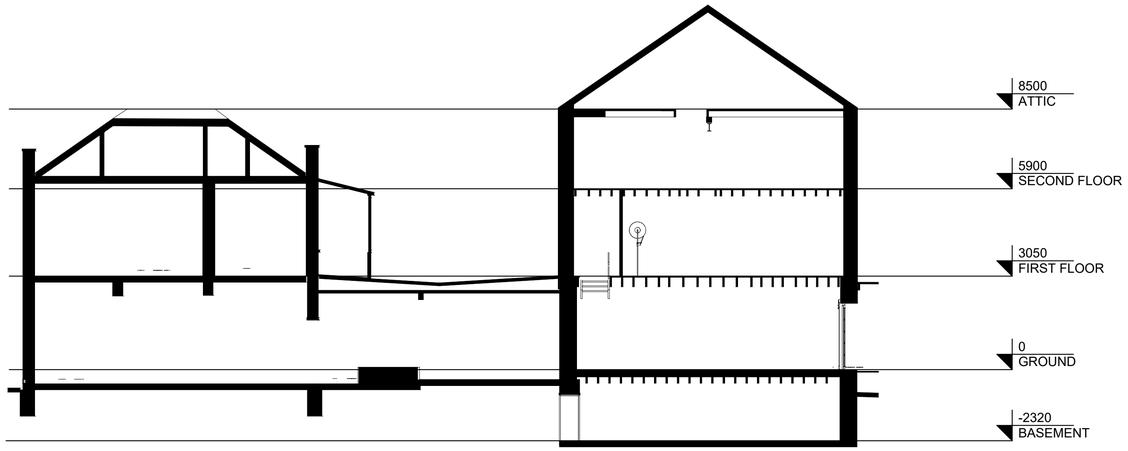

1 LONGITUDINAL SECTION 1
1 : 100

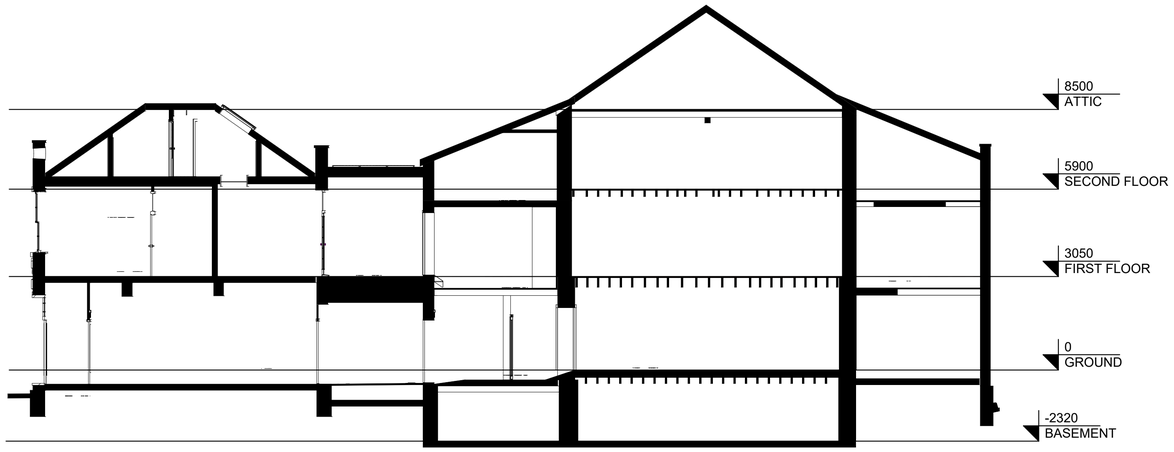

2 LONGITUDINAL SECTION 2
1 : 100

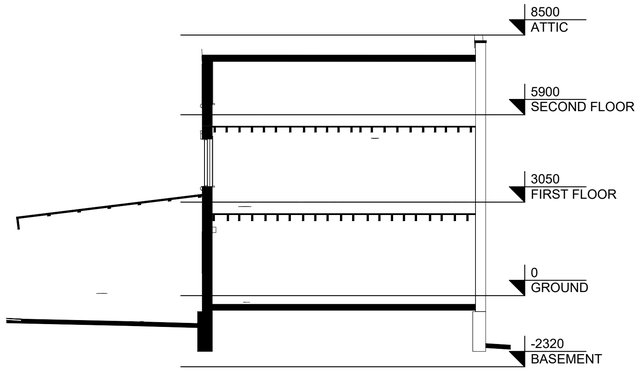

3 CROSS SECTION 1
1 : 100

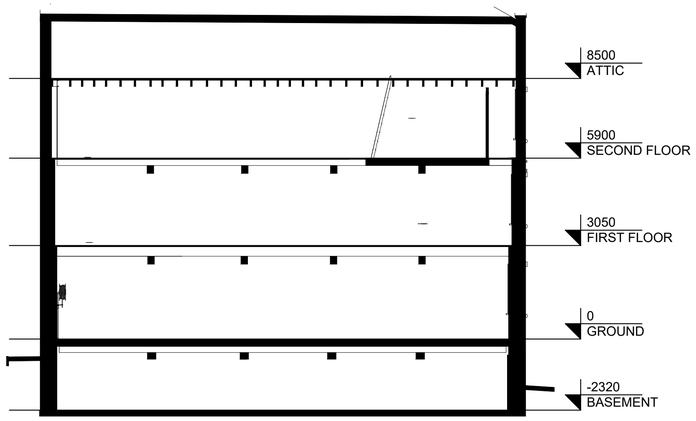

4 CROSS SECTION 2
1 : 100

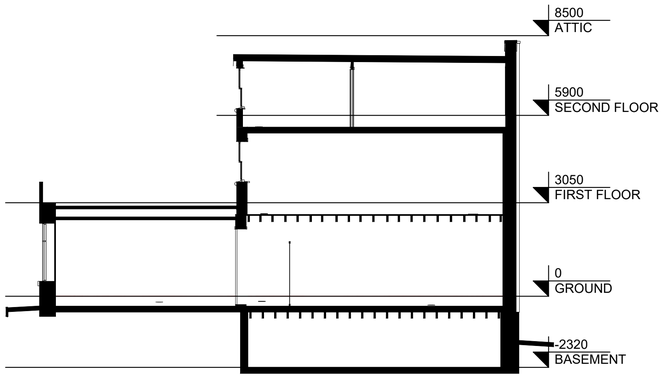

5 CROSS SECTION 3
1 : 100

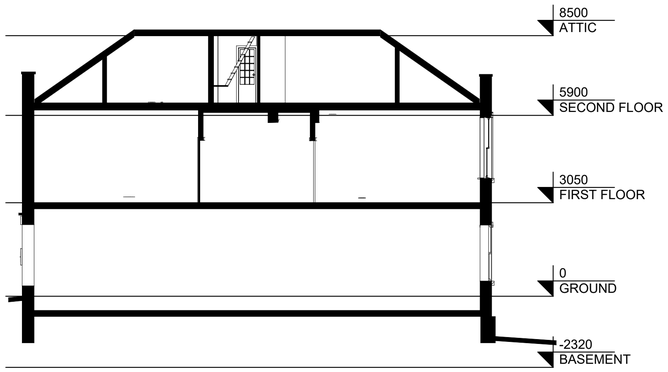

6 CROSS SECTION 4
1 : 100

Consultant
Address
Address
Phone
Fax
e-mail

Consultant
Address
Address
Phone
Fax
e-mail

Consultant
Address
Address
Phone
Fax
e-mail

Consultant
Address
Address
Phone
Fax
e-mail

No.	Description	Date

BUILDING SECTIONS

Project number

Date

Drawn by Author

Checked by Checker

A.07

Scale 1 : 100

5/19/2026 3:28:46 PM